


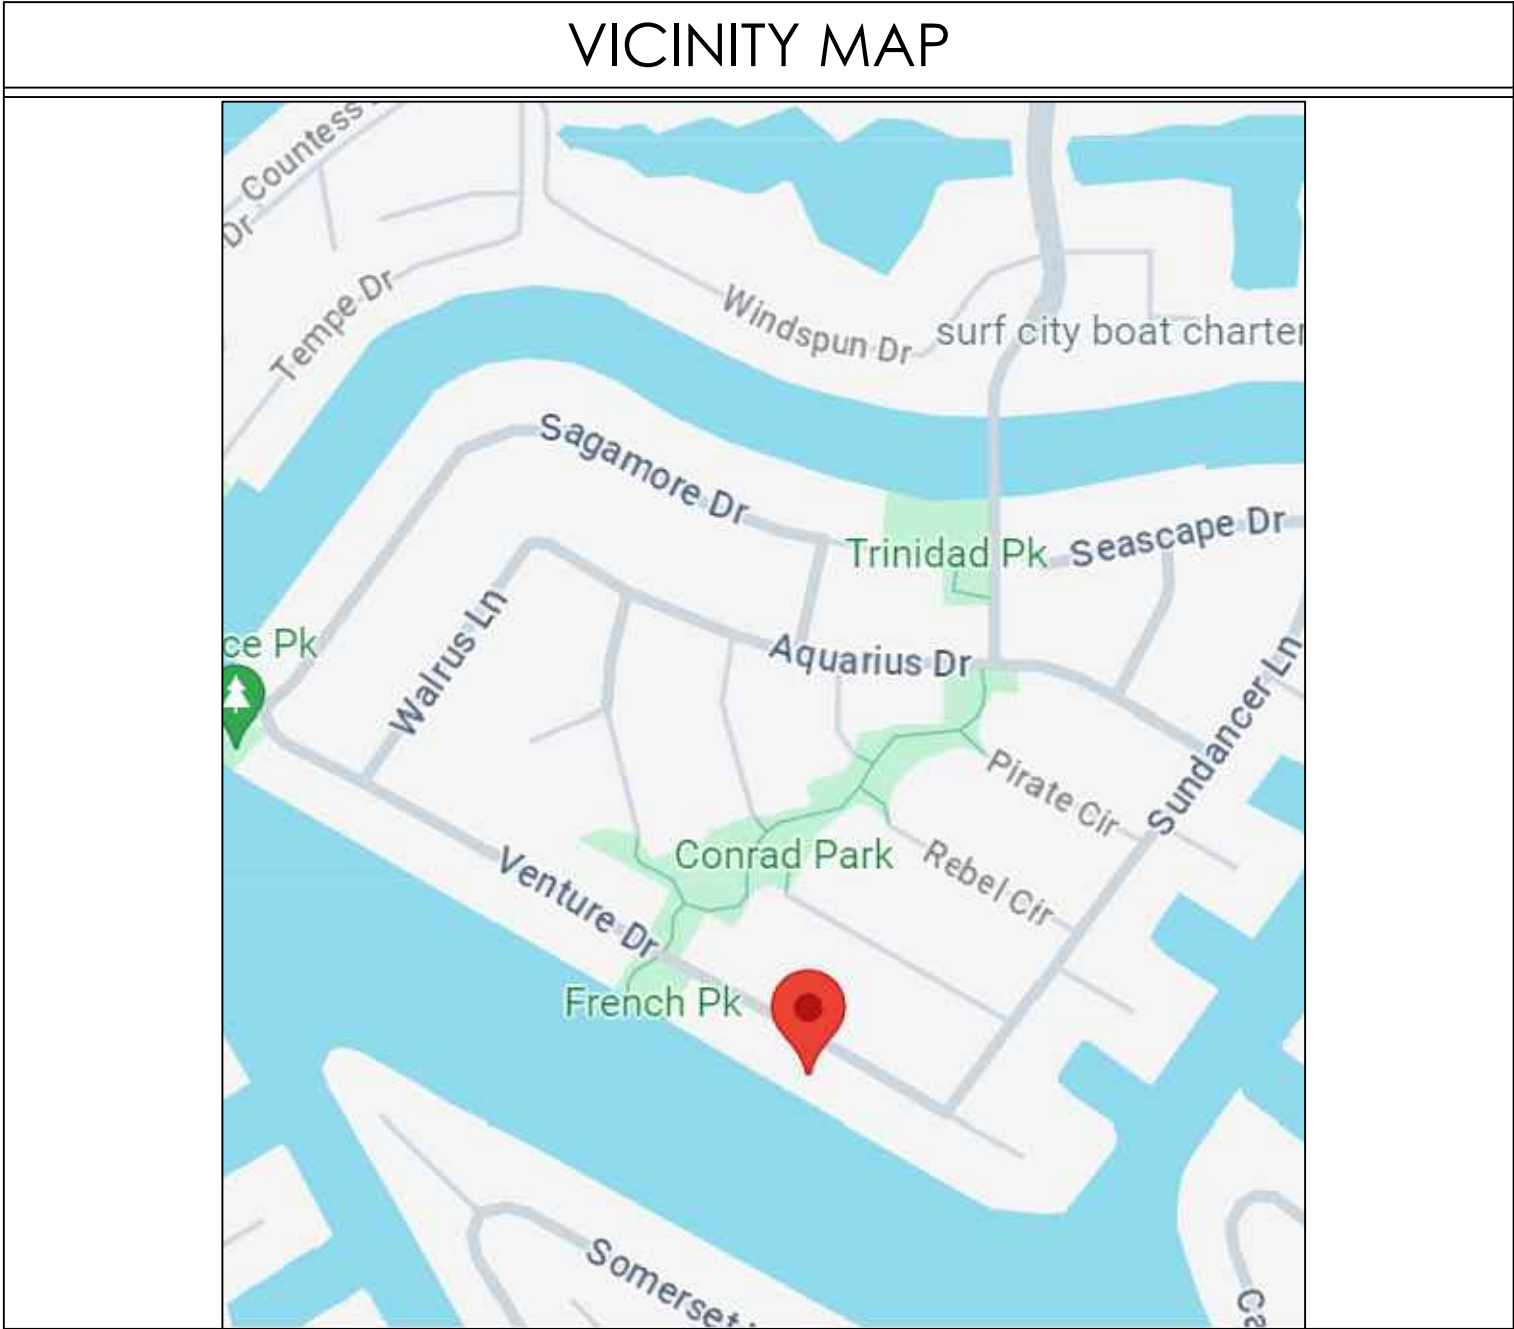

ZONING CONFORMANCE MATRIX			
SUBJECT	CODE SECTION	REQUIRED	PROPOSED
LOT SIZE	210.06	6,000 S.F.	6,000 S.F.
LOT WIDTH	210.06	60'-0"	60'-0"
MIN. FRONT S.B.	210.06	15'-0"	25'-8"
MIN. SIDE S.B.	210.06	5'-0"	5'-0"
MIN. REAR S.B.	210.06	10'-0"	10'-8"
MIN. GARAGE S.B.	210.06	20'-0"	25'-8"
MAXIMUM HEIGHT	210.06	35'-0"	27'-7"
LOT COVERAGE	210.06	50%	49.8%
LANDSCAPE COV. (FRONT YARD)	210.06	40%	50.2%

CONSULTANTS
DESIGN: MARK WHEELER RESIDENTIAL DESIGN 325 ROYCROFT AVENUE LONG BEACH, CA. 90814 OFFICE: 562-856-5665 FAX: 562-684-0570 CONTACT: MARK WHEELER
STRUCTURAL: SCOTT ARMSTRONG ENGINEERING 25068 VIA LAS LOMAS MURRIETA, CA (714) 225-7056 CONTACT: SCOTT ARMSTRONG
CONTRACTOR: JIM HASKETT CONSTRUCTION PO BOX 512 SURFSIDE COLONY, CA 90743 (714) 894-4800 CONTACT: JIM HASKETT

BEST MANAGEMENT PRACTICES
BEST MANAGEMENT PRACTICES NOTE: AS THE DESIGNER/ENGINEER OF RECORD, I HAVE SELECTED APPROPRIATE BEST MANAGEMENT PRACTICES (BMPs) TO EFFECTIVELY MINIMIZE IMPACTS OF THIS PROJECT'S CONSTRUCTION ACTIVITIES ON STORM WATER QUALITY. THE PROJECT OWNER AND CONTRACTOR ARE AWARE THAT SELECTED BMPs MUST BE INSTALLED, MONITORED AND MAINTAINED TO ENSURE THEIR EFFECTIVENESS. THE BMPs NOT SELECTED FOR IMPLEMENTATION ARE REDUNDANT OR DEEMED NOT APPLICABLE TO THE PROPOSED CONSTRUCTION ACTIVI CONSTRUCTION BMPs THAT APPLY: (CA-10, 11, 12, 20, 21, 23, 30, 31, 32, CD-4(2), ECS-1 THRU 56)
NAME _____ LICENSE NO. _____ EXP. _____

THE CIRKS RESIDENCE 3542 VENTURE DRIVE HUNTINGTON BEACH, CA RESIDENCE REMODEL AND ADDITION		
HUNTINGTON BEACH SECURITY ORDINANCE	CITY OF HUNTINGTON BEACH GENERAL NOTES	
1. SLIDING GLASS DOORS AND WINDOWS LOCATED LESS THAN 16 FEET ABOVE ANY SURFACE AVAILABLE FOR USE BY THE PUBLIC SHALL BE CAPABLE OF BEING LOCKED SECURELY. MOVEABLE PANELS SHALL NOT BE EASILY REMOVED FROM THE FRAME. 2. ALL MAIN OR FRONT ENTRY TO DWELLINGS SHALL BE ARRANGED SO THAT THE OCCUPANT HAS A VIEW OF THE AREA IMMEDIATELY OUTSIDE WITHOUT OPENING DOOR. SUCH VIEW MAY BE PROVIDED BY A DOOR VIEW, A VIEW PORT, WINDOW OR OTHER OPENING. 3. EXTERIOR WOODEN DOORS SHALL BE OF SOLID CORE CONSTRUCTION OR SHALL BE COVERED ON THE INSIDE FACE WITH 16 GUAGE SHEET METAL ATTACHED WITH SCREWS AT 6 INCH ON CENTERS AROUND THE PERIMETER. 4. ALL SWINGING DOORS SHALL BE EQUIPPED WITH A DEAD BOLT WITH A MINIMUM THROW OF 1" AND AN EMBEDMENT OF NOT LESS THAN 5/8". 5. THE INACTIVE LEAF OF A PAIR OF DOORS AND THE UPPER LEAF OF DUTCH DOORS SHALL BE EQUIPPED WITH A DEAD BOLT. 6. NON-REMOVABLE PINS SHALL BE USED INPIN TYPE HINGES WHICH ARE ACCESSIBLE FROM THE OUTSIDE WHEN THE DOOR IS CLOSED. 7. UNFRAMED GLASS DOORS SHALL BE FULLY TEMPERED GLASS NOT LESS THAN 1/2" THICK. 8. NARROW-FRAMED GLASS DOORS SHALL BE FULLY TEMPERED GLASS NOT LESS THAN 1/4" THICK. 9. ANY GLASS WHICH IS LOCATED WITHIN 40" OF THE LOCKING DEVICE ON A DOOR SHALL BE FULLY TEMPERED, OR HAVE APPROVED METAL BARS, SCREENS OR GRILLS 10. SOLID WOODEN HATCHWAYS LESS THAN 1-3/4" THICK SHALL BE COVERED ON THE INSIDE WITH 16 GUAGE SHEET METAL ATTACHED WITH SCREWS AT 6" ON-CENTER AROUND THE PERIMETER AND SHALL BE SECURED FROM THE INSIDE WITH A SLIDE BAR, SLIDE BOLTS, AND/OR PADLOCK WITH HARDENED STEEL SHACKLE. ALL OTHER OPENINGS LARGER THAN 96 SQUARE INCHES WITH A DIMENSION IN EXCESS OF 8" SHALL BE SECURED BY METAL BARS SCREENS, OR GRILLS. (EXCEPTION: NON-OPENING SKYLIGHTS). 11. A DEVELOPMENT WHICH INCLUDES 3 OR MORE DWELLING UNITS SHALL BE PROVIDED WITH FULLY-ENCLOSED GARAGES. GARAGE SPACE FOR EACH TENANT SHALL BE SEPARATED BY PARTITIONS OF 3/8" PLYWOOD OR EQUIVALENT WITH STUDS SET NO MORE THAN 24" O.C. 12. ALL DORS AND WINDOWS SHALL MEET HUNTINGTON BEACH SECURITY ORDINANCE.	1. APPLICATIONS FOR WHICH NO PERMIT IS ISSUED WITHIN 180 DAYS FOLLOWING THE DATE OF APPLICATION SHALL AUTOMATICALLY EXPIRE. (R105.3.2) 2. EVERY PERMIT ISSUED SHALL BECOME INVALID UNLESS WORK AUTHORIZED IS COMMENCED WITHIN 180 DAYS OR IF THE WORK AUTHORIZED IS SUSPENDED OR ABANDONED FOR A PERIOD OF 180 DAYS. A SUCCESSFUL INSPECTION MUST BE OBTAINED WITHIN 180 DAYS. A PERMIT MAY BE EXTENDED IF A WRITTEN REQUEST STATING JUSTIFICATION FOR EXTENSION AND AN EXTENSION FEE IS RECEIVED PRIOR TO EXPIRATION OF THE PERMIT AND GRANTED BY THE BUILDING OFFICIAL. NO MORE THAN ONE (1) EXTENSION MAY BE GRANTED. PERMITS WHICH HAVE BECOME INVALID SHALL PAY A REACTIVATION FEE OF APPROXIMATELY 50% OF THE ORIGINAL PERMIT FEE AMOUNT WHEN THE PERMIT HAS BEEN EXPIRED FOR UP TO SIX(6) MONTHS. WHEN A PERMIT HAS BEEN EXPIRED FOR A PERIOD IN EXCESS OF ONE (1) YEAR, THE REACTIVATION FEE SHALL BE APPROXIMATELY 100% OF THE ORIGINAL PERMIT FEE (R105.5) 3. FIRE SPRINKLER PLANS STAMPED APPROVED BY THE CITY OF HUNTING-BEACH FIRE DEPARTMENT SHALL BE PROVIDED AT THE SITE AT TIME OF FRAMING INSPECTION. 4. CONCRETE SLAB AND UNDER-FLOOR INSPECTIONS SHALL BE MADE AFTER IN-SLAB OR UNDER-FLOOR REINFORCING STEEL AND BUILDING SERVICE EQUIPMENT, CONDUITS, PIPING OR OTHER ANCILLARY BUILDING TRADE PRODUCTS OR EQUIPMENT ARE INSTALLED, BUT BEFORE ANY CONCRETE IS PLACED OR FLOOR SHEATHING IS INSTALLED, INCLUDING THE SUBFLOOR. (R109.1.1.1) 5. ROUGH INSPECTION OF PLUMBING, MECHANICAL, GAS AND ELEC-TRICAL SYSTEMS SHALL BE MADE PRIOR TO COVERING OR CONCEAL-MENT, BEFORE FIXTURES OR APPLIANCES ARE SET OR INSTALLED, AND PRIOR TO FRAMING INSPECTION. (109.1.2) 6. WATER CLOSETS SHALL HAVE AN AVERAGE WATER CONSUMPTION OF NOT MORE THAN 1.28 GALLONS OF WATER PER FLUSH (402.1.2) 7. SHOWER HEADS SHALL HAVE A WATER FLOW NOT TO EXCEED 2.0 GAL-LONS PER MINUTE (402.1.1 CPC) 8. FAUCETS IN KITCHENS, WET BARS, LAVATORIES, LAUNDRY, ETC. SHALL HAVE A WATER FLOW NOT TO EXCEED 1.8 GALLONS PER MINUTE. (402.1.2.CPC)	9. WATER PIPING MATERIALS WITHIN A BUILDING SHALL BE IN ACCORD-ANCE WITH SEC 604.1 OF THE CALIFORNIA PLUMING CODE. PEX, CPVC AND OTHER PLASTIC WATER PIPING SYSTEMS SHALL BE INSTALLED IN ACCORDANCE WITH THE REQUIREMENTS OF SEC 604 OF THE CPC, IN-STALLATION STANDARDS OF APPENDIX I OF THE CPC AND MANUFAC-TURERS RECOMMENDED INSTALLATION STANDARDS. CPVC WATER PIP-ING REQUIRES A CERTIFICATION OF COMPLIANCE AS SPECIFIED IN SEC. 604.1.1 OF THE CPC PRIOR TO PERMIT ISSUANCE. 10. THE RECOMMENDATIONS OF THE SOILS INVESTIGATION REPORT SHALL BE INCORPORATED ON THE ARCHITECTURAL AND GRADING PLANS.
FIRE DEPARTMENT NOTES		
1. MAINTAIN JOBSITE SAFETY DURING CONSTRUCTION AS PER CHAPTER 33 OF THE 2013 CALIFORNIA FIRE CODE. 2. A 13D RESIDENTIAL FIRE SPRINKLER SYSTEM IS REQUIRED. A DEFERRED SUBMITTAL FOR FIRE SPRINKLERS (J)COMPLYING WITH NFPA 13D) IS REQUIRED. NOTE: FIRE FLOW INFORMATION FROM THE CITY OF HUNTINTON BEACH IS REQUIRED TO BE INCLUDED WITH ANY SPRINKLER PLAN SUBMITTALS. TO OBTAIN THE FIRE FLOW INFORMATION, HAVE THE SPRINKLER CONTRACTOR COMPLETE THE "FIRE FLOW INFORMATION FORM" IN WORD FORMAT AVAILABLE AT THE FOLLOWING LINK: https://www.huntingtonbeachca.gov/government/departments/fire/fire_prevention_code_enforcement/plan-check-services.cfm SEND THIS FIRE FLOW INFORMATION REQUEST TO Jacob.Worthy@surfcity-hb.org. ONCE SUBMITYED, THE HBFD WILL FORWARD THE REQUEST TO THE PUBLIC WORKS DEPARTMENT. THE AVERAGE TURNAROUND TIME FOR FIRE FLOW INFORMATION REQUESTS IS 10 BUSINESS DAYS. 3. THE EXISTING HOME IS NOT REQUIRED TO, BUT MAY HAVE, A METHANE BARRIER.DUE TO THE PROXIMITY OF A NEARBY OIL WELL AND THE YEAR THE HOME WAS BUILT. IF AT ANYTIME DURING CONSTRUCTION A SUB-SLAB METHANE BARRIER IS LOCATED, ALL WORK SHALL STOP. THE EXISTING SUB-SLAB BARRIER MUST BE REPAIRED AFTER A DEFERRED SUBMITTAL TO HBFD IS REVIEWED AND APPROVED. 4. ADDRESS NUMBERS MUST BE PLACED OVER THE EXTERIOR OF THE MAIN ENTRANCE AS PER CITY SPECIFICATION #428. MINIMUM SIZE OF NUMBERS IS 4", AND THEY MUST CONTRAST WITH THE BACKGROUND. 5. FOR FIRE DEPARTMENT INSPECTIONS CALL (714) 536-5411 AT LEAST 3 DAYS IN ADVANCE TO SCHEDULE INSPECTIONS.		
REGARDING FLOOD HAZARD DISTRICT		
PER THE PLANNING DEPARTMENT, A SMALL CORNER OF THE LOT IS IN FLOOD ZONE 'AE'.		
DEFERRED SUBMITTALS		
DEFERRED SUBMITTAL FOR FIRE SPRINKLERS. PLEASE SEE NOTE #2 ON 'FIRE DEPARTMENT NOTES' ABOVE.		
NOTE REGARDING CF-6R & CF-4R ALL APPLICABLE INSTALLATION CERTIFICATE FORMS (CF-6R) & ALL APPLICABLE CERTIFICATE OF FIELD VERIFICATION AND DIAG-NOSTIC TESTING FORMS (CF-4R) MUST BE COMPLETED & PRESENTED TO THE CITY FIELD INSPECTOR PRIOR TO FINAL INSPECTION SIGN-OFF.		

PROJECT DATA					
SCOPE OF WORK: FIRST FLOOR: 142 S.F. FAMILY ROOM ADDITION. REBUILD EXISTING OUTDOOR COVERED PATIO AREA. ADD NEW OUTDOOR KITCHEN SPACE. SECOND FLOOR: ADD 504 S.F. MASTER SUITE & BEDROOM 4 ADDITION. CREATE NEW FAMILY ROOM FROM EXISTING BEDROOMS AND OPEN UP STAIRWELL. REBUILD EXISTING BALCONY & ADD ROOF TO CREATE COVERED BALCONY. BUILDING AREA: LOT AREA: 6,000 SQUARE FEET LOT COVERAGE: RESIDENCE: 1,767 s.f. 29.5% GARAGE: 570 s.f. 9.5% COVERED: 652 s.f. 10.8% F.A.R.: .49 TOTAL: 2,989 s.f. 49.8%					
GROSS FLOOR AREA--FIRST FLOOR (SQ. FT.)- LIVING GARAGE COV. PATIO TOTAL					
EXISTING:	1625	570	396		2591
NEW:	142	0	256		398
TOTAL:	1767	570	652		2989
GROSS FLOOR AREA--SECOND FLOOR (SQ. FT.)- LIVING BALCONY TOTAL					
EXISTING:	1661	453			2114
NEW:	504	196			700
TOTAL:	2165	649			2814
GROSS FLOOR AREA--TOTAL (SQ. FT.)- LIVING BALCONY COV. PATIO GARAGE TOTAL					
EXISTING:	3286	453	396	570	4705
NEW:	646	196	256	0	1098
TOTAL:	3932	649	652	570	5803

SHEET INDEX	
T-1	TITLE SHEET / VICINITY MAP
T-2	CALGREEN
T-3	CALGREEN
T-4	CONSTRUCTION & DEMOLITION DEBRIS REUSE & RECYCLING
T-24.1	TITLE 24
T-24.2	TITLE 24
T-24.3	TITLE 24
A-1.0	SITE PLAN
A-1.1	PHOTOS OF ADJACENT PROPERTIES
A-2.0	PROPOSED PAINT AND MATERIALS
A-3.0	FIRST FLOOR PLAN
A-3.1	SECOND FLOOR PLAN & TECHNICAL DETAILS
A-4.0	ELECTRICAL & REFLECTED CEILING PLAN
A-5.0	PROPOSED ELEVATIONS
A-5.1	PROPOSED ELEVATIONS
A-5.2	EXISTING ELEVATIONS
A-6.0	ROOF PLAN
A-7.0	MATERIALS & DETAILS
SOILS	SOILS DETAILS
SGN	STRUCTURAL GENERAL NOTES
S-1	FOUNDATION PLAN
S-2	FIRST FLOOR FRAMING PLAN
S-3	SECOND FLOOR FRAMING PLAN
S-4	STRUCTURAL DETAILS
S-5	STRUCTURAL DETAILS
S-6	STRUCTURAL DETAILS
SSW-1	STEEL STRONG-WALL ANCHORAGE DETAILS
SSW-2	STEEL STRONG-WALL FRAMING DETAILS

PROJECT LEGEND
CLIENT & PROJECT ADDRESS: THE CIRKS RESIDENCE 3542 VENTURE DRIVE HUNTINGTON BEACH, CA 92648 THIS PROJECT SHALL COMPLY WITH: 2022 EDITION OF THE CALIFORNIA RESIDENTIAL CODE 2022 EDITION OF THE CALIFORNIA BUILDING CODE 2022 EDITION OF THE CALGREEN CODE 2022 EDITION OF THE CALIFORNIA MECHANICAL CODE 2022 EDITION OF THE CALIFORNIA PLUMBING CODE 2022 EDITION OF THE CALIFORNIA ELECTRICAL CODE 2022 CALIFORNIA ENERGY CODE - ZONING INFORMATION ZONE: RL-CZ OCCUPANCY: R-3/U CONSTRUCTION TYPE: TYPE V-B SPRINKLERS: NO LEGAL DESCRIPTION: APN: 178-713-04 N TR 9335 BLK LOT 43
NOTES
FLOOR PLAN NOTES 1. ALL DIMENSIONS ARE TO FACE OF FINISH (F.O.F.) UNLESS OTHERWISE NOTED. 2. VERIFY EXISTING DIMENSIONS FROM EXISTING RESIDENCE 3. SLEEP ROOMS: AT LEAST ONE WINDOW WITH CLEAR OPENING SHALL BE AT LEAST 5.75 SQ.FT.(24" HIGH X 20" WIDE) AND FIN. SILL HEIGHT SHALL NOT EXCEED 44" FROM FIN. FLOOR 4. SAFETY GLASS FOR GLAZING IN HAZARDOUS LOCATIONS SUCH AS GLASS DOORS, GLASS WINDOWS ADJACENT TO DOORS AND WALKING SURFACES SHALL BE PROVIDED. 5. PROVIDE SHATTERPROOF GLASS ENCLOSURE AT SHOWER AND TUB AREAS 6. ALL INTERIOR WALLS SHALL HAVE 5/8" GYP. BD.-MINIMUM (U.N.O.)
Mark M. Wheeler April 1, 2024

REVISIONS

MMW

The Cirks Residence

3542 VENTURE DRIVE ~ TRINIDAD ISLAND ~ HUNTINGTON BEACH, CA 92648

325 ROYCROFT AVENUE
LONG BEACH, CA. 90814
562-856-5665
562-619-3990
562-684-0570

mark wheeler

RESIDENTIAL DESIGN

DATE: 4-1-24

SCALE: AS NOTED

DRAWN:MMW

JOB: A-789

SHEET:
T-1
OF — SHEETS

CERTIFICATE OF COMPLIANCE - RESIDENTIAL PERFORMANCE COMPLIANCE METHOD

Project Name: 3542 Venture addition
Calculation Description: Title 24 Analysis

CF1R-PRF-01-E
(Page 1 of 17)

Calculation Date/Time: 2024-03-29T13:05:52-07:00
Input File Name: 3542_Venture_addition_v30.rbd22

GENERAL INFORMATION									
01	Project Name	3542 Venture addition							
02	Run Title	Title 24 Analysis							
03	Project Location	3542 Venture Dr							
04	City	Huntington Beach, CA			05	Standards Version			
06	Zip code	92649			07	Software Version			
08	Climate Zone	6			09	Front Orientation (deg/ Cardinal)			
10	Building Type	Single family			11	Number of Dwelling Units			
12	Project Scope	Addition and/or Alteration			13	Number of Bedrooms			
14	Addition Cond. Floor Area (ft²)	646			15	Number of Stories			
16	Existing Cond. Floor Area (ft²)	3304			17	Fenestration Average U-factor			
18	Total Cond. Floor Area (ft²)	3950			19	Glazing Percentage (%)			
20	ADU Bedroom Count	n/a			21	ADU Conditioned Floor Area			
22	Fuel Type	Natural gas			23	No Dwelling Unit:			

COMPLIANCE RESULTS	
01	Building Complies with Computer Performance
02	This building incorporates features that require field testing and/or verification by a certified HERS rater under the supervision of a CEC-approved HERS provider.
03	This building incorporates one or more Special Features shown below

Registration Number: 424-P01005168A-000-000-0000000-0000
NOTE: This document has been generated by California Home Energy Efficiency Rating Services (CHEERS) using information submitted by third parties not affiliated with or related to CHEERS. Therefore, CHEERS is not responsible for, and cannot guarantee, the accuracy or completeness of the information contained in this document.
CA Building Energy Efficiency Standards - 2022 Residential Compliance

Registration Date/Time: 03/29/2024 13:33
Report Version: 2022.0.000
Schema Version: rev 20220901

HERS Provider: CHEERS
Report Generated: 2024-03-29 13:06:37

CERTIFICATE OF COMPLIANCE - RESIDENTIAL PERFORMANCE COMPLIANCE METHOD

Project Name: 3542 Venture addition
Calculation Description: Title 24 Analysis

CF1R-PRF-01-E
(Page 4 of 17)

Calculation Date/Time: 2024-03-29T13:05:52-07:00
Input File Name: 3542_Venture_addition_v30.rbd22

ZONE INFORMATION						
01	02	03	04	05	06	07
Zone Name	Zone Type	HVAC System Name	Zone Floor Area (ft²)	Avg. Ceiling Height	Water Heating System 1	Status
House 1st floor	Conditioned	HVAC ex	1643	8.6	DHW ex	Existing Unchanged
House 2nd floor	Conditioned	HVAC ex	1661	8.2	DHW ex	Existing Unchanged
Addition 1st floor	Conditioned	HVAC ex	142	8.1	DHW ex	New
Addition 2nd floor	Conditioned	HVAC ex	504	8.1	DHW ex	New

OPAQUE SURFACES										
01	02	03	04	05	06	07	08	09	10	11
Name	Zone	Construction	Azimuth	Orientation	Gross Area (ft²)	Window and Door Area (ft²)	Tilt (deg)	Wall Exceptions	Status	Verified Existing Condition
Wall-ex-F 1	House 1st floor	Wall ex	30	Front	233	117.352	90	none	Existing	No
Wall-ex-L 1	House 1st floor	Wall ex	120	Left	356	0	90	none	Existing	No
Wall-ex-B 1	House 1st floor	Wall ex	210	Back	231	116.75	90	none	Existing	No
Wall-ex-R 1	House 1st floor	Wall ex	300	Right	280	37.8	90	none	Existing	No
Wall-ex-F 2	House 2nd floor	Wall ex	30	Front	62	7	90	none	Existing	No
Wall-a-L	House 2nd floor	Wall alt	120	Left	62	0	90	none	Altered	No
Wall-ex-L 2	House 2nd floor	Wall ex	120	Left	231	30.35	90	none	Existing	No
Wall-ex-B 2	House 2nd floor	Wall ex	210	Back	255	126.73	90	none	Existing	No
Wall-ex-R 2	House 2nd floor	Wall ex	300	Right	296	7	90	none	Existing	No
Wall-n-L 1	Addition 1st floor	Wall new	120	Left	65	48	90	none	New	n/a
Wall-n-B 1	Addition 1st floor	Wall new	210	Back	173	133.5	90	none	New	n/a
Wall-n-R 1	Addition 1st floor	Wall new	300	Right	65	10	90	none	New	n/a
Wall-n-F	Addition 2nd floor	Wall new	30	Front	283	67.275	90	none	New	n/a

Registration Number: 424-P01005168A-000-000-0000000-0000
NOTE: This document has been generated by California Home Energy Efficiency Rating Services (CHEERS) using information submitted by third parties not affiliated with or related to CHEERS. Therefore, CHEERS is not responsible for, and cannot guarantee, the accuracy or completeness of the information contained in this document.
CA Building Energy Efficiency Standards - 2022 Residential Compliance

Registration Date/Time: 03/29/2024 13:33
Report Version: 2022.0.000
Schema Version: rev 20220901

HERS Provider: CHEERS
Report Generated: 2024-03-29 13:06:37

CERTIFICATE OF COMPLIANCE - RESIDENTIAL PERFORMANCE COMPLIANCE METHOD

Project Name: 3542 Venture addition
Calculation Description: Title 24 Analysis

CF1R-PRF-01-E
(Page 7 of 17)

Calculation Date/Time: 2024-03-29T13:05:52-07:00
Input File Name: 3542_Venture_addition_v30.rbd22

ATTIC									
01	02	03	04	05	06	07	08	09	10
Name	Construction	Type	Roof Rise (x in 12)	Roof Reflectance	Roof Emittance	Radiant Barrier	Cool Roof	Status	Verified Existing Condition
Attic-ex	Roof ex	Ventilated	5.5	0.1	0.85	No	No	Existing	No
Attic-new	Roof new	Ventilated	5.5	0.1	0.85	Yes	No	New	n/a

FENESTRATION / GLAZING															
01	02	03	04	05	06	07	08	09	10	11	12	13	14	15	16
Name	Type	Surface	Orientation	Azimuth	Width (ft)	Height (ft)	Mult.	Area (ft²)	U-factor	U-factor Source	SHGC	SHGC Source	Exterior Shading	Status	Verified Existing Condition
Wind-a-A	Window	Wall-ex-F 1	Front	30	2	6.33	1	12.6 6	0.34	NFRC	0.28	NFRC	Bug Screen	Altered	No
Wind-ex	Window	Wall-ex-F 1	Front	30			1	25	1.28	Table 110.6-A	0.8	Table 110.6-B	Bug Screen	Existing	No
GIDoor-a-1	Window	Wall-ex-F 1	Front	30	3.5	8	1	28	0.35	NFRC	0.35	NFRC	Bug Screen	Altered	No
GIDoor-a-2	Window	Wall-ex-F 1	Front	30	7.75	6.67	1	51.6 9	0.35	NFRC	0.35	NFRC	Bug Screen	Altered	No
Wind-a-B	Window	Wall-ex-B 1	Back	210	5.75	5	1	28.7 5	0.34	NFRC	0.28	NFRC	Bug Screen	Altered	No
GIDoor-a-8	Window	Wall-ex-B 1	Back	210	11	8	1	88	0.35	NFRC	0.35	NFRC	Bug Screen	Altered	No
Wind-n-F 1	Window	Wall-ex-R 1	Right	300	5	2	1	10	0.34	NFRC	0.28	NFRC	Bug Screen	New	NA
Wind-n-F 2	Window	Wall-ex-R 1	Right	300	5	2	1	10	0.34	NFRC	0.28	NFRC	Bug Screen	New	NA
Wind-a-J	Window	Wall-ex-F 2	Front	30	2	3.5	1	7	0.34	NFRC	0.28	NFRC	Bug Screen	Altered	No
Wind-a-K	Window	Wall-ex-L 2	Left	120	5	4.67	1	23.3 5	0.34	NFRC	0.28	NFRC	Bug Screen	Altered	No

Registration Number: 424-P01005168A-000-000-0000000-0000
NOTE: This document has been generated by California Home Energy Efficiency Rating Services (CHEERS) using information submitted by third parties not affiliated with or related to CHEERS. Therefore, CHEERS is not responsible for, and cannot guarantee, the accuracy or completeness of the information contained in this document.
CA Building Energy Efficiency Standards - 2022 Residential Compliance

Registration Date/Time: 03/29/2024 13:33
Report Version: 2022.0.000
Schema Version: rev 20220901

HERS Provider: CHEERS
Report Generated: 2024-03-29 13:06:37

CERTIFICATE OF COMPLIANCE - RESIDENTIAL PERFORMANCE COMPLIANCE METHOD

Project Name: 3542 Venture addition
Calculation Description: Title 24 Analysis

CF1R-PRF-01-E
(Page 2 of 17)

Calculation Date/Time: 2024-03-29T13:05:52-07:00
Input File Name: 3542_Venture_addition_v30.rbd22

ENERGY USE SUMMARY						
Energy Use	Standard Design Source Energy (EDR1) (kBtu/ft² - yr)	Standard Design TDV Energy (EDR2) (kBtu/ft² - yr)	Proposed Design Source Energy (EDR1) (kBtu/ft² - yr)	Proposed Design TDV Energy (EDR2) (kBtu/ft² - yr)	Compliance Margin (EDR1)	Compliance Margin (EDR2)
Space Heating	0	33.11	0	25.56	0	7.55
Space Cooling	0	37.49	0	48.39	0	-10.9
IAQ Ventilation	0	6.7	0	3.16	0	3.54
Water Heating	0	10.52	0	10.52	0	0
Self Utilization/Flexibility Credit						
Efficiency Compliance Total	0	87.82	0	87.63	0	0.19
Photovoltaics		0		0		
Battery				0		
Flexibility						
Indoor Lighting	0	6.67	0	6.67		
Appl. & Cooking	0	11.64	0	11.7		
Plug Loads	0	16.95	0	16.95		
Outdoor Lighting	0	1.67	0	1.67		
TOTAL COMPLIANCE	0	124.75	0	124.62		

Registration Number: 424-P01005168A-000-000-0000000-0000
NOTE: This document has been generated by California Home Energy Efficiency Rating Services (CHEERS) using information submitted by third parties not affiliated with or related to CHEERS. Therefore, CHEERS is not responsible for, and cannot guarantee, the accuracy or completeness of the information contained in this document.
CA Building Energy Efficiency Standards - 2022 Residential Compliance

Registration Date/Time: 03/29/2024 13:33
Report Version: 2022.0.000
Schema Version: rev 20220901

HERS Provider: CHEERS
Report Generated: 2024-03-29 13:06:37

CERTIFICATE OF COMPLIANCE - RESIDENTIAL PERFORMANCE COMPLIANCE METHOD

Project Name: 3542 Venture addition
Calculation Description: Title 24 Analysis

CF1R-PRF-01-E
(Page 5 of 17)

Calculation Date/Time: 2024-03-29T13:05:52-07:00
Input File Name: 3542_Venture_addition_v30.rbd22

OPAQUE SURFACES										
01	02	03	04	05	06	07	08	09	10	11
Name	Zone	Construction	Azimuth	Orientation	Gross Area (ft²)	Window and Door Area (ft²)	Tilt (deg)	Wall Exceptions	Status	Verified Existing Condition
Wall-n-L 2	Addition 2nd floor	Wall new	120	Left	127	23.345	90	none	New	n/a
Wall-n-B 2	Addition 2nd floor	Wall new	210	Back	155	80.04	90	none	New	n/a
Wall-n-R 2	Addition 2nd floor	Wall new	300	Right	156	0	90	none	New	n/a
Interior Wall-ex to Garage	House 1st floor>Garage	Wall Int ex	n/a	n/a	301	16.7	n/a		Existing	No
Interior Wall to Addition 1st floor	House 1st floor>Addition 1st floor	Wall Int R0	n/a	n/a	167	0	n/a		Existing	No
Interior Wall-ex to Attic-ex	House 2nd floor>Attic-ex	Wall Int ex	n/a	n/a	53	0	n/a		Existing	No
Ceiling-e	House 2nd floor	Ceiling attic ex	n/a	n/a	1623	n/a	n/a		Existing	No
Ceiling-n	Addition 2nd floor	Ceiling attic new	n/a	n/a	504	n/a	n/a		New	n/a
Exterior Floor-ex	House 2nd floor	Floor Raised ex	n/a	n/a	100	n/a	n/a		Existing	No
Exterior Floor-n	Addition 2nd floor	Floor Raised new	n/a	n/a	25	n/a	n/a		New	n/a
Interior Floor-ex over Garage	House 2nd floor	Floor Int ex	n/a	n/a	213	n/a	n/a		Existing	No
Interior Floor over Addition 1st floor 1	House 2nd floor	Floor Int R0	n/a	n/a	34	n/a	n/a		Existing	No
Interior Floor over House 1st floor 1	House 2nd floor	Floor Int R0	n/a	n/a	1314	n/a	n/a		Existing	No
Interior Floor-n over Garage	Addition 2nd floor	Floor Int new	n/a	n/a	258	n/a	n/a		New	n/a

Registration Number: 424-P01005168A-000-000-0000000-0000
NOTE: This document has been generated by California Home Energy Efficiency Rating Services (CHEERS) using information submitted by third parties not affiliated with or related to CHEERS. Therefore, CHEERS is not responsible for, and cannot guarantee, the accuracy or completeness of the information contained in this document.
CA Building Energy Efficiency Standards - 2022 Residential Compliance

Registration Date/Time: 03/29/2024 13:33
Report Version: 2022.0.000
Schema Version: rev 20220901

HERS Provider: CHEERS
Report Generated: 2024-03-29 13:06:37

CERTIFICATE OF COMPLIANCE - RESIDENTIAL PERFORMANCE COMPLIANCE METHOD

Project Name: 3542 Venture addition
Calculation Description: Title 24 Analysis

CF1R-PRF-01-E
(Page 8 of 17)

Calculation Date/Time: 2024-03-29T13:05:52-07:00
Input File Name: 3542_Venture_addition_v30.rbd22

01	02	03	04	05	06	07	08	09	10	11	12	13	14	15	16
Name	Type	Surface	Orientation	Azimuth	Width (ft)	Height (ft)	Mult.	Area (ft ²)	U-factor	U-factor Source	SHGC	SHGC Source	Exterior Shading	Status	Verified Existing Condition
Wind-a-L	Window	Wall-ex-L 2	Left	120	2	3.5	1	7	0.34	NFRC	0.28	NFRC	Bug Screen	Altered	No
GIDoor-a-17	Window	Wall-ex-B 2	Back	210	6	6.67	1	40.0 2	0.35	NFRC	0.35	NFRC	Bug Screen	Altered	No
GIDoor-n-18	Window	Wall-ex-B 2	Back	210	13	6.67	1	86.7 1	0.35	NFRC	0.35	NFRC	Bug Screen	New	NA
Wind-a-N	Window	Wall-ex-R 2	Right	300	2	3.5	1	7	0.34	NFRC	0.28	NFRC	Bug Screen	Altered	No
Wind-n-C	Window	Wall-n-L 1	Left	120	6	8	1	48	0.34	NFRC	0.28	NFRC	Bug Screen	New	NA
Wind-n-E	Window	Wall-n-B 1	Back	210	7	6.5	1	45.5	0.34	NFRC	0.28	NFRC	Bug Screen	New	NA
GIDoor-n-9	Window	Wall-n-B 1	Back	210	11	8	1	88	0.35	NFRC	0.35	NFRC	Bug Screen	New	NA
Wind-n-F 3	Window	Wall-n-R 1	Right	300	5	2	1	10	0.34	NFRC	0.28	NFRC	Bug Screen	New	NA
Wind-n-O 1	Window	Wall-n-F	Front	30	2	3.5	1	7	0.34	NFRC	0.28	NFRC	Bug Screen	New	NA
Wind-n-O 2	Window	Wall-n-F	Front	30	2	3.5	1	7	0.34	NFRC	0.28	NFRC	Bug Screen	New	NA
Wind-n-O 3	Window	Wall-n-F	Front	30	2	3.5	1	7	0.34	NFRC	0.28	NFRC	Bug Screen	New	NA
Wind-n-H	Window	Wall-n-F	Front	30	7.5	1.5	1	11.2 5	0.34	NFRC	0.28	NFRC	Bug Screen	New	NA
Wind-n-G	Window	Wall-n-F	Front	30	7.5	4.67	1	35.0 2	0.34	NFRC	0.28	NFRC	Bug Screen	New	NA
Wind-n-M	Window	Wall-n-L 2	Left	120	3.5	6.67	1	23.3 4	0.34	NFRC	0.28	NFRC	Bug Screen	New	NA
GIDoor-n-19	Window	Wall-n-B 2	Back	210	12	6.67	1	80.0 4	0.35	NFRC	0.35	NFRC	Bug Screen	New	NA

CERTIFICATE OF COMPLIANCE - RESIDENTIAL PERFORMANCE COMPLIANCE METHOD

CF1R-PRF-01-E
(Page 10 of 17)

Project Name: 3542 Venture addition

Calculation Date/Time: 2024-03-29T13:05:52-07:00

Calculation Description: Title 24 Analysis

Input File Name: 3542_Venture_addition_v30.rbd22

01	02	03	04	05	06	07	08
Construction Name	Surface Type	Construction Type	Framing	Total Cavity R-value	Interior / Exterior Continuous R-value	U-factor	Assembly Layers
Wall ex	Exterior Walls	Wood Framed Wall	2x4 @ 16 in. O. C.	R-0	None / None	0.387	Inside Finish: Gypsum Board Cavity / Frame: no insul. / 2x4
Wall alt	Exterior Walls	Wood Framed Wall	2x4 @ 16 in. O. C.	R-13	None / None	0.093	Inside Finish: Gypsum Board Cavity / Frame: R-13 / 2x4 Sheathing / Insulation: Wood Siding/sheathing/decking Exterior Finish: 3 Coat Stucco
Wall new	Exterior Walls	Wood Framed Wall	2x4 @ 16 in. O. C.	R-13	None / None	0.093	Inside Finish: Gypsum Board Cavity / Frame: R-13 / 2x4 Sheathing / Insulation: Wood Siding/sheathing/decking Exterior Finish: 3 Coat Stucco
Wall Gar	Exterior Walls	Wood Framed Wall	2x4 @ 16 in. O. C.	R-0	None / None	0.387	Inside Finish: Gypsum Board Cavity / Frame: no insul. / 2x4
Ceiling cath ex	Cathedral Ceilings	Wood Framed Ceiling	2x10 @ 24 in. O. C.	R-0	None / None	0.332	Roofing: 10 PSF (RoofTieAirGap) Tile Gap: present Roof Deck: Wood Siding/sheathing/decking Cavity / Frame: no insul. / 2x10 Inside Finish: Gypsum Board
Ceiling cath new	Cathedral Ceilings	Wood Framed Ceiling	2x10 @ 24 in. O. C.	R-30	None / None	0.034	Roofing: 10 PSF (RoofTieAirGap) Tile Gap: present Roof Deck: Wood Siding/sheathing/decking Cavity / Frame: R-30 / 2x10 Inside Finish: Gypsum Board

Registration Number: 424-P01005169A-000-000-0000000-0000

Registration Date/Time: 03/29/2024 13:33

HERS Provider: CHEERS

NOTE: This document has been generated by California Home Energy Efficiency Rating Services (CHEERS) using information submitted by third parties not affiliated with or related to CHEERS. Therefore, CHEERS is not responsible for, and cannot guarantee, the accuracy or completeness of the information contained in this document.

CA Building Energy Efficiency Standards - 2022 Residential Compliance

Report Version: 2022.0.000

Report Generated: 2024-03-29 13:06:37

Schema Version: rev 20220901

CERTIFICATE OF COMPLIANCE - RESIDENTIAL PERFORMANCE COMPLIANCE METHOD

CF1R-PRF-01-E
(Page 11 of 17)

Project Name: 3542 Venture addition

Calculation Date/Time: 2024-03-29T13:05:52-07:00

Calculation Description: Title 24 Analysis

Input File Name: 3542_Venture_addition_v30.rbd22

01	02	03	04	05	06	07	08
Construction Name	Surface Type	Construction Type	Framing	Total Cavity R-value	Interior / Exterior Continuous R-value	U-factor	Assembly Layers
Skylight area alt	Cathedral Ceilings	Wood Framed Ceiling	2x4 Top Chord of Roof Truss @ 24 in. O. C.	R-19	None / None	0.053	Roofing: 10 PSF (RoofTieAirGap) Tile Gap: present Roof Deck: Wood Siding/sheathing/decking Cavity / Frame: R-19 / 2x4 Top Chrd Inside Finish: Gypsum Board
Ceiling cath Gar	Cathedral Ceilings	Wood Framed Ceiling	2x4 Top Chord of Roof Truss @ 24 in. O. C.	R-0	None / None	0.494	Roofing: Light Roof (Asphalt Shingle) Roof Deck: Wood Siding/sheathing/decking Cavity / Frame: no insul. / 2x4 Top Chrd Inside Finish: Gypsum Board
Wall Int R0	Interior Walls	Wood Framed Wall	2x4 @ 16 in. O. C.	R-0	None / None	0.277	Inside Finish: Gypsum Board Cavity / Frame: no insul. / 2x4 Other Side Finish: Gypsum Board
Wall Int ex	Interior Walls	Wood Framed Wall	2x4 @ 16 in. O. C.	R-0	None / None	0.277	Inside Finish: Gypsum Board Cavity / Frame: no insul. / 2x4 Other Side Finish: Gypsum Board
Roof ex	Attic Roofs	Wood Framed Ceiling	2x4 Top Chord of Roof Truss @ 24 in. O. C.	R-0	None / None	0.4	Roofing: 10 PSF (RoofTieAirGap) Tile Gap: present Roof Deck: Wood Siding/sheathing/decking Cavity / Frame: no insul. / 2x4 Top Chrd
Roof new	Attic Roofs	Wood Framed Ceiling	2x4 Top Chord of Roof Truss @ 24 in. O. C.	R-0	None / None	0.4	Roofing: 10 PSF (RoofTieAirGap) Tile Gap: present Roof Deck: Wood Siding/sheathing/decking Cavity / Frame: no insul. / 2x4 Top Chrd
Ceiling attic ex	Ceilings (below attic)	Wood Framed Ceiling	2x4 @ 24 in. O. C.	R-0	None / None	0.481	Cavity / Frame: no insul. / 2x4 Inside Finish: Gypsum Board

Registration Number: 424-P01005169A-000-000-0000000-0000

Registration Date/Time: 03/29/2024 13:33

HERS Provider: CHEERS

NOTE: This document has been generated by California Home Energy Efficiency Rating Services (CHEERS) using information submitted by third parties not affiliated with or related to CHEERS. Therefore, CHEERS is not responsible for, and cannot guarantee, the accuracy or completeness of the information contained in this document.

CA Building Energy Efficiency Standards - 2022 Residential Compliance

Report Version: 2022.0.000

Report Generated: 2024-03-29 13:06:37

Schema Version: rev 20220901

CERTIFICATE OF COMPLIANCE - RESIDENTIAL PERFORMANCE COMPLIANCE METHOD

CF1R-PRF-01-E
(Page 12 of 17)

Project Name: 3542 Venture addition

Calculation Date/Time: 2024-03-29T13:05:52-07:00

Calculation Description: Title 24 Analysis

Input File Name: 3542_Venture_addition_v30.rbd22

01	02	03	04	05	06	07	08
Construction Name	Surface Type	Construction Type	Framing	Total Cavity R-value	Interior / Exterior Continuous R-value	U-factor	Assembly Layers
Ceiling attic new	Ceilings (below attic)	Wood Framed Ceiling	2x4 @ 24 in. O. C.	R-30	None / None	0.032	Over Ceiling Joists: R-20.9 Insul. Cavity / Frame: R-9.1 / 2x4 Inside Finish: Gypsum Board
Floor Raised ex	Exterior Floors	Wood Framed Floor	2x6 @ 16 in. O. C.	R-0	None / None	0.244	Floor Surface: Carpeted Floor Deck: Wood Siding/sheathing/decking Cavity / Frame: no insul. / 2x6
Floor Raised new	Exterior Floors	Wood Framed Floor	2x6 @ 16 in. O. C.	R-19	None / None	0.048	Floor Surface: Carpeted Floor Deck: Wood Siding/sheathing/decking Cavity / Frame: R-19 / 2x6 Sheathing / Insulation: Wood Siding/sheathing/decking
Floor Int R0	Interior Floors	Wood Framed Floor	2x6 @ 16 in. O. C.	R-0	None / None	0.199	Floor Surface: Carpeted Floor Deck: Wood Siding/sheathing/decking Cavity / Frame: no insul. / 2x6 Ceiling Below Finish: Gypsum Board
Floor Int ex	Interior Floors	Wood Framed Floor	2x6 @ 16 in. O. C.	R-0	None / None	0.199	Floor Surface: Carpeted Floor Deck: Wood Siding/sheathing/decking Cavity / Frame: no insul. / 2x6 Ceiling Below Finish: Gypsum Board
Floor Int new	Interior Floors	Wood Framed Floor	2x6 @ 16 in. O. C.	R-19	None / None	0.048	Floor Surface: Carpeted Floor Deck: Wood Siding/sheathing/decking Cavity / Frame: R-19 / 2x6 Ceiling Below Finish: Gypsum Board

Registration Number: 424-P01005169A-000-000-0000000-0000

Registration Date/Time: 03/29/2024 13:33

HERS Provider: CHEERS

NOTE: This document has been generated by California Home Energy Efficiency Rating Services (CHEERS) using information submitted by third parties not affiliated with or related to CHEERS. Therefore, CHEERS is not responsible for, and cannot guarantee, the accuracy or completeness of the information contained in this document.

CA Building Energy Efficiency Standards - 2022 Residential Compliance

Report Version: 2022.0.000

Report Generated: 2024-03-29 13:06:37

Schema Version: rev 20220901

CERTIFICATE OF COMPLIANCE - RESIDENTIAL PERFORMANCE COMPLIANCE METHOD

CF1R-PRF-01-E
(Page 13 of 17)

Project Name: 3542 Venture addition

Calculation Date/Time: 2024-03-29T13:05:52-07:00

Calculation Description: Title 24 Analysis

Input File Name: 3542_Venture_addition_v30.rbd22

01	02	03	04	05
Quality Insulation Installation (QII)	High R-value Spray Foam Insulation	Building Envelope Air Leakage	CFM50	CFM50
Not Required	Not Required	N/A	n/a	n/a

01	02	03	04	05	06	07	08	09	10	11	12
Name	System Type	Distribution Type	Water Heater Name	Number of Units	Solar Heating System	Compact Distribution	HERS Verification Condition	Water Heater Name (#)	Status	Verified Existing Condition	Existing Water Heating System
DHW ex	Domestic Hot Water (DHW)	Standard	Ex Tankless	1	n/a	None	n/a	Ex Tankless (1)	Existing	No	

01	02	03	04	05	06	07	08	09	10	11	12	13	14	15
Name	Heating Element Type	Tank Type	# of Units	Tank Vol. (gal)	Heating Efficiency Type	Efficiency	Rated Input Type	Input Rating or Pilot	Tank Insulation R-value (Int/Ext)	Standby Loss or Recovery Eff	1st Hc Rating or Flow Rate	Tank Location	Status	Verified Existing Condition
Ex Tankless	Gas	Small Instantaneous	1	0	EF	0.82	Btu/Hr	200000	0	70	n/a		Existing	No

01	02	03	04	05	06	07
Name	Pipe Insulation	Parallel Piping	Compact Distribution	Compact Distribution Type	Recirculation Control	Shower Drain Water Heat Recovery
DHW ex - 1/1	Not Required	Not Required	Not Required	None	Not Required	Not Required

Registration Number: 424-P01005169A-000-000-0000000-0000

Registration Date/Time: 03/29/2024 13:33

HERS Provider: CHEERS

NOTE: This document has been generated by California Home Energy Efficiency Rating Services (CHEERS) using information submitted by third parties not affiliated with or related to CHEERS. Therefore, CHEERS is not responsible for, and cannot guarantee, the accuracy or completeness of the information contained in this document.

CA Building Energy Efficiency Standards - 2022 Residential Compliance

Report Version: 2022.0.000

Report Generated: 2024-03-29 13:06:37

Schema Version: rev 20220901

CERTIFICATE OF COMPLIANCE - RESIDENTIAL PERFORMANCE COMPLIANCE METHOD

CF1R-PRF-01-E
(Page 14 of 17)

Project Name: 3542 Venture addition

Calculation Date/Time: 2024-03-29T13:05:52-07:00

Calculation Description: Title 24 Analysis

Input File Name: 3542_Venture_addition_v30.rbd22

01	02	03	04	05	06	07	08	09	10	11	12
Name	System Type	Heating Unit Name	Heating Equipment Count	Cooling Unit Name	Cooling Equipment Count	Fan Name	Distribution Name	Required Thermostat Type	Status	Verified Existing Condition	Existing HVAC System
HVAC ex	Heating and cooling system other	Ex Furnace	1	Ex Cooling	1	Fan ex	Ducts ex	n/a	Existing	No	

01	02	03	04	05
Name	System Type	Number of Units	Heating Efficiency	Heating Unit Brand
Ex Furnace	Central gas furnace	1	AFUE - 75	n/a

01	02	03	04	05	06	07	08	09
Name	System Type	Number of Units	Efficiency Metric	Efficiency EER/EEER/CEER	Efficiency SEER/SEER2	Zonally Controlled	Multi-speed Compressor	HERS Verification
Ex Cooling	Central split AC	1	EER/SEER	7.06	8	Not Zonal	Single Speed	Ex Cooling-herc-cool

01	02	03	04	05	06	07	08	09	10	11	12	13	14	15	16
Name	Type	Design Type	Duct Ins. R-value	Return Suppl y	Duct Location Return	Surface Area	Bypass Duct	Duct Leakage	HERS Verification	Status	Verified Existing Condition	Existing Distribution system	New Ducts >= 25 ft		
Ducts ex	Unconditioned attic	Non-Verified	R-6	R-6	Attic	n/a	n/a	No Bypass Duct	Sealed and Tested	Ducts ex-herc-dist	Existing + New	No			Yes

Registration Number: 424-P01005169A-000-000-0000000-0000

Registration Date/Time: 03/29/2024 13:33

HERS Provider: CHEERS

NOTE: This document has been generated by California Home Energy Efficiency Rating Services (CHEERS) using information submitted by third parties not affiliated with or related to CHEERS. Therefore, CHEERS is not responsible for, and cannot guarantee, the accuracy or completeness of the information contained in this document.

CA Building Energy Efficiency Standards - 2022 Residential Compliance

Report Version: 2022.0.000

Report Generated: 2024-03-29 13:06:37

Schema Version: rev 20220901

CERTIFICATE OF COMPLIANCE - RESIDENTIAL PERFORMANCE COMPLIANCE METHOD

CF1R-PRF-01-E
(Page 15 of 17)

Project Name: 3542 Venture addition

Calculation Date/Time: 2024-03-29T13:05:52-07:00

Calculation Description: Title 24 Analysis

Input File Name: 3542_Venture_addition_v30.rbd22

01	02	03	04	05	06	07	08	09
Name	Duct Leakage Verification	Duct Leakage Target (%)	Verified Duct Location	Verified Duct Design	Buried Ducts	Deeply Buried Ducts	Low-leakage Air Handler	Low Leakage Ducts Entirely in Conditioned Space
Ducts ex-herc-dist	Yes	10.0	Not Required	Not Required	Not Required	Credit not taken	Not Required	No

01	02	03	04
Name	Type	Fan Power (Watts/CFM)	Name
Fan ex	HVAC Fan	0.58	Fan ex-herc-fan

01	02	03
Name	Verified Fan Watt Draw	Required Fan Efficacy (Watts/CFM)
Fan ex-herc-fan	Not Required	0

01	02	03	04	05	06	07	08	09
Dwelling Unit	Airflow (CFM)	Fan Efficacy (W/CFM)	IAQ Fan Type	Includes Heat/Energy Recovery?	IAQ Recovery Effectiveness - SRE/ASRE	Includes Fault Indicator Display?	HERS Verification	Status
Sfam IAQventRpt 1-1	160	0.3	Balanced	Yes	75 / 80	No	No	

Registration Number: 424-P01005169A-000-000-0000000-0000

Registration Date/Time: 03/29/2024 13:33

HERS Provider: CHEERS

NOTE: This document has been generated by California Home Energy Efficiency Rating Services (CHEERS) using information submitted by third parties not affiliated with or related to CHEERS. Therefore, CHEERS is not responsible for, and cannot guarantee, the accuracy or completeness of the information contained in this document.

CA Building Energy Efficiency Standards - 2022 Residential Compliance

Report Version: 2022.0.000

Report Generated: 2024-03-29 13:06:37

Schema Version: rev 20220901

CERTIFICATE OF COMPLIANCE - RESIDENTIAL PERFORMANCE COMPLIANCE METHOD

CF1R-PRF-01-E
(Page 16 of 17)

Project Name: 3542 Venture addition

Calculation Date/Time: 2024-03-29T13:05:52-07:00

Calculation Description: Title 24 Analysis

Input File Name: 3542_Venture_addition_v30.rbd22

01	02	03	04	05	06	07
Name	Airflow (CFM)	Fan Efficacy (W/CFM)	IAQ Fan Type	Includes Heat/Energy Recovery?	IAQ Recovery Effectiveness - SREIAQ Recovery Effectiveness - SRE	IAQ Recovery Effectiveness - ASREIAQ Recovery Effectiveness - ASRE
Dwelling Unit 0/0	160	0.3	Balanced	Yes	75	80

Registration Number: 424-P01005169A-000-000-0000000-0000

Registration Date/Time: 03/29/2024 13:33

HERS Provider: CHEERS

NOTE: This document has been generated by California Home Energy Efficiency Rating Services (CHEERS) using information submitted by third parties not affiliated with or related to CHEERS. Therefore, CHEERS is not responsible for, and cannot guarantee, the accuracy or completeness of the information contained in this document.

CA Building Energy Efficiency Standards - 2022 Residential Compliance

Report Version: 2022.0.000

Report Generated: 2024-03-29 13:06:37

Schema Version: rev 20220901

CERTIFICATE OF COMPLIANCE - RESIDENTIAL PERFORMANCE COMPLIANCE METHOD

CF1R-PRF-01-E
(Page 17 of 17)

Project Name: 3542 Venture addition

Calculation Date/Time: 2024-03-29T13:05:52-07:00

Calculation Description: Title 24 Analysis

Input File Name: 3542_Venture_addition_v30.rbd22

DOCUMENTATION AUTHOR'S DECLARATION STATEMENT	
I, I certify that this Certificate of Compliance documentation is accurate and complete.	
Documentation Author Name: Igor Pichko	Documentation Author Signature: <i>Igor Pichko</i>
Company: Energy Consult LLC	Signature Date: 03/29/2024
Address: 1252 W 22nd St Unit #2 San Pedro, CA 90731	CEA/HERS Certification Identification (if applicable): R15-14-30005
	Phone: 4242477658
RESPONSIBLE PERSON'S DECLARATION STATEMENT	
I certify the following under penalty of perjury under the laws of the State of California: 1. I am eligible under Division 3 of the Business and Professions Code to accept responsibility for the building design identified on this Certificate of Compliance. 2. I certify that the energy features and performance specifications identified on this Certificate of Compliance conform to the requirements of Title 24, Part 1 and Part 6 of the California Code of Regulations. 3. The building design features or system design features identified on this Certificate of Compliance are consistent with the information provided on other applicable compliance documents, worksheets, calculations, plans and specifications submitted to the enforcement agency for approval with this building permit application.	
Responsible Designer Name: Mark Wheeler	Responsible Designer Signature: <i>Mark Wheeler</i>
Company: Mark Wheeler Residential Design	Date Signed: 03/29/2024
Address: 4918 E Atherton St	License:
City/State/Zip: Long Beach, CA 90815	Phone: (562)619-3990

Registration Number: 424-P01005169A-000-000-0000000-0000

Registration Date/Time: 03/29/2024 13:33

HERS Provider: CHEERS

NOTE: This document has been generated by California Home Energy Efficiency Rating Services (CHEERS) using information submitted by third parties not affiliated with or related to CHEERS. Therefore, CHEERS is not responsible for, and cannot guarantee, the accuracy or completeness of the information contained in this document.

CA Building Energy Efficiency Standards - 2022 Residential Compliance

Report Version: 2022.0.000

Report Generated: 2024-03-29 13:06:37

Schema Version: rev 20220901



3571
VENTURE DRIVE



3561
VENTURE DRIVE




3541
VENTURE DRIVE

VENTURE DRIVE

VIEW OF
3571 VENTURE

VIEW OF
3552 VENTURE

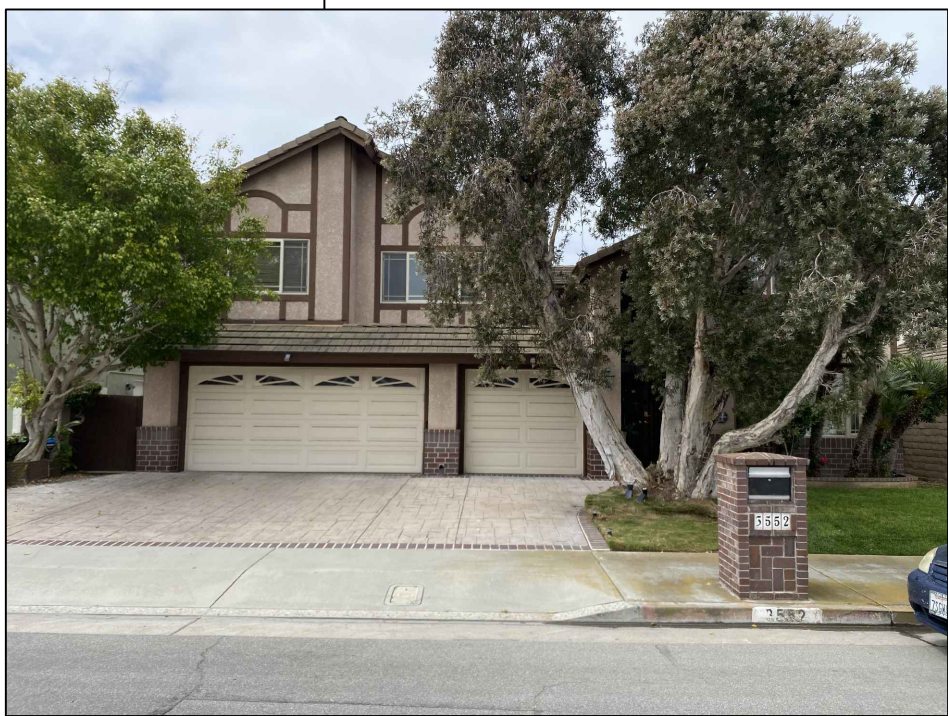

3552
VENTURE DRIVE



VIEW TOWARD
3571 VENTURE

VIEW TOWARD
3552 VENTURE

VIEW OF
3561 VENTURE




VIEW OF
3542 VENTURE

VIEW TOWARD
3541 VENTURE


VIEW TOWARD
3552 VENTURE

VIEW OF
3541 VENTURE

VIEW OF
3552 VENTURE

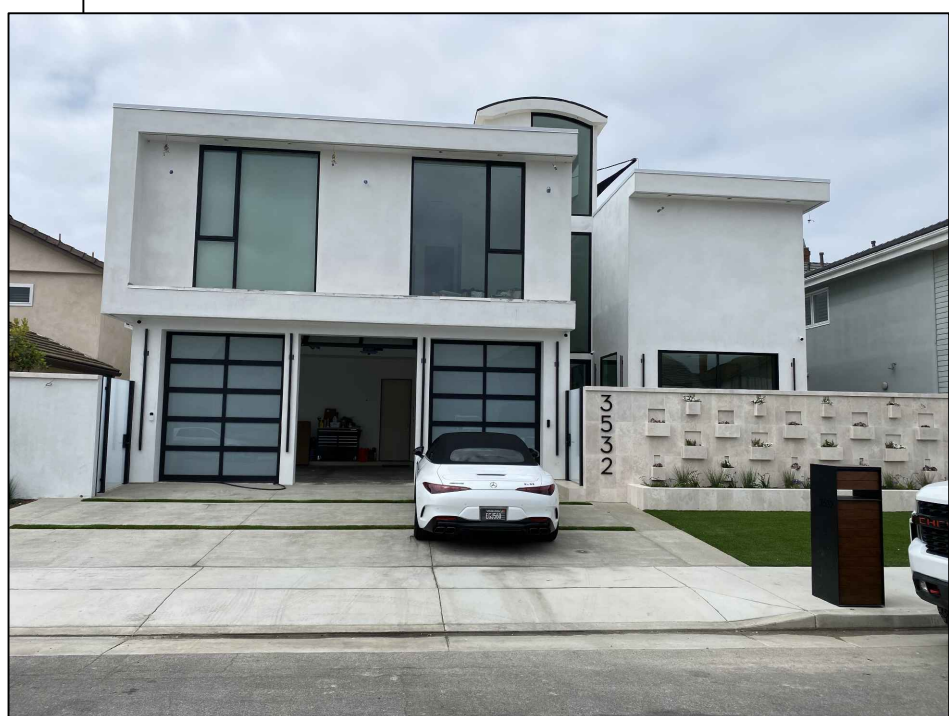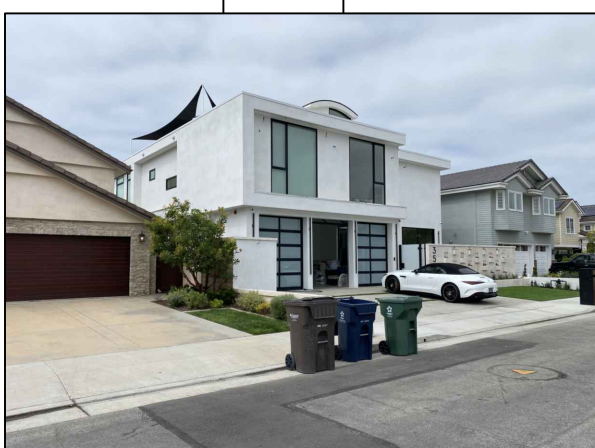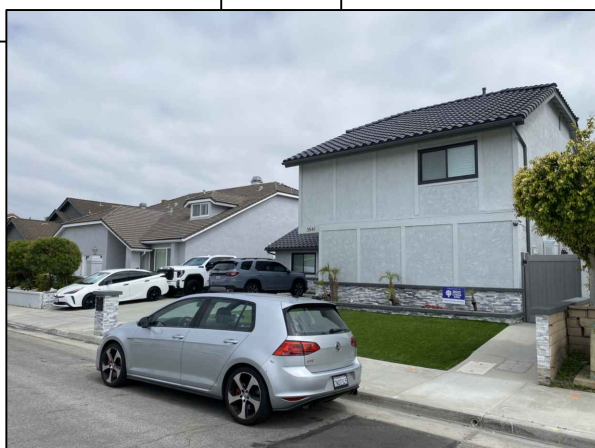

3532
VENTURE DRIVE

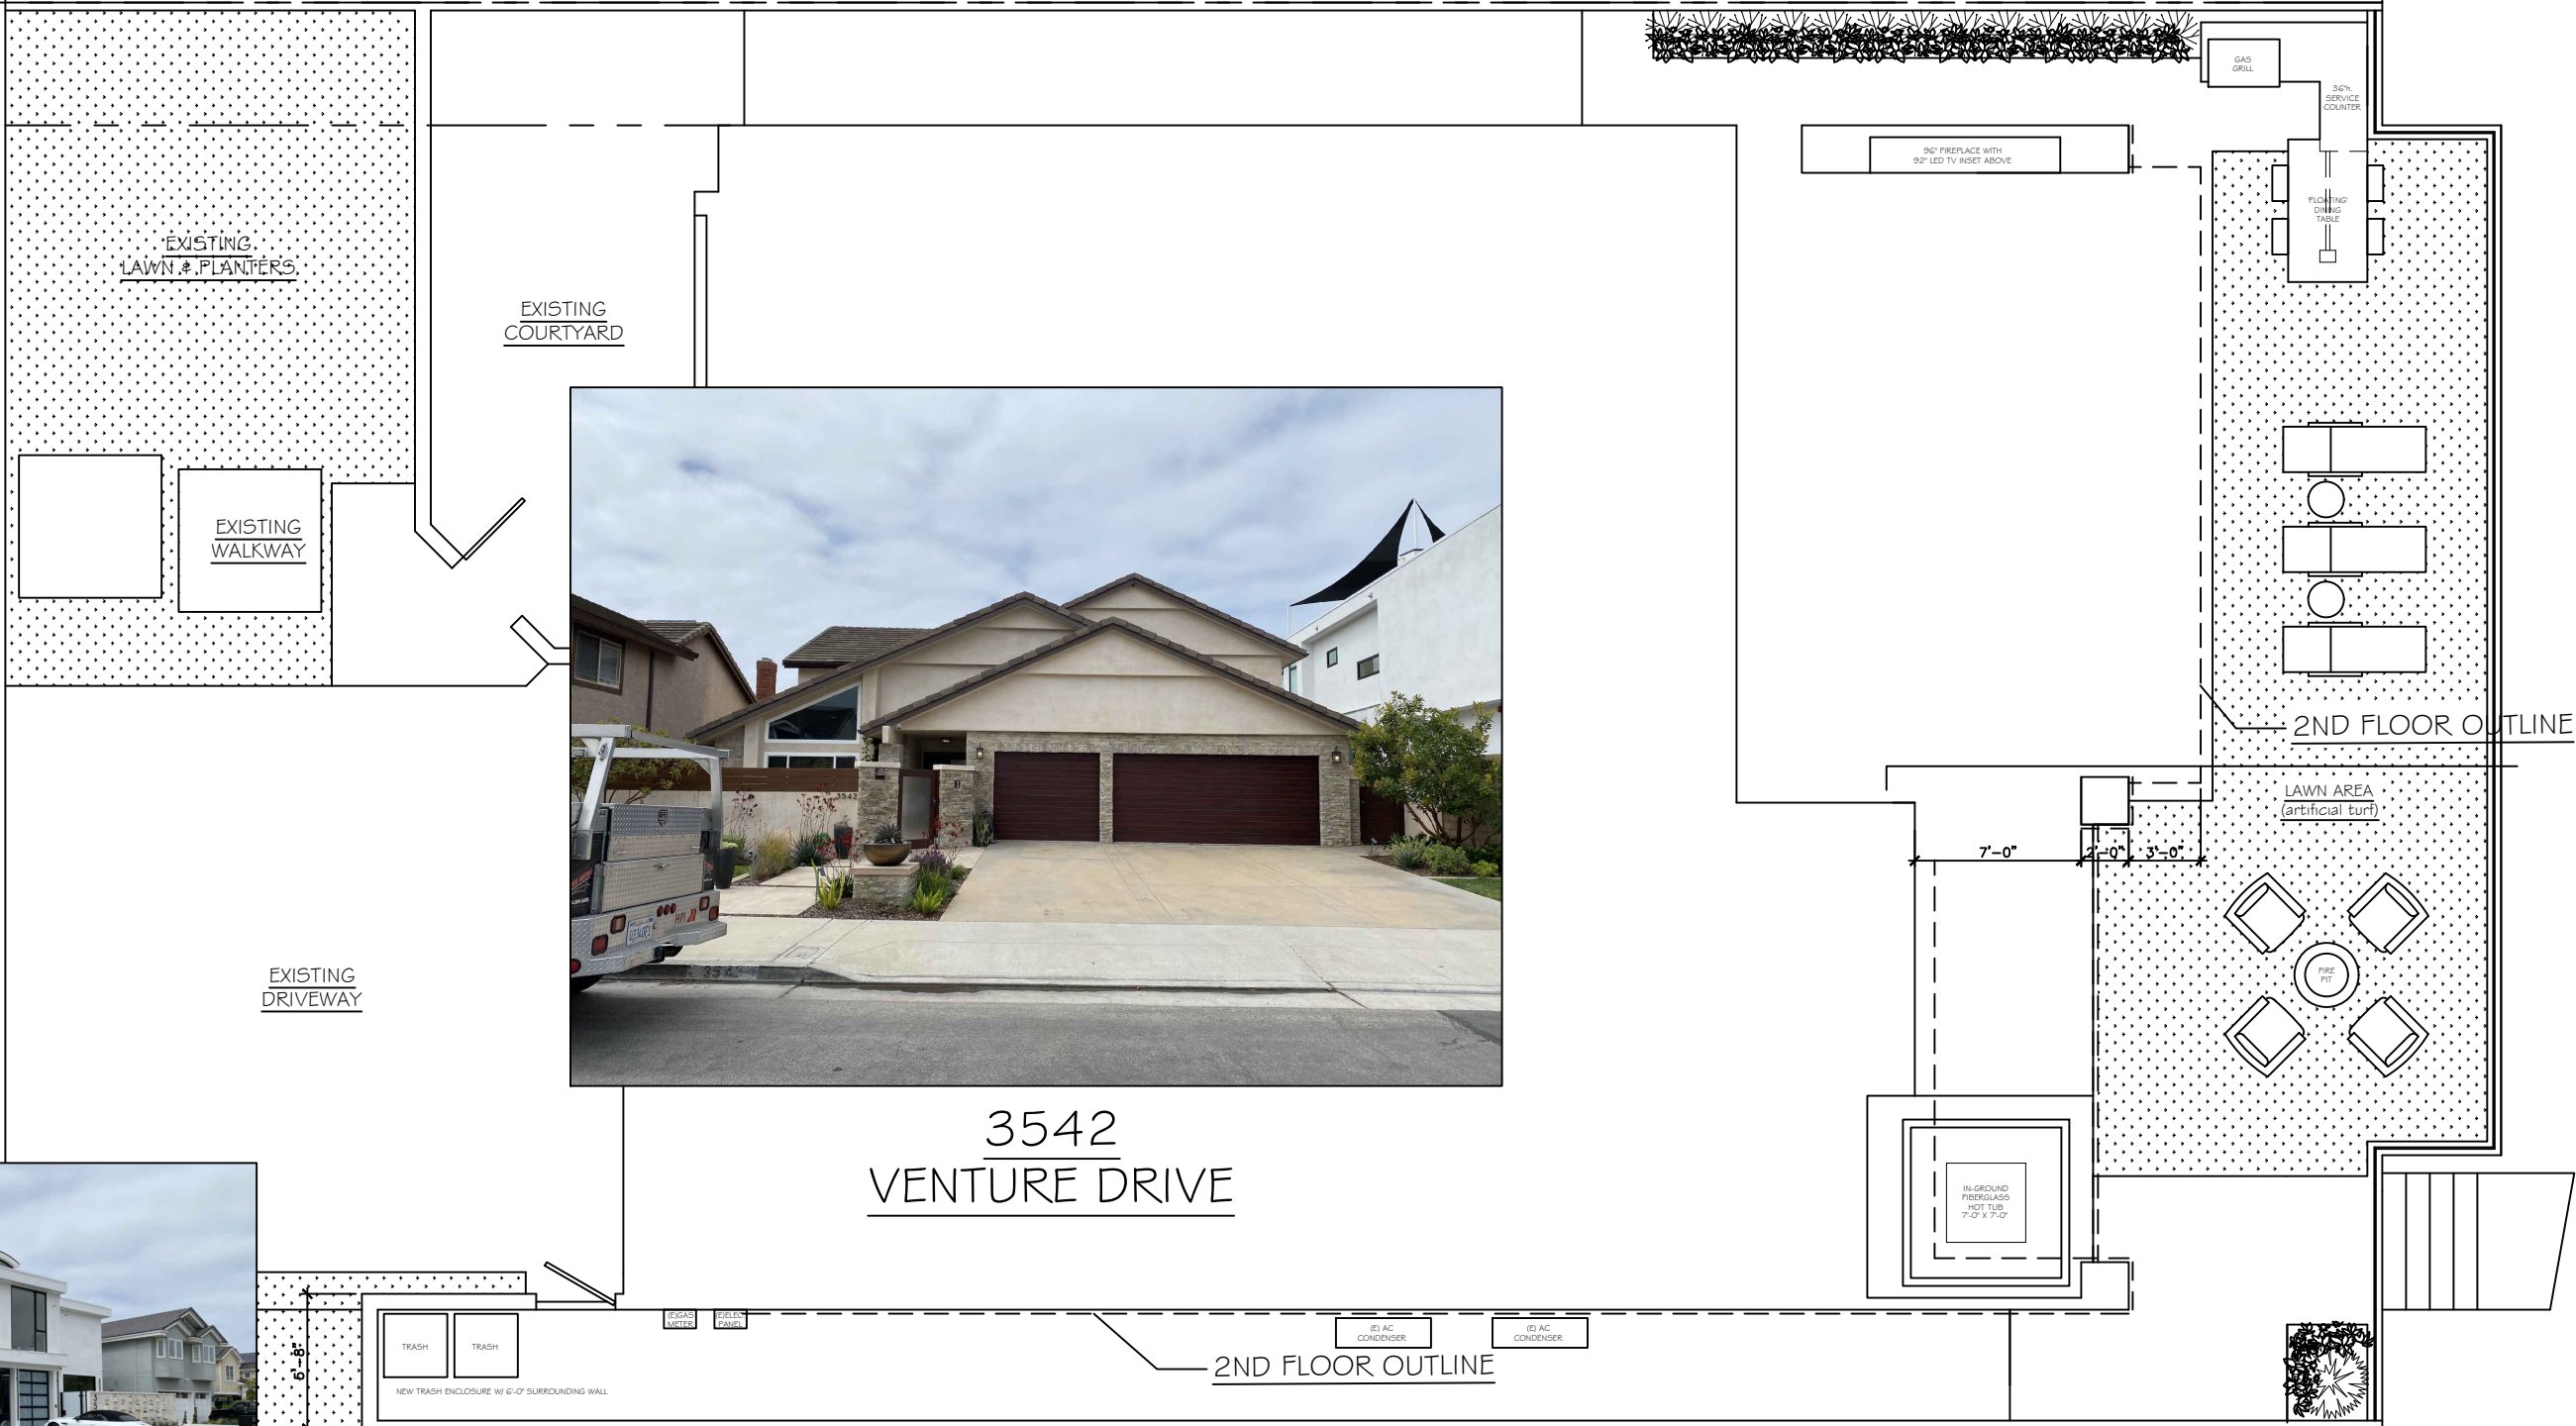


SITE PLAN

W/ ADJACENT PROPERTIES

SCALE: 1/8" = 1'-0"

Mark M. Wheeler

April 1, 2024

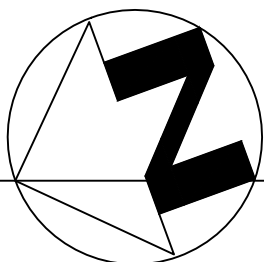

REVISIONS	

The Cirks Residence

3542 VENTURE DRIVE ~ HUNTINGTON HARBOUR ~ HUNTINGTON BEACH, CA 92648

325 ROYCROFT AVENUE
LONG BEACH, CA 90814
562-856-5665
562-619-3990
562-684-0570

mark wheeler
RESIDENTIAL DESIGN

DATE: 4-1-24

SCALE: AS NOTED

DRAWN:MMW

JOB: A-789

SHEET:

A-1.1

OF - SHEETS

REVISIONS	—
	—
—	—
—	—

The Cirk's Residence

3542 VENTURE DRIVE ~ HUNTINGTON HARBOUR ~ HUNTINGTON BEACH, CA 92648

3325 ROYCROFT AVENUE
LONG BEACH, CA. 90814
562-856-5665
562-619-3990
562-684-0570

mark wheeler

DATE: 4-1-24


SCALE: AS NOTED

DRAWN:MMW

JOB: A-789

SHEET:

A-2.0

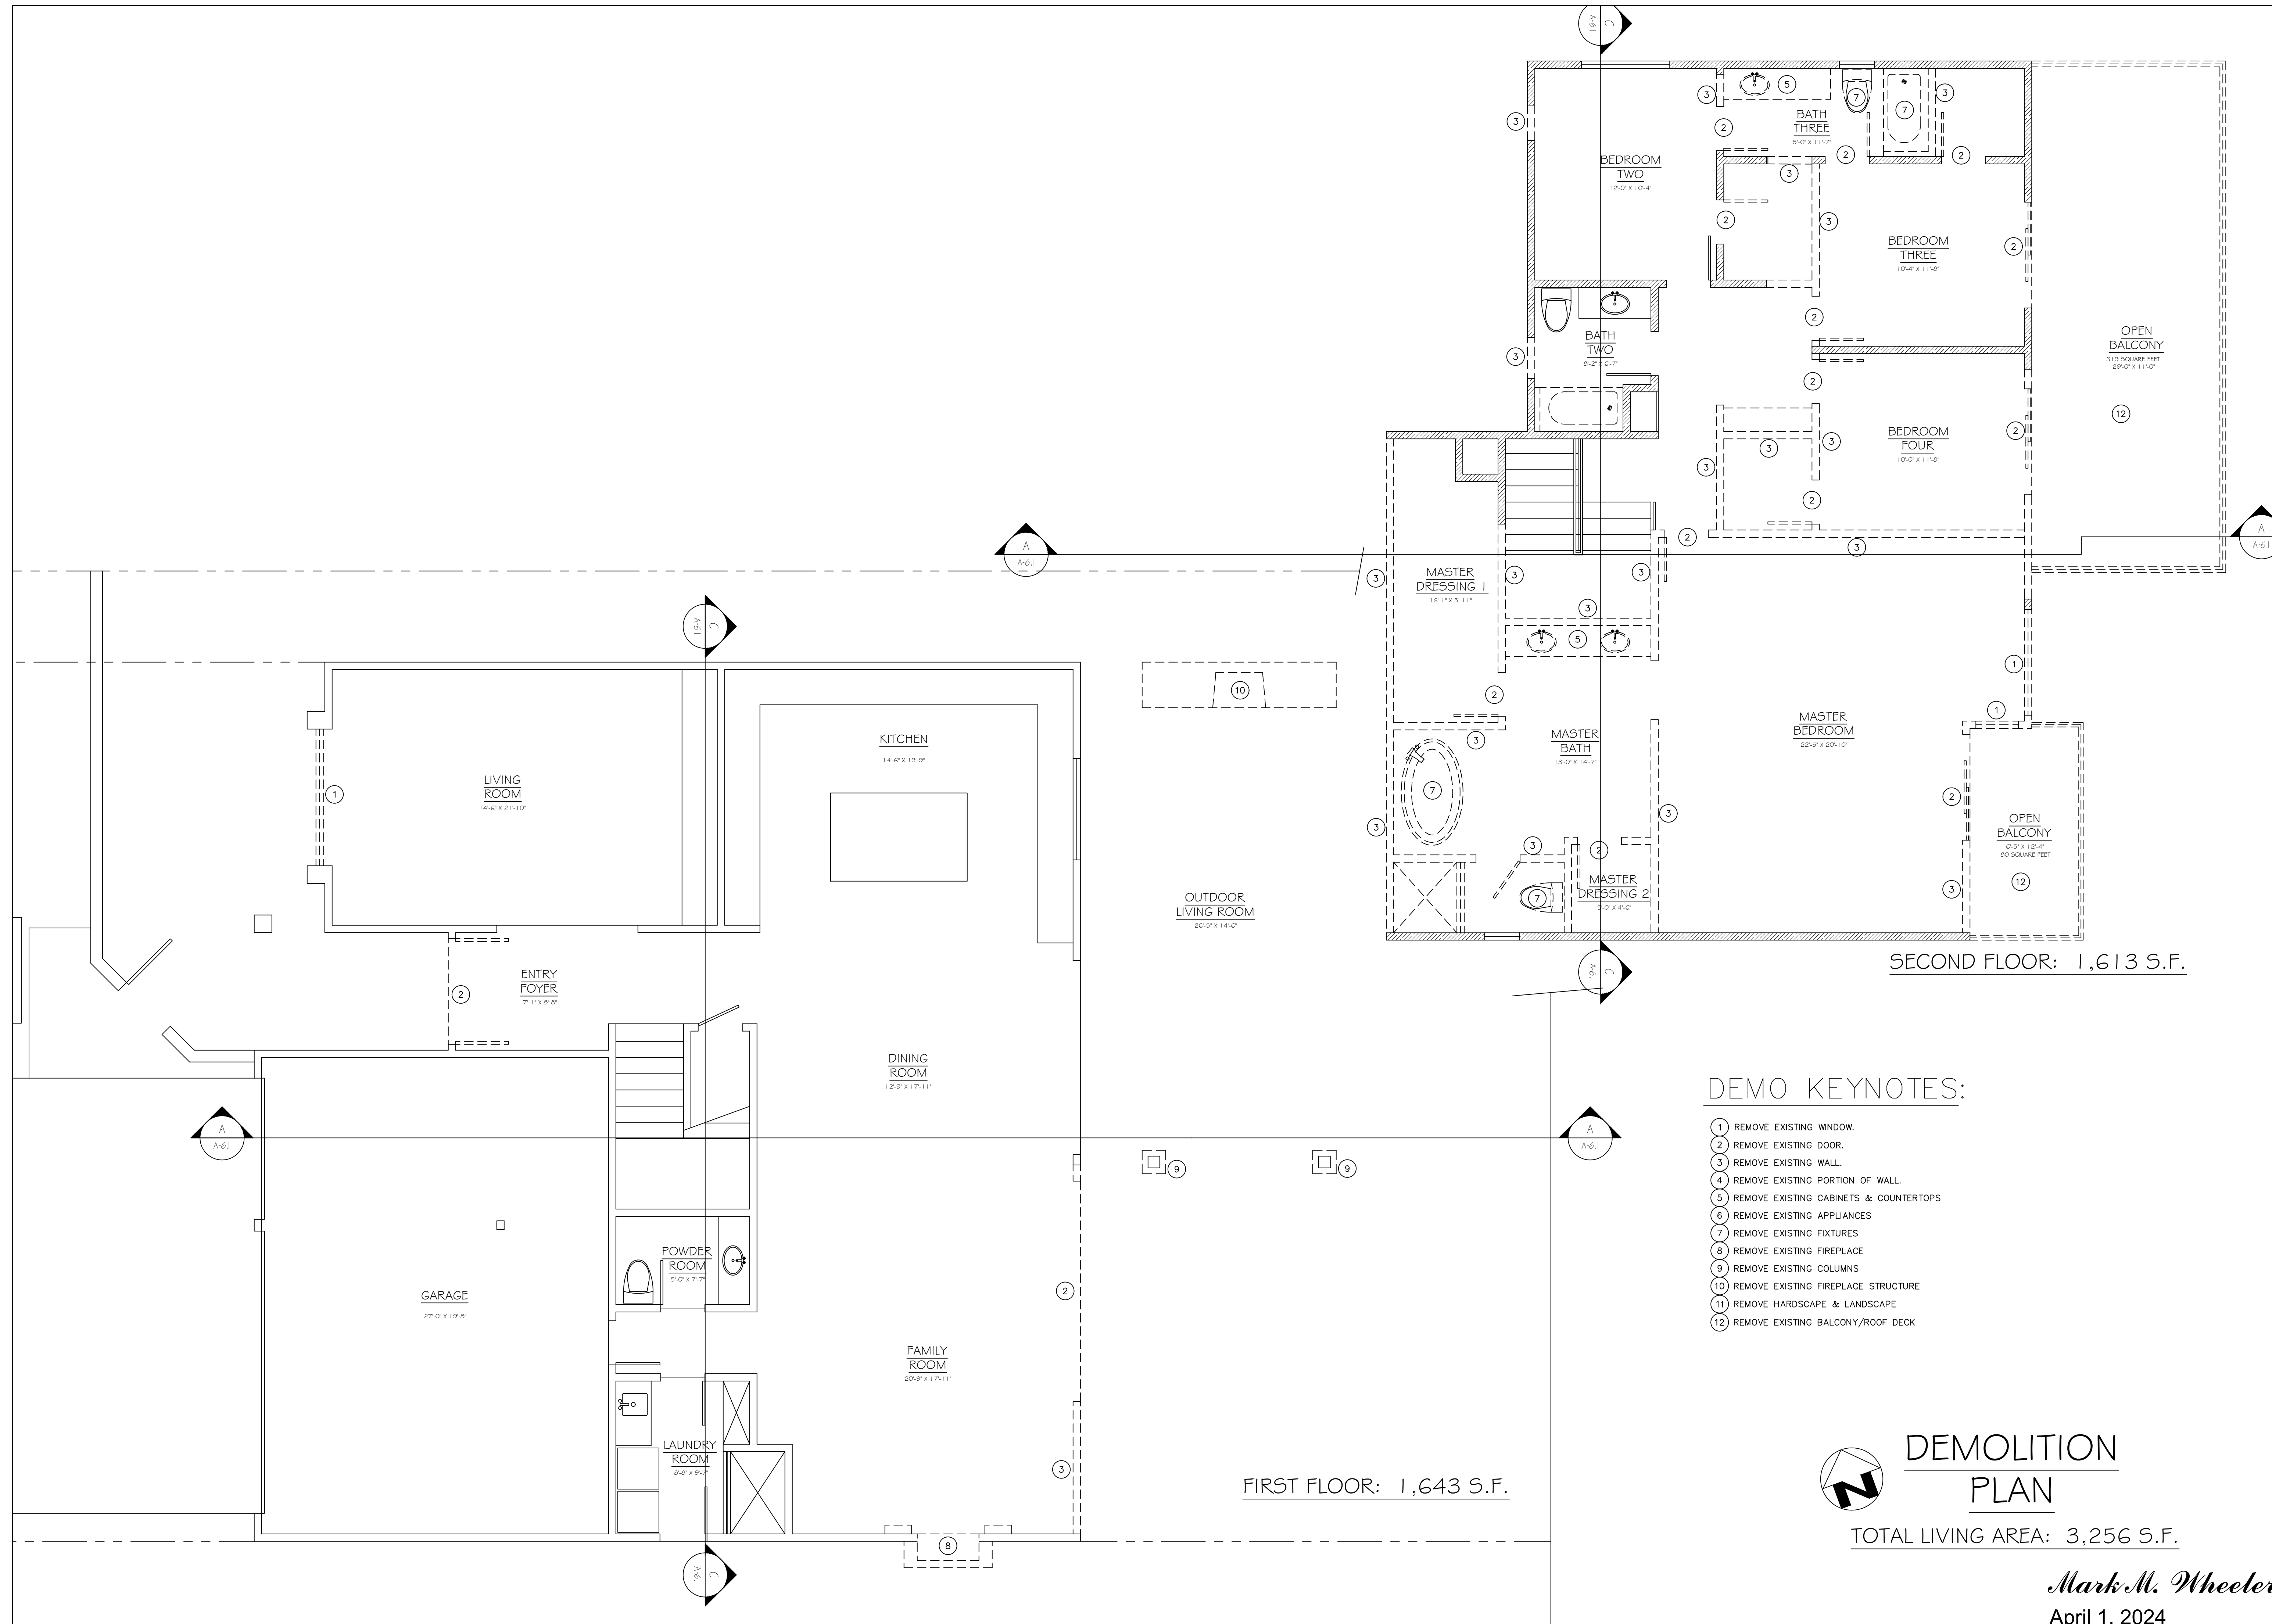

GENERAL NOTES

- A. EXTERIOR WINDOW/DOOR GLAZING SHALL BE DUAL GLAZED, LOW-E, CLEAR GLASS, AT ALL LOCATIONS, OWNER TO CHOOSE COLOR AND MANUFACTURER.
- WINDOW U-FACTOR 0.34
 - WINDOW SHGC 0.28
 - RADIANT BARRIER NOT REQUIRED
- B. TEMPERED GLASS AT GLAZED DOORS, SHOWER DOORS, SIDE LITES, & WITHIN 18" OF FIN. FLR. & 40" OF A LOCKING DEVICE IN CONFORMANCE TO CRC R308.4
- C. R-30 FOR ROOF INSULATION
R-13 FOR WALLS
SLAB FOUNDATION
- D. REPAIR ALL TRANSITIONAL AREAS BETWEEN EXISTING AND NEW WORK DUE TO DEMOLITION.
- E. DIMENSIONS TO FACE OF FINISH WALL AT ALL WALLS.

- F. ALL NEW EXTERIOR WALL/CEILING SURFACES SHALL BE PAINTED WITH SCHEME PER OWNER'S INSTRUCTION. SCRAPE AND REMOVE ALL EXISTING (NEXT TO NEW WORK) LOOSE PAINT PER MANUFACTURER'S SPEC. AND PREPARE SURFACES FOR NEW PRIMER & PAINT.
- G. CABINETRY:
ALL BUILT-IN CABINETRY TO BE DONE BY CABINET SUB-CONTRACTORS, OWNER TO CHOSE WHO DOES WORK.
- H. THERE IS NO SOIL REPORT FOR THIS PROJECT, USE 1000 PSF SOIL BEARING.
- I. ALL DOORS AND WINDOWS WILL BE NEW WHERE INDICATED ON THE DWGS.
- J. REGARDING DEMOLITION, CAP ALL EXISTING UTILITIES & PREPARE FOR NEW WORK AS REQUIRED.
- K. REMOVE, DEMOLISH AND REROUTE EXISTING LANDSCAPE SPRINKLER SYSTEM THAT OBSTRUCTS NEW WORK. MAINTAIN AN OPERATIONAL LANDSCAPE IRRIGATION SYSTEM.
- L. ALL NEW WOOD DOOR/WINDOW TRIMS SHALL BE MADE OF MDF OR WOOD. PROVIDE WOOD AT ALL INTERIOR LOCATIONS.
- N. DRYWALL SHALL BE 5/8" THICK, MOISTURE RESISTANT AT WET LOCATIONS. FINISH SMOOTH TO MATCH EXISTING TEXTURE.

- O. THE CONTRACTOR IS RESPONSIBLE TO COMPLY WITH ALL GOVERNING BLDG. CODES AND CITY ORDINANCES.
- P. PROVIDE ATTIC VENTILATION PER 2016 CRC R608 VIA VENTS.
- Q. PATCH, RESTORE, AND REFINISH ALL AREAS DAMAGED BY THE CONSTRUCTION WORK AND DEMOLITION.
- R. ALL NEW DOORS TO BE SOLID OR HOLLOW CORE W SOLID WOOD JAMB FRAMES, PER HOMEOWNERS' INSTRUCTION.
- S. ALL FINISHES TO HAVE OWNERS APPROVAL PRIOR TO COMPLETION OF PROJECT.
- T. THE MOISTURE CONTENT OF CONSTRUCTION MATERIALS AND INSULATION SHALL BE VERIFIED PRIOR TO APPROVAL TO ENCLOSE WALL AND FLOOR CAVITIES WITH DRYWALL OR OTHER FINISH SURFACES. (4.505.3.CGBSC)

WALL TYPES

- 1-LAYERS 5/8" GYPSUM BOARD OVER 2x4 (UNLESS OTHERWISE NOTED)
STUDS AT 16" O.C. AT BOTH SIDES. AT INTERIOR WALLS & CEILINGS. WATER-RESISTANT TYPE AT WET LOCATIONS. FINISH SHALL MATCH EXISTING. PAINTED AND ALL OUTSIDE CORNERS TO BE METAL 90 DEGREE EDGES. EXTERIOR PLASTER AT EXTERIOR WALLS 7/8" THICK WITH BUILDING PAPER..
- EXISTING WALLS- PATCH AND REPAIR AS NEEDED TO MATCH EXISTING FINISHED SURFACES.
- 1-HOUR RATED WALL.
1-LAYERS 5/8" GYP. BD. TYPE 'X' OVER 2x4 (UNLESS OTHERWISE NOTED)
STUDS AT 16" O.C. AT BOTH SIDES. AT INTERIOR WALLS & CEILINGS. FINISH SHALL MATCH EXISTING. PAINTED AND ALL OUTSIDE CORNERS TO BE METAL 90 DEGREE EDGES. EXTERIOR PLASTER AT EXTERIOR WALLS 7/8" THICK WITH BUILDING PAPER.

BLDG. DEPT. NOTES

- A. OCCUPANCY GROUP: R3-U
B. TYPE OF CONSTRUCTION: VB
C. APPLICABLE CODES: 2020 CBC, 2020 CPC, 2020 CMC, 2020 CEC EDITIONS UNDER WHICH THIS PROJECT IS TO BE APPROVED.
- D. PROVIDE 1" CLEAR AIR SPACE BETWEEN INSULATION & ROOF SHEATHING TO ENSURE FREE AIRFLOW IN THE ATTIC SPACE.
- E. ALL NEW LOW-RISE RESIDENTIAL BUILDINGS AND ADDITION OVER 1000 S.F. MUST HAVE A WHOLE HOUSE VENTILATION SYSTEM THAT PROVIDES A CALCULATED MINIMUM AMOUNT OF OUTDOOR AIR BY USING EITHER A CONTINUOUSLY RUNNING BATHROOM FAN OR A SUPPLY OR RETURN AIR VENTILATION THRU A CENTRAL HVAC SYSTEM. THE MINIMUM VENTILATION VOLUME MUST BE A MINIMUM OF 1 C.F.M. FOR EACH 100 S.F. OF FLOOR AREA (53 C.F.M.) PLUS 7.5 C.F.M. FOR EACH OCCUPANT. THE NUMBER OF OCCUPANTS IS DETERMINED BY MULTIPLYING THE NUMBER OF BEDROOMS (5) AND THEN ADDING ONE (TOTAL: 45) (TOTAL C.F.M. REQUIRED: 98) (ASHRAE 62.2)


REFER TO SHEET
A-3.1
FOR KEYNOTES

GENERAL NOTES	
1. FINISH GARAGE WALL AND CEILING W/GYPSUM BOARD REFERENCE PLANS AND SECTIONS FOR TYPE AND THICKNESS.	
2. GLASS SHOWER ENCLOSURES AND GLASS ENCLOSURES IN ALL BATHROOMS SHALL BE TEMPERED.	
3. THE DRYER'S MOISTURE EXHAUST DUCT SHALL NOT EXCEED A TOTAL COMBINED HORIZONTAL AND VERTICAL LENGTH OF 14'-0" INCLUDING TWO 90-DEGREE ELBOWS PER CMC 504.3.2.2. EXCEPTION USE 5" DRYER VENT DUCT MAX LENGTH = 21'-0"	

PLUMBING NOTES	
NOTE: MAXIMUM FLUSH VOLUMES AND FLOW RATES. WATER CLOSET: 1.28 GALLONS PER FLUSH SHOWERHEADS: 2.0 GALLONS PER MINUTE. FAUCETS: 1.2 GALLONS (LAV) / 1.8 GALLONS (SINK) PER MINUTE	
NOTE: EXISTING PLUMBING FIXTURES SHALL BE REPLACED IN COMPLIANCE WITH SB407.	

DOOR SCHEDULE													
DOOR MARK	DOOR SIZE		DOOR		FRAME		RATED ASSEMBLY	MAXIMUM U-FACTOR	SOLAR HEAT-GAIN COEFFICIENT		THRESH.	HARDWARE	REMARK
	WIDTH	HEIGHT	THK.	TYPE	CONST.	FINISH							
1	3'-6"	8'-0"	1 3/4	WD	SC	P-CLAD	WD	P-CLAD	-	.35	.28	-/-	CUSTOM ENTRY DOOR W/GLASS INSET---PER OWNER
2	7'-9"	6'-8"	2 1/4	WD	SC	P-CLAD	WD	P-CLAD	-	.35	.28	-/-	LA CANTINA OR SIMILAR FOLDING GLASS DOORS---TEMPERED
3	8'-0"	7'-0"	2	GARAGE DOOR	P-CLAD	WD	P-CLAD	WD	-	-/-	-/-	-/-	SINGLE WIDE GARAGE DOOR---STYLE TBD
4	16'-0"	7'-0"	2	GARAGE DOOR	P-CLAD	WD	P-CLAD	WD	-	-/-	-/-	-/-	DOUBLE WIDE GARAGE DOOR---STYLE TBD
5	2'-6"	6'-8"	1 3/4	WD	SC	P-CLAD	WD	P-CLAD	-	-/-	-/-	-/-	(E) 20-MIN FIRE DOOR, SELF-CLOSING, SELF-LATCHING
6	2'-6"	6'-8"	1 3/4	WD	SC	P-CLAD	WD	P-CLAD	-	-/-	-/-	-/-	SOLID INTERIOR DOOR
7	2'-6"	6'-8"	1 3/4	WD	SC	P-CLAD	WD	P-CLAD	-	-/-	-/-	-/-	EXISTING---SOLID EXTERIOR DOOR
8	11'-0"	8'-0"	2	WD	SC	P-CLAD	WD	P-CLAD	-	.35	.28	-/-	LA CANTINA OR SIMILAR FOLDING GLASS DOORS
9	11'-0"	8'-0"	2	WD	SC	P-CLAD	WD	P-CLAD	-	.35	.28	-/-	LA CANTINA OR SIMILAR FOLDING GLASS DOORS
10	2'-2"	6'-8"	1 3/4	WD	SC	P-CLAD	WD	P-CLAD	-	-/-	-/-	-/-	SOLID INTERIOR DOOR
11	3'-6"	6'-8"	1 3/4	WD	SC	P-CLAD	WD	P-CLAD	-	-/-	-/-	-/-	DOUBLE INTERIOR FRENCH DOORS---TEMPERED
12	5'-0"	6'-8"	1 3/4	WD	SC	P-CLAD	WD	P-CLAD	-	-/-	-/-	-/-	DOUBLE INTERIOR DOORS
13	2'-4"	6'-8"	1 3/4	WD	SC	P-CLAD	WD	P-CLAD	-	-/-	-/-	-/-	SOLID INTERIOR DOOR
14	6'-0"	6'-8"	1 3/4	WD	SC	P-CLAD	WD	P-CLAD	-	-/-	-/-	-/-	SLIDING CLOSET DOORS---TO MATCH INT. DOORS
15	5'-0"	6'-8"	1 3/4	WD	SC	P-CLAD	WD	P-CLAD	-	-/-	-/-	-/-	DOUBLE INTERIOR DOORS
16	6'-0"	6'-8"	1 3/4	WD	SC	P-CLAD	WD	P-CLAD	-	-/-	-/-	-/-	SLIDING CLOSET DOORS---TO MATCH INT. DOORS
17	6'-0"	6'-8"	1 3/4	WD	SC	P-CLAD	WD	P-CLAD	-	.35	.28	-/-	SLIDING GLASS DOOR---TEMPERED
18	13'-0"	6'-8"	2	WD	SC	P-CLAD	WD	P-CLAD	-	.35	.28	-/-	4 PANEL FOLDING GLASS DOORS---TEMPERED
19	12'-0"	6'-8"	1 3/4	WD	SC	P-CLAD	WD	P-CLAD	-	.35	.28	-/-	3 PANEL POCKETING GLASS DOORS---TEMPERED
20	5'-0"	6'-8"	1 3/4	WD	SC	P-CLAD	WD	P-CLAD	-	-/-	-/-	-/-	DOUBLE EXTERIOR DOORS

WINDOW SCHEDULE													
WINDOW MARK	WINDOW SIZE		WINDOW		FRAME		RATED ASSEMBLY	MAXIMUM U-FACTOR	SOLAR HEAT-GAIN COEFFICIENT			REMARK	
	WIDTH	HEIGHT	THK.	TYPE	FINISH	MAT. FINISH							
A	2'-0"	6'-4"	-	FIXED	P-CLAD	P-CLAD	-	.34	.28	-/-	-	ANDERSON DR KDILBE clad windows or equiv. Color: Black. Ext. finish TBD. Interior finish TBD by owner. Ext. casing brickmould w/ projected sill. Int. casing to be completed as a part of interior millwork, per interior elevations.	
B	5'-9"	5'-0"	-	TPL FOLD	P-CLAD	P-CLAD	-	.34	.28	-/-	-	3 PANEL FOLDING WINDOWS--TEMPERED	
C	6'-0"	8'-0"	-	FIXED	P-CLAD	P-CLAD	-	.34	.28	-/-	-	FIXED WINDOW--TEMPERED	
D	1'-6"	6'-6"	-	FIXED	P-CLAD	P-CLAD	-	.34	.28	-/-	-	FIXED WINDOW--TEMPERED	
E	7'-0"	6'-6"	-	SLIDER	P-CLAD	P-CLAD	-	.34	.28	-/-	-	SLIDER--TEMPERED	
F	5'-0"	2'-0"	-	AWNING	P-CLAD	P-CLAD	-	.34	.28	-/-	-	AWNING WINDOW	
G	7'-6"	4'-8"	-	TRIP CASE	P-CLAD	P-CLAD	-	.34	.28	-/-	-	TRIPLE CASEMENT--X-O-X TEMPERED	
H	7'-6"	1'-6"	-	TRIP CASE	P-CLAD	P-CLAD	-	.34	.28	-/-	-	TRIPLE CASEMENT--O-O-O TEMPERED	
J	2'-0"	3'-6"	-	SGL CASE	P-CLAD	P-CLAD	-	.34	.28	-/-	-	SINGLE CASEMENT--TEMPERED	
K	5'-0"	4'-8"	-	DBL CASE	P-CLAD	P-CLAD	-	.34	.28	-/-	-	DOUBLE CASEMENT--TEMPERED--EGRESS	
J	2'-0"	3'-6"	-	SGL CASE	P-CLAD	P-CLAD	-	.34	.28	-/-	-	SINGLE CASEMENT--TEMPERED	
M	3'-6"	6'-8"	-	FIXED	P-CLAD	P-CLAD	-	.34	.28	-/-	-	FIXED WINDOW--TEMPERED	
N	2'-0"	3'-6"	-	SGL CASE	P-CLAD	P-CLAD	-	.34	.28	-/-	-	SINGLE CASEMENT--TEMPERED	
O	2'-0"	3'-6"	-	SGL CASE	P-CLAD	P-CLAD	-	.34	.28	-/-	-	SINGLE CASEMENT--TEMPERED	
P	3'-0"	3'-0"	-	SKYLIGHT	P-CLAD	P-CLAD	-	.34	.28	-/-	-	VELUX FOM 3636 FIXED SKYLIGHT	
Q	4'-10"	6'-0"	-	SKYLIGHT	P-CLAD	P-CLAD	-	.34	.28	-/-	-	VELUX FOM 4672 FIXED SKYLIGHT	
R	1'-4"	4'-0"	-	SKYLIGHT	P-CLAD	P-CLAD	-	.34	.28	-/-	-	VELUX FOM 1648 FIXED SKYLIGHT	

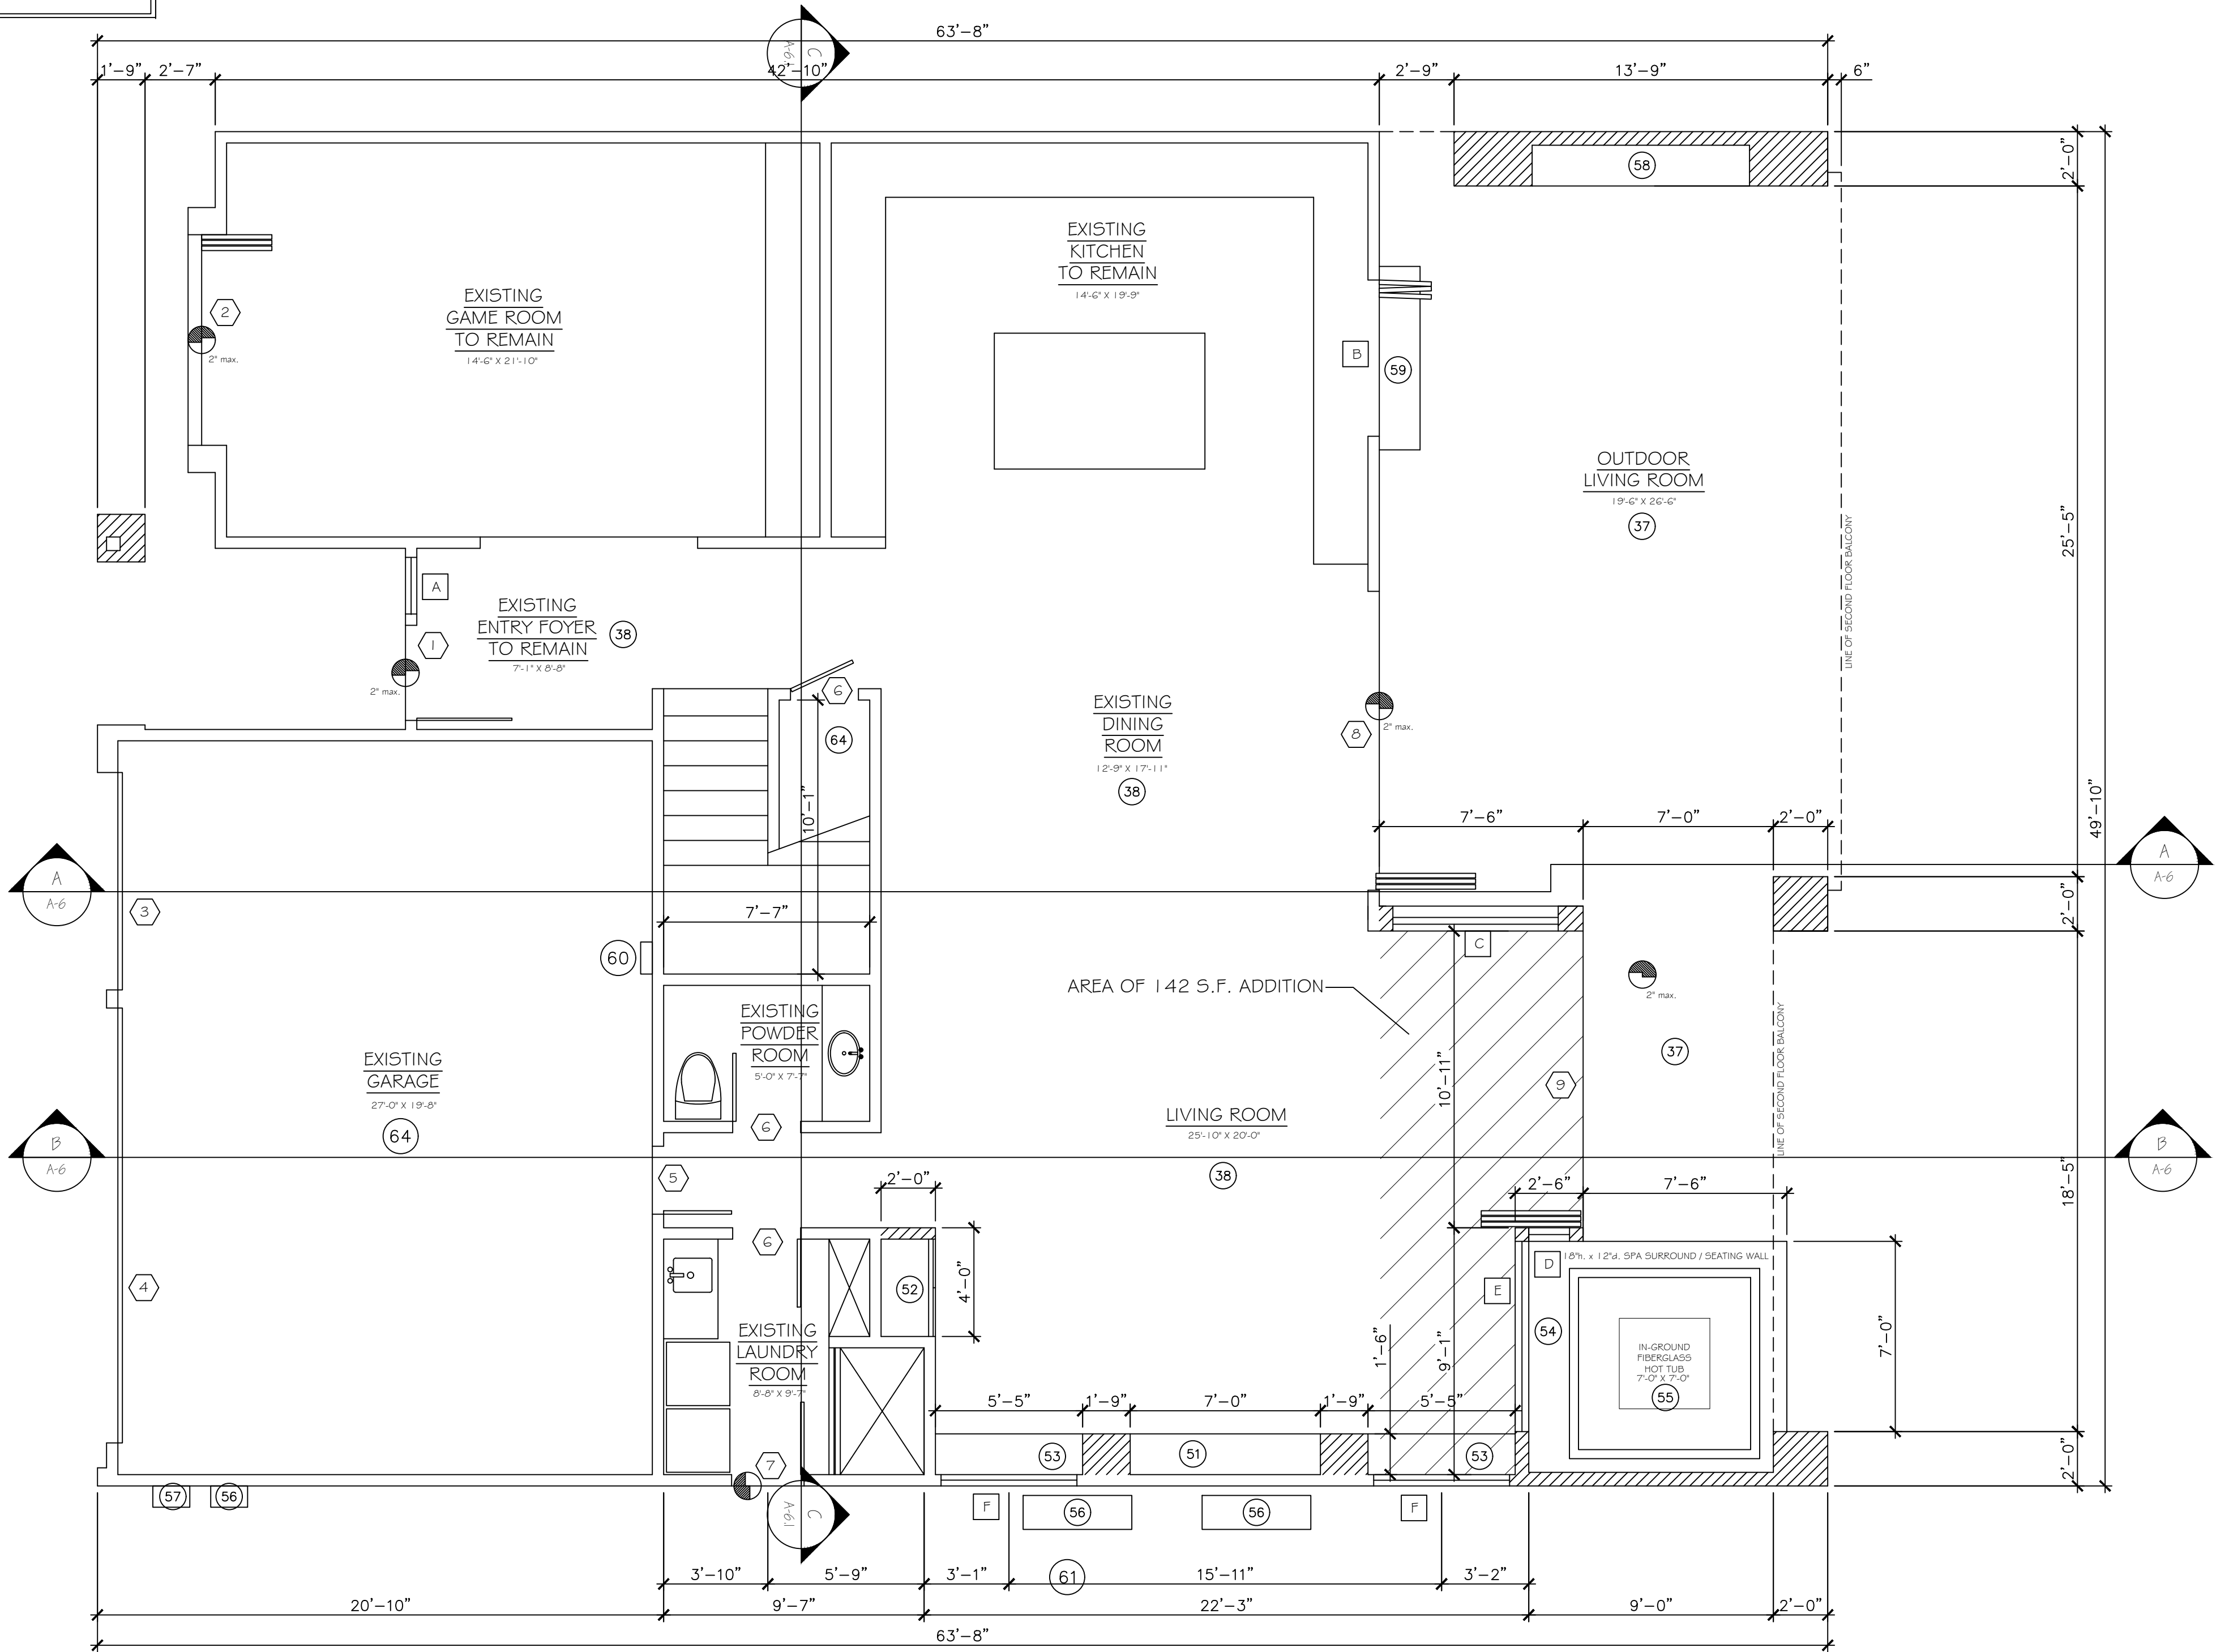

Mark M. Wheeler
April 1, 2024

FLOOR PLAN--FIRST FLOOR



KEYNOTES

- 1

REMOVE EXISTING WINDOW & TRIMS & PATCH.REPAIR/REPLACE BUILDING MATERIALS WITH 2x4 WOOD FRAMING AND NEW FINISHES MATCH EXISTING ADJACENT FINISH.
- 2

WOOD TRIMS FOR WINDOWS, DOORS & CASED OPENINGS AT INTERIOR, AND BASE TRIM TO MATCH EXISTING.
- 3

EXTERIOR WINDOW/DOOR GLAZING SHALL BE DUAL GLAZED, CLEAR AT ALL LOCATIONS. TEMPERED WHERE REQ. ALL WINDOWS/ SLIDING DOORS SHALL BE BY: ANDERSON 400 & 200 SERIES OR SIMILAR. WINDOWS WITH MUNTIN GRIDS PER EXTERIOR ELEVATION DWG. OPERATION: CASEMENT & DBL HUNG SELECTED PER DWG. COLOR: AND HARDWARE FINISH BY HOMEOWNER. PROVIDE SCREEN AT ALL WINDOWS & FRENCH DOORS.
- 5

LIGHTWEIGHT CONC. TILE ROOF OVER 1/2" CDX PLYWOOD AND ROOFING PAPER OVER 2X ROOF FRAMING PER STRUCT. DWGS. GAF TIMBERLINE ROOFING ULTRA HD OR EQUAL BUILT-UP COMPOSITE ROOFING CLASS--A ICC ESR--3267 (AC438) 2 LAYERS BLDG FELT PER MANUF.
- 6

SMOOTH COAT STUCCO FINISH OVER 1/2" PLYWOOD AND BUILDING PAPER. COLOR TO BE DETERMINED
- 7

WOOD SIDING OVER 1/2" PLYWOOD AND BUILDING PAPER. TO MATCH EXISTING.
- 8

5/8" GYP. BD. WALLS & CEILING, WATER-RESISTANT TYPE AT WET LOCATIONS. AND TYPE 'X' 5/8" GYP BD. WHERE SPECIFIED. FINISH SHALL MATCH EXISTING, PAINTED AND ALL OUTSIDE CORNERS TO BE METAL 90 degree EDGES.
- 28

KOHLER NUMI TOILET--6/1.28 GAL. LOW VOLUME, PER ANSI std.112.19.2, OR SIMILAR
- 29

7'-0" VANITY WITH 36" HEIGHT, STONE COUNTERTOP W/ SINK PLUMBING FINISHED FOR 1 SINK PER OWNER. SEE INTERIOR ELEVATIONS FOR DETAILS.
- 30

6'-0" VANITY WITH 36" HEIGHT, STONE COUNTERTOP W/ SINK PLUMBING FINISHED FOR 1 SINK PER OWNER. SEE INTERIOR ELEVATIONS FOR DETAILS.
- 31

BUILT-IN FLOOR--TO--CEILING STORAGE. REFER TO INTERIOR ELEVATIONS FOR DETAILS.
- 32

CLOSET SHELF @ 6'-0" HT. AND CLOTH POLE OR BUILT-IN CLOSET FIXTURES.
- 33

BUILT-IN FLOOR--TO--CEILING DRESSER. DETAILS PER INTERIOR DESIGNER. REFER TO INTERIOR ELEVATIONS FOR DETAILS.
- 34

STONE TUB ENCLOSURE PROVIDE 1/4" ROUND TILE TRIMS AT ALL OUTSIDE CORNERS AND EDGE OF TILE. HANDHELD, WALL, AND RAIN WALL STONE FROM TUB TO CEILING.
- 35

KOHLER 'SOK' DROP-IN TUB. 74" X 41"
- 36

STONE SHOWER ENCLOSURE ON FULL MORTAR BED. WALL STONE FLOOR TO CEILING. PROVIDE 1/4" ROUND TILE TRIMS AT ALL OUTSIDE CORNERS AND EDGE OF TILE. SLOPE TILE TO DRAIN. HANDHELD, WALL, AND RAIN SHOWER HEADS TO BE SUPPLIED. GLASS ENCLOSURE TO BE TEMPERED, FRAMELESS GLASS. 20" H. SEAT TO MATCH LEVEL OF TUB ENCLOSURE.
- 37

STONE OR TILE FLOORING--STYLE & COLOR TBD BY INT DESIGNER
- 38

HARDWOOD FLOORING--STYLE & COLOR TBD BY INT. DESIGNER
- 39

WALL--TO--WALL CARPETING--STYLE & COLOR TBD BY DESIGNER
- 40

DECK WALKING SYSTEM. DEX--O--TEX WEATHERWEAR SYSTEM (ICC# ESR-1757) (OR EQUAL) COLOR: 402--DARK GRAY
- 41

BUILT-IN FLOOR--TO--CEILING IT / AV CLOSET STORAGE. REFER TO INTERIOR ELEVATIONS FOR DETAILS.
- 42

BUILT-IN FLOOR--TO--CEILING LINEN CLOSET STORAGE. REFER TO INTERIOR ELEVATIONS FOR DETAILS.
- 43

NICHE FOR 85" TELEVISION.
- 51

84" LINEAR GAS OR ELECTRIC FIREPLACE WITH INSET ABOVE FOR 85" LED TELEVISION. REFER TO INTERIOR ELEVATIONS FOR DETAILS.
- 52

BUILT-IN FLOOR--TO--CEILING CABINETY FOR MEDIA OR OTHER PURPOSES. REFER TO INTERIOR ELEVATIONS FOR DETAILS.
- 53

BUILT-IN CABINETY--DISPLAY SHELVING & CABINETS REFER TO INTERIOR ELEVATIONS FOR DETAILS.
- 54

18"h. x 12"d. SPA SURROUND / SEATING WALL
- 55

84 X 84 DROP-IN SPA
- 56

LOCATION OF ELECTRICAL PANEL.
- 57

GAS METER
- 58

96" LINEAR GAS FIREPLACE WITH INSET ABOVE FOR 92" LED TELEVISION. REFER TO INTERIOR ELEVATIONS FOR DETAILS.
- 59

18"D. X 84"L. SERVICE COUNTER AT SAME HT. AS KITCHEN COUNTER.
- 60

EXISTING TANKLESS WATER HEATER WITH RECIRCULATING SYSTEM.
- 61

EXISTING AIR CONDITIONING CONDENSORS
- 62

30" X 30"ATTIC ACCESS

WALL TYPES

- 1-LAYERS 5/8" GYPSUM BOARD OVER 2x4 (UNLESS OTHERWISE NOTED) STUDS AT 16" O.C. AT BOTH SIDES. AT INTERIOR WALLS & CEILINGS. WATER-RESISTANT TYPE AT WET LOCATIONS. FINISH SHALL MATCH EXISTING, PAINTED AND ALL OUTSIDE CORNERS TO BE METAL 90 DEGREE EDGES. EXTERIOR PLASTER AT EXTERIOR WALLS 7/8" THICK WITH BUILDING PAPER..
- EXISTING WALLS-- PATCH AND REPAIR AS NEEDED TO MATCH EXISTING FINISHED SURFACES.
- 1-HOUR RATED WALL. 1-LAYERS 5/8" GYP. BD. TYPE 'X' OVER 2x4 (UNLESS OTHERWISE NOTED) STUDS AT 16" O.C. AT BOTH SIDES. AT INTERIOR WALLS & CEILINGS. FINISH SHALL MATCH EXISTING, PAINTED AND ALL OUTSIDE CORNERS TO BE METAL 90 DEGREE EDGES. EXTERIOR PLASTER AT EXTERIOR WALLS 7/8" THICK WITH BUILDING PAPER.

BLDG. DEPT. NOTES

- A. OCCUPANCY GROUP: R3-U
- B. TYPE OF CONSTRUCTION: VB
- C. APPLICABLE CODES: 2020 CBC, 2020 CPC, 2020 CMC, 2020 CEC EDITIONS UNDER WHICH THIS PROJECT IS TO BE APPROVED.
- D. PROVIDE 1" CLEAR AIR SPACE BETWEEN INSULATION & ROOF SHEATHING TO ENSURE FREE AIRFLOW IN THE ATTIC SPACE.
- E. ALL NEW LOW-RISE RESIDENTIAL BUILDINGS AND ADDITION OVER 1000 S.F. MUST HAVE A WHOLE HOUSE VENTILATION SYSTEM THAT PROVIDES A CALCULATED MINIMUM AMOUNT OF OUTDOOR AIR BY USING EITHER A CONTINUOUSLY RUNNING BATHROOM FAN OR A SUPPLY OR RETURN AIR VENTILATION THRU A CENTRAL HVAC SYSTEM. THE MINIMUM VENTILATION VOLUME MUST BE A MINIMUM OF 1 C.F.M. FOR EACH 100 S.F. OF FLOOR AREA (53 C.F.M.) PLUS 7.5 C.F.M. FOR EACH OCCUPANT. THE NUMBER OF OCCUPANTS IS DETERMINED BY MULTIPLYING THE NUMBER OF BEDROOMS (5) AND THEN ADDING ONE (TOTAL: 45) (TOTAL C.F.M. REQUIRED: 98) (ASHRAE 62.2)

REFER TO SHEET
A-3.0 FOR WINDOW
& DOOR SCHEDULES

- 63


EXISTING ATTIC-MOUNTED FORCED AIR UNIT, WITH ENCLOSURE. 110v RECEPTACLE, FUEL GAS AND A MINIMUM 30" WIDE PLYWOOD WORKING PLATFORM AND PASSAGEWAY. ALSO PROVIDE FOR MINIMUM 726 C.F.M. WHOLE HOUSE VENTILATION SYSTEM VIA HVAC SYSTEM, PER ASHRAE 62.2
- 64

PROVIDE ONE LAYER 5/8" TYPE "X" GYPBOARD AT GARAGE WALLS AND CEILING ADJACENT TO LIVING SPACE (GARAGE SIDE ONLY). AS WELL AS UNDER STAIRS. PER SECTION R302.6 OF THE 2020 CRC.
- 65

WHOLE HOUSE FAN--PANASONIC SELECTCYCLER WHOLE HOUSE VENTILATION SOLUTION--SACG2K COMPLIES WITH ASHRAE 4.1.1, 4.1.2, & 62.2 REQMTS.

GENERAL NOTES

- A. EXTERIOR WINDOW/DOOR GLAZING SHALL BE DUAL GLAZED, LOW-E, CLEAR GLASS, AT ALL LOCATIONS, OWNER TO CHOSE COLOR AND MANUFACTURER.
- WINDOW U-FACTOR 0.34
- WINDOW SHGC 0.28
- RADIANT BARRIER NOT REQUIRED
- B. TEMPERED GLASS AT GLAZED DOORS, SHOWER DOORS, SIDE LITES & WITHIN 18" OF FIN. FLR. & 40" OF A LOCKING DEVICE IN CONFORMANCE TO CRC R308.4
- C. R-30 FOR ROOF INSULATION R-13 FOR WALLS SLAB FOUNDATION
- D. REPAIR ALL TRANSITIONAL AREAS BETWEEN EXISTING AND NEW WORK DUE TO DEMOLITION.
- E. DIMENSIONS TO FACE OF FINISH WALL AT ALL WALLS.
- F. ALL NEW EXTERIOR WALL/CEILING SURFACES SHALL BE PAINTED WITH SCHEME PER OWNER'S INSTRUCTION. SCRAPE AND REMOVE ALL EXISTING (NEXT TO NEW WORK) LOOSE PAINT PER MANUFACTURER'S SPEC. AND PREPARE SURFACES FOR NEW PRIMER & PAINT.
- G. CABINETY: ALL BUILT-IN CABINETY TO BE DONE BY CABINET SUB-CONTRACTORS, OWNER TO CHOSE WHO DOES WORK.
- H. THERE IS NO SOIL REPORT FOR THIS PROJECT, USE 1000 PSF SOIL BEARING.
- I. ALL DOORS AND WINDOWS WILL BE NEW WHERE INDICATED ON THE DWGS.
- J. REGARDING DEMOLITION, CAP ALL EXISTING UTILITIES & PREPARE FOR NEW WORK AS REQUIRED.
- K. REMOVE, DEMOLISH AND REROUTE EXISTING LANDSCAPE SPRINKLER SYSTEM THAT OBSTRUCTS NEW WORK. MAINTAIN AN OPERATIONAL LANDSCAPE IRRIGATION SYSTEM.
- L. ALL NEW WOOD DOOR/WINDOW TRIMS SHALL BE MADE OF MDF OR WOOD. PROVIDE WOOD AT ALL INTERIOR LOCATIONS
- N. DRYWALL SHALL BE 5/8" THICK, MOISTURE RESISTANT AT WET LOCATIONS. FINISH SMOOTH TO MATCH EXISTING TEXTURE.
- O. THE CONTRACTOR IS RESPONSIBLE TO COMPLY WITH ALL GOVERNING BLDG. CODES AND CITY ORDINANCES.
- P. PROVIDE ATTIC VENTILATION PER 2016 CRC R608 VIA VENTS.
- Q. PATCH, RESTORE, AND REFINISH ALL AREAS DAMAGED BY THE CONSTRUCTION WORK AND DEMOLITION.
- R. ALL NEW DOORS TO BE SOLID OR HOLLOW CORE W SOLID WOOD JAMB FRAMES, PER HOMEOWNERS' INSTRUCTION.
- S. ALL FINISHES TO HAVE OWNERS APPROVAL PRIOR TO COMPLETION OF PROJECT.
- T. THE MOISTURE CONTENT OF CONSTRUCTION MATERIALS AND INSULATION SHALL BE VERIFIED PRIOR TO APPROVAL TO ENCLOSE WALL AND FLOOR CAVITIES WITH DRYWALL OR OTHER FINISH SURFACES. (4.505.3.CGBSC)

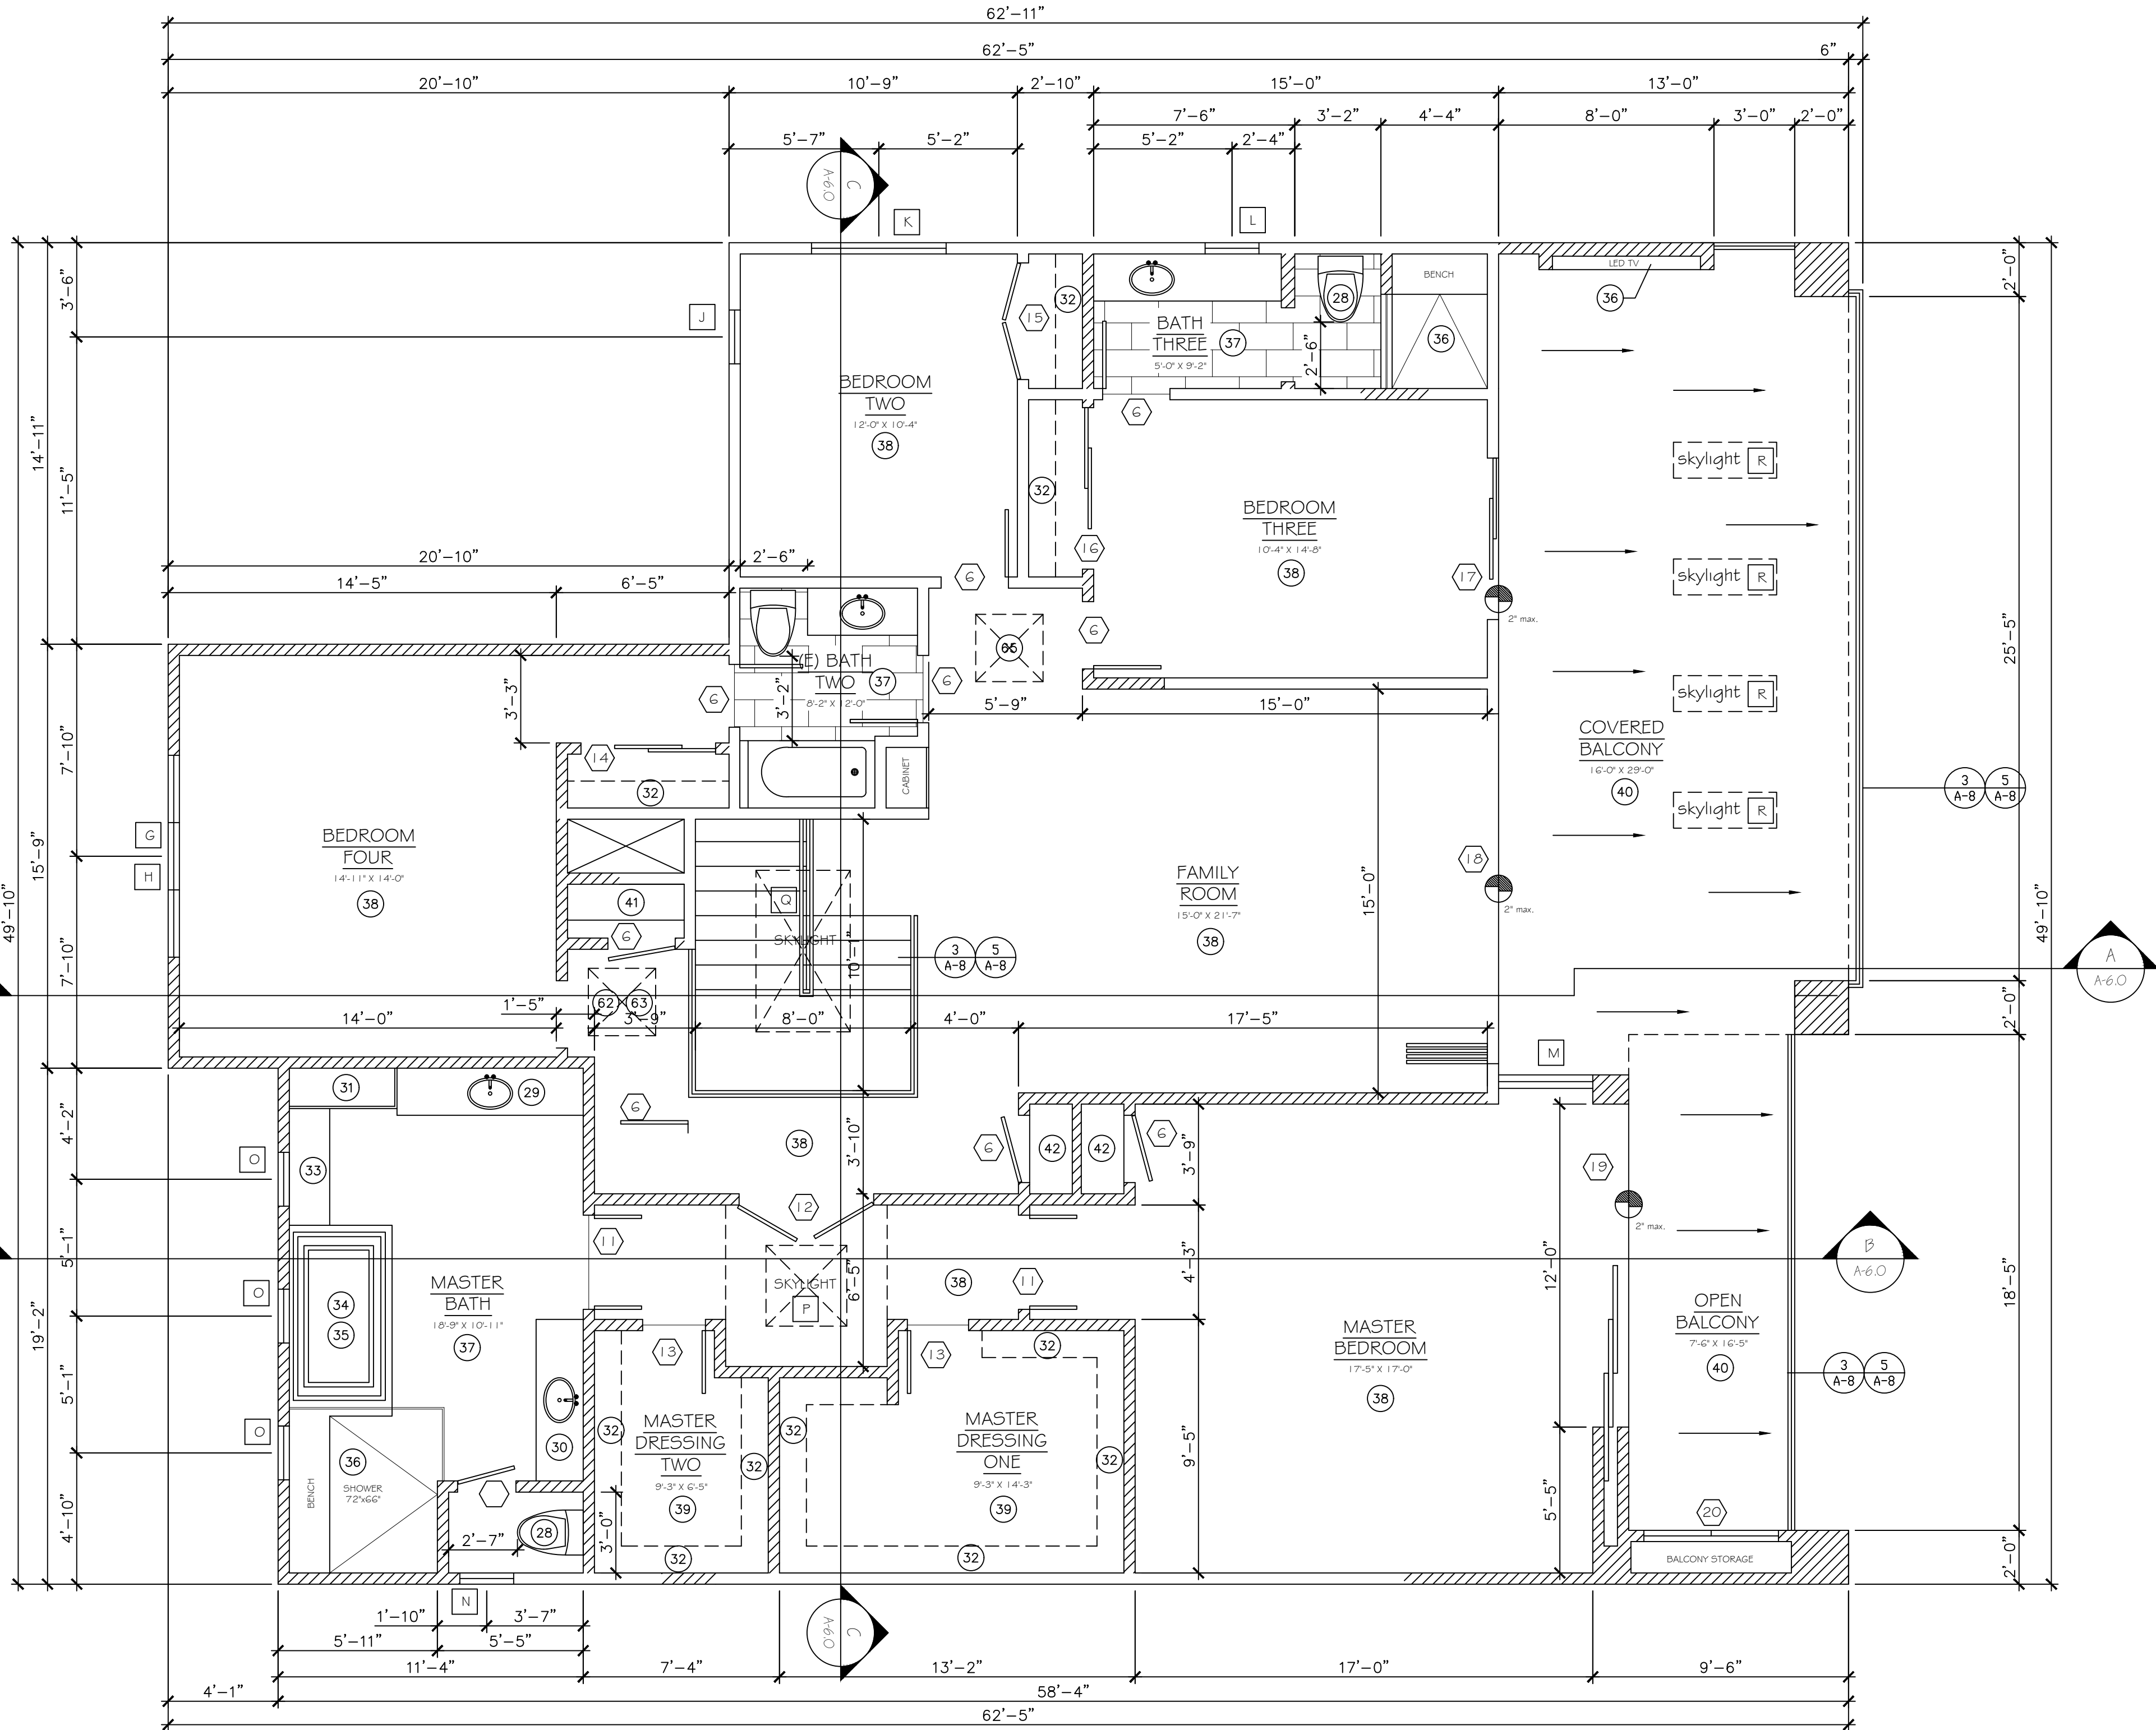

FLOOR PLAN--SECOND FLOOR

2 *Mark M. Wheeler*
April 1, 2024

REVISIONS	

The Cirks Residence
3542 VENTURE DRIVE ~ HUNTINGTON HARBOUR ~ HUNTINGTON BEACH, CA 92648

325 ROYCROFT AVENUE
LONG BEACH, CA 90814
562-856-5665
562-619-3990
562-684-0570

mark wheeler
RESIDENTIAL DESIGN

DATE: 4-1-24
SCALE: AS NOTED
DRAWN:MMW
JOB: A-788
SHEET:
A-3.1
OF -- SHEETS

ELEC./MECH./PLUMBING NOTES

1. ALL LIGHTING FIXTURES TO BE SUPPLIED BY OWNER
2. FINISH ELECTRICAL COVER PLATES, SWITCH, ETC. SHALL BE LEVITON DECORA, COLOR PER ARCHITECT.
3. WITHIN INACCESSABLE CEILINGS, USE ACCESSABLE TYPE L.T. FIXTURES
4. IMPORTANT NOTE: VERIFY WITH OWNER REGARDING FUTURE UTILITY (ELEC., WATER, GAS, SHOWER, ETC.) NEEDS PRIOR TO START OF WORK.
5. ELEC. CONTRACTOR TO VERIFY POWER REQUIREMENT OF APPLIANCES & L.T. FIXTURES BEFORE INSTALL TO ENSURE APPROPRIATE POWER SUPPLY TO APPLIANCES.
6. GROUND FAULT PROTECTION IS REQUIRED FOR ALL GRADE ACCESS EXT. OUTLETS, OUTLETS IN BATHROOMS, BASEMENT, CRAWL SPACE, GARAGE, WITHIN 6' OF KITCHEN SINK, AND EXTERIOR OUTLETS.

7. ALL LIGHT FIXTURES RECESSED INTO INSULATED CEILINGS MUST BE APPROVED FOR ZERO CLEARANCE INSULATION COVER (I.C.) BY UNDERWRITERS LAB. OR OTHER TESTING/RATING LAB. RECOGNIZED BY THE ICC AS PER TITLE 24.
8. SPECIFY FLUORESCENT LIGHT FIXTURES RATED AT NO LESS THAN 40/LUMENS PER WATT FOR GENERAL LIGHTING IN KITCHEN & BATHS PER TITLE 24
9. PROVIDE HIGH EFFICACY FIXTURES FOR ALL PERMANENTLY INSTALLED LIGHTING AS REQUIRED BY SECTION 150.0(k)1A IN THE 2020 CEC.
10. PROVIDE AFCI PROTECTED BRANCH CIRCUITS TO ALL ROOMS EXCEPT THEY ARE NOT REQUIRED TO THE BATHROOMS BASED ON ARTICLE 210.12 IN THE 2020 CEC.
11. PROVIDE DEDICATED 20 AMP CIRCUITS TO THE BATHROOMS & LAUNDRY ROOM AS REQUIRED BY ARTICLES 210.11(C)(2&3), 210.52 (B,D&F), & 406.9 IN THE 2020 CEC.


12. PROVIDE AT LEAST TWO 20 AMP SMALL APPLIANCE CIRCUITS TO THE KITCHEN AS REQUIRED BY ARTICLE 210.11(C)(1) IN THE 2019 CEC.
13. G.C. IS RESPONSIBLE FOR INSTALLATION OF SEWER, ELECTRIC, GAS, WATER AND OTHER UTILITIES SUFFICIENT FOR THE OPERATION OF THE HOUSE.
15. ALL PLUMBING FIXTURES AND FITTINGS ARE NEW IN COMPLIANCE WITH SB407.
16. PROVIDE PRESSURE BALANCE AND/OR THERMOSTATIC MIXING VALVES IN THE SHOWERS AS REQUIRED BY SECTION 408.3 IN THE 2020 CPC.
17. PROVIDE WATER HOSE BIB PER LOCATIONS PER DWGS.
18. PROVIDE SUFFICIENT VENTILATION FOR BATHROOMS & LAUNDRY RM WITHOUT OPENABLE WINDOWS PER PER 2020 CALGREEN CODE, SEC. 4.506.

19. TITLE-24 ENERGY REQUIREMENTS:
A. A MINIMUM 50% OF THE LUMINARIES IN THE KITCHEN MUST BE FLUORESCENT OR HIGH EFFICACY FIXTURES.
B. ALL LUMINAIRES AREA TO BE HIGH EFFICACY AND AT LEAST ONE LUMINAIRE IN EACH OF THESE SPACES MUST BE CONTROLLED BY A VACANCY SENSOR.
C. BEDROOMS, LIVING ROOMS, FAMILY ROOMS AND OTHER ROOMS USED FOR LIVING AND SLEEPING MUST HAVE FLUORESCENT OR HIGH EFFICACY LIGHTING, OR AN OCCUPANT SENSOR, OR DIMMERS MAY BE INSTALLED.
D. EXTERIOR LIGHTING MUST BE FLUORESCENT OR HIGH EFFICACY, OR AN OCCUPANT SENSOR WITH AN INTEGRAL PHOTO CONTROL MAY BE INSTALLED.

ELECTRICAL LEGEND

- § SWITCH AT 42" HT. U.O.N.
§ 3 3-WAY OR 4-WAY SWITCH AT 42" HT. U.O.N.
§ 0 DIMMER SWITCH AT 42" HT. U.O.N.
§ S MANUAL-ON OCCUPANT MOTION SENSOR AT 42" HT. U.O.N.
⊕ SURFACE MOUNTED LED FIXTURE (WALL/CEILING)
⊕ SURFACE MOUNTED LED FIXTURE (WALL/CEILING) WITH MOTION SENSOR
⊙ HIGH EFFICACY LED LIGHTS (4" CAN W/WHITE HAZE TRIM)
⊙ WATER & MOISTURE RESISTANT 4" LED CAN LIGHTING (W/WHITE HAZE TRIM)
⊙ 2" LED 2" LIGHT FIXTURES-PENDANTS
⊙ C JUNCTION BOX FOR CEILING HUNG FIXTURE
☯ RECESS CEILING EXHAUST FAN, W/HUMIDITY CONTROL SENSOR HAVING A MINIMUM CAPACITY OF 50 CFM DUCTED TO TERMINATE OUTSIDE THE BUILDING. (CRC R303.3, CAL GREEN 4.506.1, CBC 1202.5.2.1, CMC402.5)
⊖ DUPLEX RECEPTACLE SET IN FLOOR, EXACT LOCATION PER INTERIOR DESIGNER
⊖ DUPLEX RECEPTACLE AT 12" HT U.O.N. AND 8" ABOVE COUNTERTOP
⊖ G.F.I. DUPLEX RECEPTACLE 12" ABOVE FIN. FLR. or 6" ABOVE COUNTER or SET IN CABINET
☼ SMOKE DETECTOR, HARDWIRE INTERCONNECTED TO SOUND AT THE SAME TIME WITH BATTERY BACK-UP.
☼ SD CARBON MONOXIDE DETECTOR, HARDWIRE INTERCONNECTED TO SOUND AT THE SAME TIME WITH BATTERY BACK-UP.
- - - - - PLUG MOLD
- - - - - LED STRIP LIGHTING
▬ 72" CEILING FLOUR. LIGHT FIXTURE.


GENERAL NOTES
PROVIDE G.F.C.I. PROTECTION TO ALL 120 VOLTS, 15 AND 20 AMP RECEPTICALS INSTALLED OUTDOORS, IN BATHROOMS, IN BASEMENT AT COUNTERTOP SURFACES, AND GARAGES.
PROVIDE SMOKE DETECTORS POWERED BY HOUSE ELEC. WITH BATTERY MONITORED BACKUP, SHALL BE INSTALLED IN EACH SLEEPING ROOM AND IN THE HALL OR IMMEDIATELY OUTSIDE EACH SLEEPING AREA; AND ON THE HIGHEST CEILING POINT OF EACH ADDITIONAL STORY OF THE RESIDENCE. ALL SMOKE DETECTORS SHALL BE INTERCONNECTED SO THE ACTIVITY OF ANY ONE DEVICE WILL CAUSE ALL TO SOUND.
PROVIDE REQ'D CONNECTION FOR GARAGE DOOR OPENER(S)
PROVIDE REQD. CONNECTIONS FOR ALL KITCHEN APPLIANCES
PROVIDE REQ'D CONNECTIONS FOR MECH. EQUIPMENT.
ALL RECESS CANS SHALL BE IC RATED.
ALL bath outlets are to be on at least one separate 20 amp gfi protected circuit.
PROVIDE ARC FAULT CIRCUIT INTERRUPTER TO ALL 15 AND 20 AMP OUTLETS IN ALL DWELLING ROOMS (RECEPTICALS, SWITCHES, LIGHTS, SMOKE DETECTORS, ETC.)
A 20 FOOT #4 UFER GROUNDING ELECTRODE WILL BE PROVIDED FOR GROUNDING THE ELECTRICAL SYSTEM. GAS AND WATER LINES SHALL BE BONDED.
GENERAL PURPOSE LIGHTING FIXTURES IN KITCHEN AND BATHROOMS SHALL HAVE LAMPS WITH A EFFICACY OF AT LEAST 40 LUMEN PER WATTS. BATHROOM FLUORESCENTS LIGHTS ARE REQUIRED IN THE AREAS CONTAINING TUB OR SHOWER FACILITIES.
LIGHTING INSTALLED IN ATTACHED AND DETACHED GARAGES, LAUNDRY ROOMS AND UTILITY ROOMS SHALL BE HIGH EFFICACY LUMINAIRES AND CONTROLLED BY EITHER DIMMERS OR VACANCY SENSORS.
LIGHTING INSTALLED IN ROOMS OR OTHER AREAS OTHER THAN KITCHENS, BATHROOMS, GARAGES, LAUNDRY ROOMS AND UTILITY ROOMS SHALL BE HIGH EFFICACY AND SHALL BE CONTROLLED BY EITHER DIMMERS OR VACANCY SENSORS.

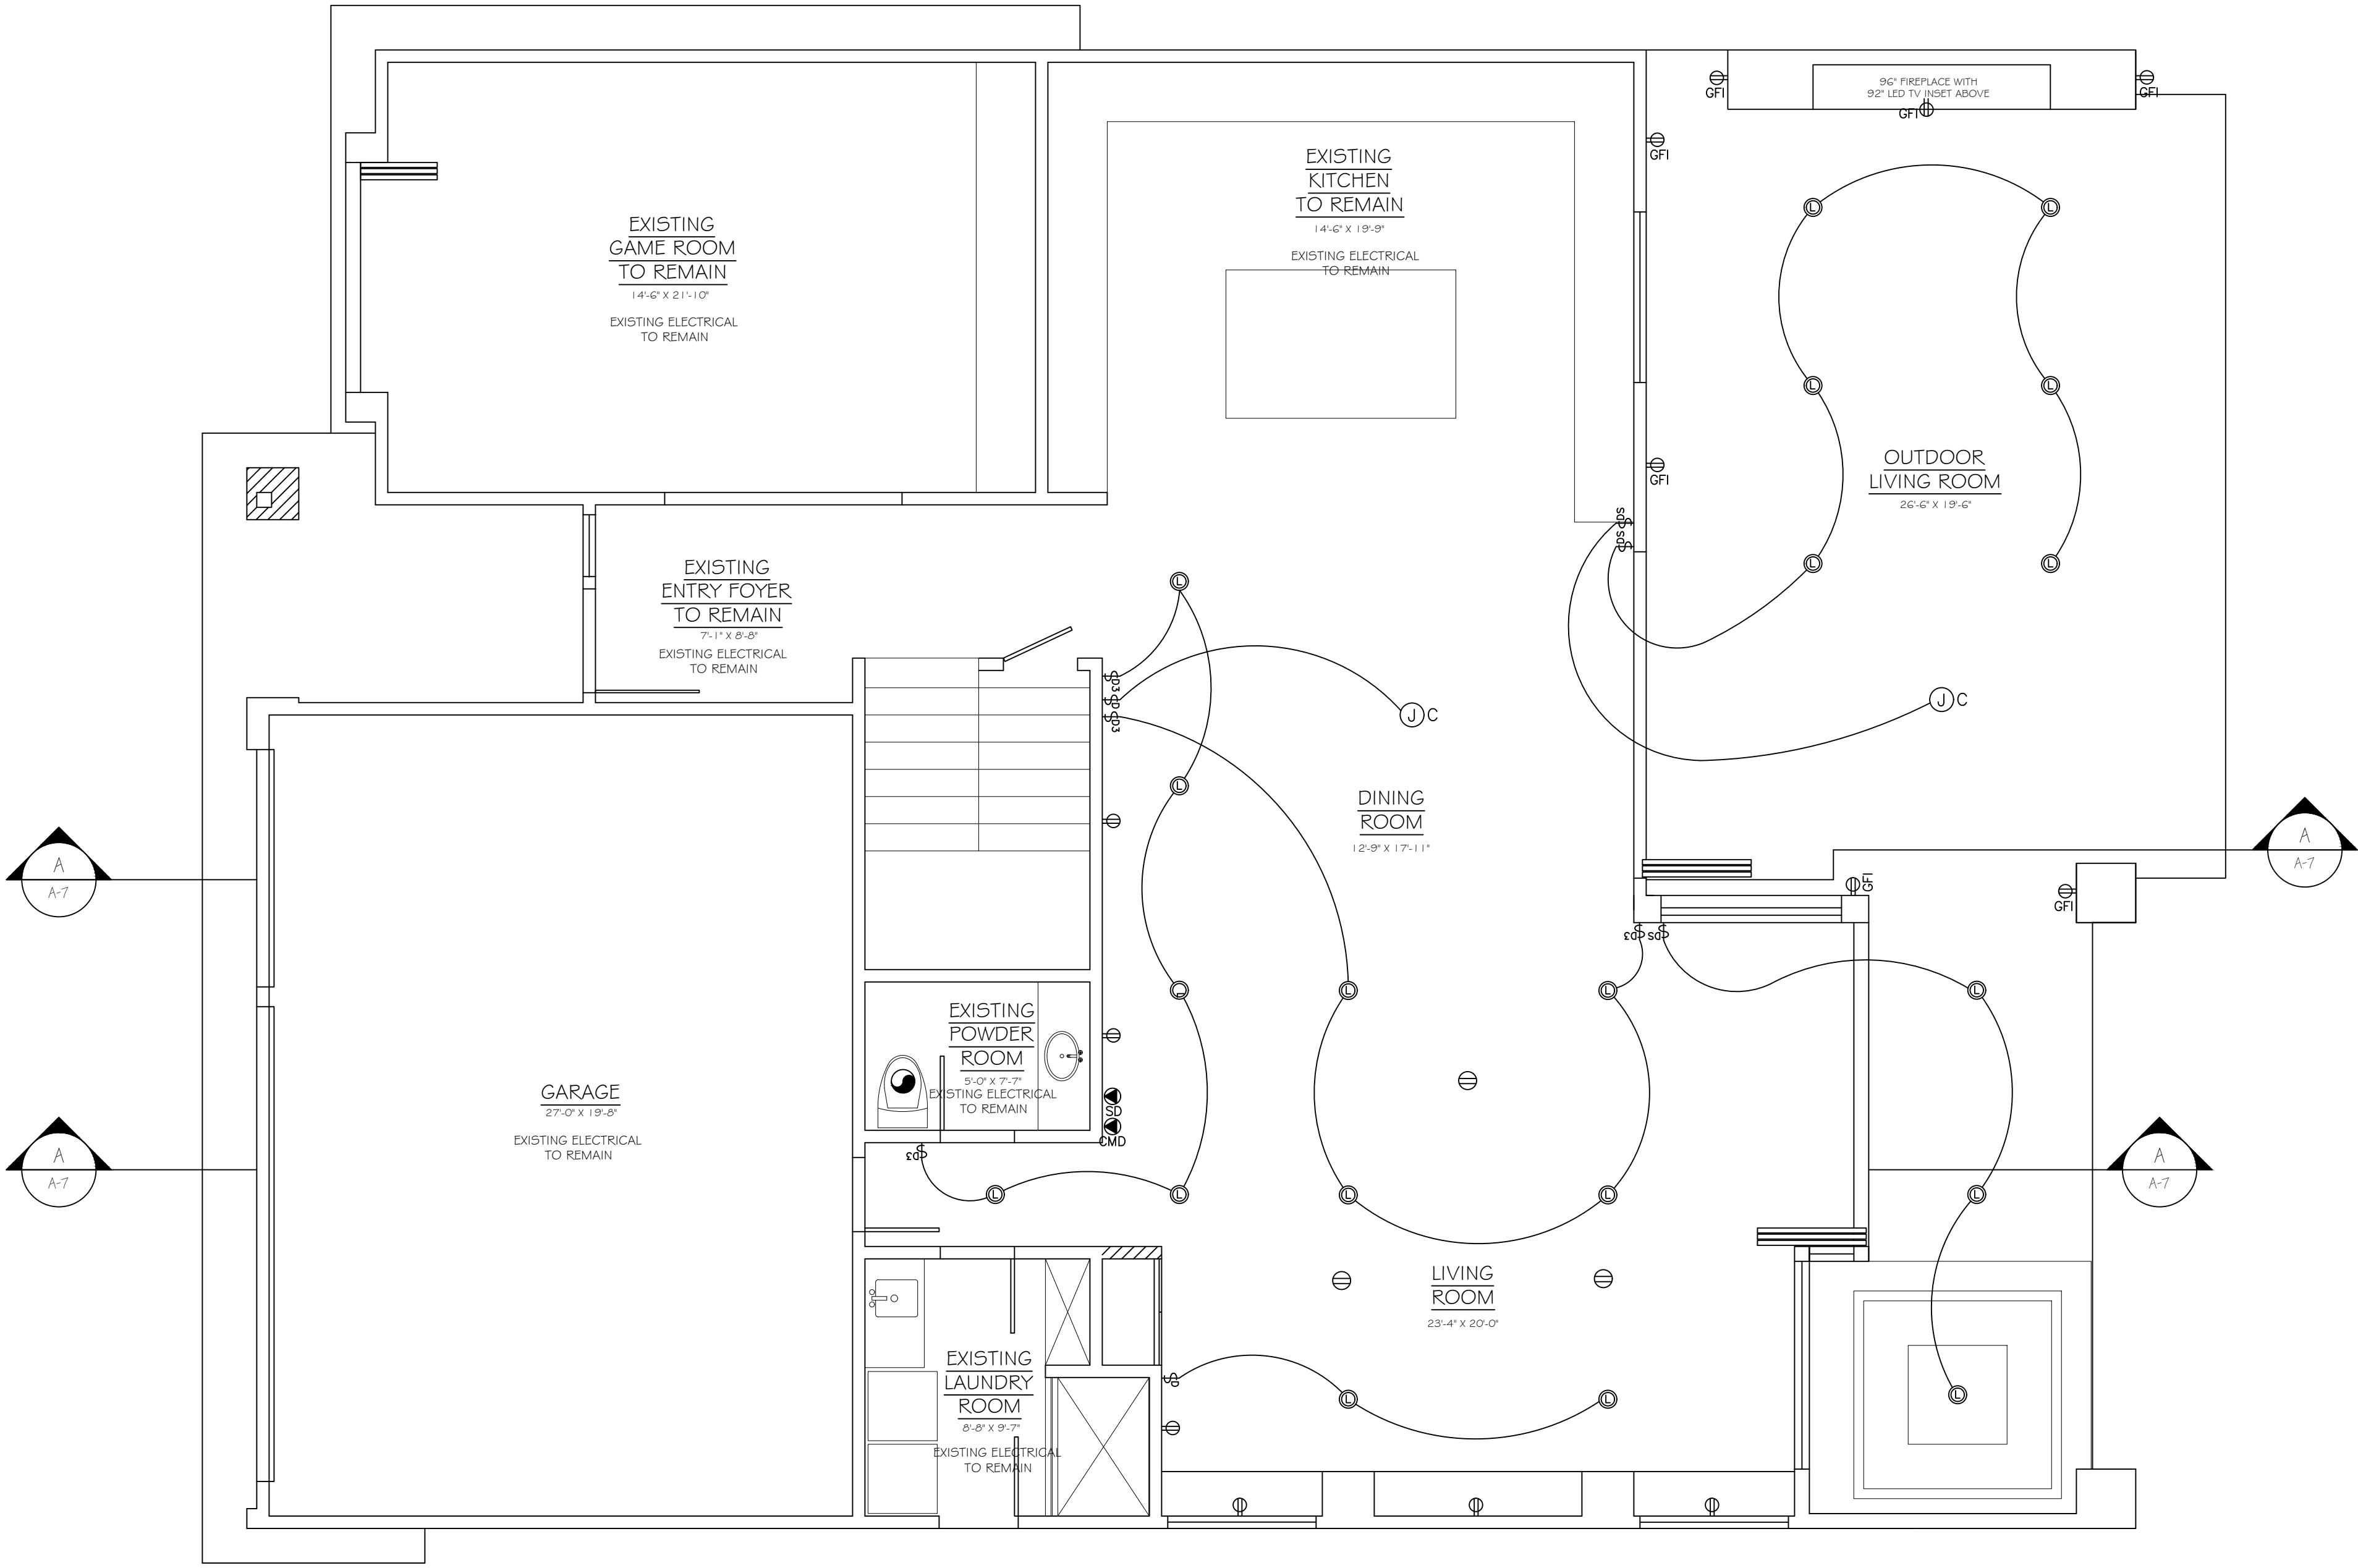

Mark M. Wheeler

April 1, 2024

ELECTRICAL / REFLECTED CEILING PLAN--FIRST FLOOR

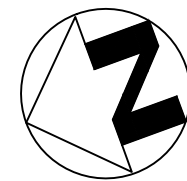

REVISIONS	

The Bowers Residence
6442 GARLAND CIRCLE ~ THE PENINSULA ~ HUNTINGTON BEACH, CA 92648

325 ROYCROFT AVENUE
LONG BEACH, CA 90814
562-856-5665
562-619-3990
562-684-0570

mark wheeler
RESIDENTIAL DESIGN

DATE: 4-1-24

SCALE: AS NOTED

DRAWN:MMW

JOB: A-788

SHEET:

A-4

OF - SHEETS

ELEC./MECH./PLUMBING NOTES

1. ALL LIGHTING FIXTURES TO BE SUPPLIED BY OWNER
2. FINISH ELECTRICAL COVER PLATES, SWITCH, ETC. SHALL BE LEVITON DECORA, COLOR PER ARCHITECT.
3. WITHIN INACCESSIBLE CEILINGS, USE ACCESSABLE TYPE L.T. FIXTURES
4. IMPORTANT NOTE: VERIFY WITH OWNER REGARDING UTILITY (ELEC., WATER, GAS, SHOWER, ETC.) NEEDS PRIOR TO START OF WORK.
5. ELEC. CONTRACTOR TO VERIFY POWER REQUIREMENT OF APPLIANCES & L.T. FIXTURES BEFORE INSTALL TO ENSURE APPROPRIATE POWER SUPPLY TO APPLIANCES.
6. GROUND FAULT PROTECTION IS REQUIRED FOR ALL GRADE ACCESS EXT. OUTLETS, OUTLETS IN BATHROOMS, BASEMENT, CRAWL SPACE, GARAGE, WITHIN 6' OF KITCHEN SINK, AND EXTERIOR OUTLETS.

7. ALL LIGHT FIXTURES RECESSED INTO INSULATED CEILINGS MUST BE APPROVED FOR ZERO CLEARANCE INSULATION COVER (I.C.) BY UNDERWRITERS LAB. OR OTHER TESTING/RATING LAB. RECOGNIZED BY THE ICC AS PER TITLE 24.
8. SPECIFY FLUORESCENT LIGHT FIXTURES RATED AT NO LESS THAN 40/LUMENS PER WATT FOR GENERAL LIGHTING IN KITCHEN & BATHS PER TITLE 24
9. PROVIDE HIGH EFFICACY FIXTURES FOR ALL PERMANENTLY INSTALLED LIGHTING AS REQUIRED BY SECTION 150.0(k)1A IN THE 2020 CEC.
10. PROVIDE AFCI PROTECTED BRANCH CIRCUITS TO ALL ROOMS EXCEPT THEY ARE NOT REQUIRED TO THE BATHROOMS BASED ON ARTICLE 210.12 IN THE 2020 CEC.
11. PROVIDE DEDICATED 20 AMP CIRCUITS TO THE BATHROOMS & LAUNDRY ROOM AS REQUIRED BY ARTICLES 210.11(C)(2&3), 210.52 (B,D&F), & 406.9 IN THE 2020 CEC.


12. PROVIDE AT LEAST TWO 20 AMP SMALL APPLIANCE CIRCUITS TO THE KITCHEN AS REQUIRED BY ARTICLE 210.11(C)(1) IN THE 2019 CEC.
13. G.C. IS RESPONSIBLE FOR INSTALLATION OF SEWER, ELECTRIC, GAS, WATER AND OTHER UTILITIES SUFFICIENT FOR THE OPERATION OF THE HOUSE.
15. ALL PLUMBING FIXTURES AND FITTINGS ARE NEW IN COMPLIANCE WITH SB407.
16. PROVIDE PRESSURE BALANCE AND/OR THERMOSTATIC MIXING VALVES IN THE SHOWERS AS REQUIRED BY SECTION 408.3 IN THE 2020 CPC.
17. PROVIDE WATER HOSE BIB PER LOCATIONS PER DWGS.
18. PROVIDE SUFFICIENT VENTILATION FOR BATHROOMS & LAUNDRY RM WITHOUT OPENABLE WINDOWS PER PER 2020 CALGREEN CODE, SEC. 4.506.

19. TITLE--24 ENERGY REQUIREMENTS:
A. A MINIMUM 50% OF THE LUMINARIES IN THE KITCHEN MUST BE FLUORESCENT OR HIGH EFFICACY FIXTURES.
B. ALL LUMINAIRES AREA TO BE HIGH EFFICACY AND AT LEAST ONE LUMINAIRE IN EACH OF THESE SPACES MUST BE CONTROLLED BY A VACANCY SENSOR.
C. BEDROOMS, LIVING ROOMS, FAMILY ROOMS AND OTHER ROOMS USED FOR LIVING AND SLEEPING MUST HAVE FLUORESCENT OR HIGH EFFICACY LIGHTING, OR AN OCCUPANT SENSOR, OR DIMMERS MAY BE INSTALLED.
D. EXTERIOR LIGHTING MUST BE FLUORESCENT OR HIGH EFFICACY, OR AN OCCUPANT SENSOR WITH AN INTEGRAL PHOTO CONTROL MAY BE INSTALLED.

ELECTRICAL LEGEND

- § SWITCH AT 42" HT. U.O.N.
§³ 3-WAY OR 4-WAY SWITCH AT 42" HT. U.O.N.
§^D DIMMER SWITCH AT 42" HT. U.O.N.
§^S MANUAL-ON OCCUPANT MOTION SENSOR AT 42" HT. U.O.N.
☐ SURFACE MOUNTED LED FIXTURE (WALL/CEILING)
☐ SURFACE MOUNTED LED FIXTURE (WALL/CEILING) WITH MOTION SENSOR
Ⓢ HIGH EFFICACY LED LIGHTS (4" CAN W/WHITE HAZE TRIM)
Ⓜ WATER & MOISTURE RESISTANT 4" LED CAN LIGHTING (W/WHITE HAZE TRIM)
Ⓛ_{2"} LED 2" LIGHT FIXTURES--PENDANTS
J.C. JUNCTION BOX FOR CEILING HUNG FIXTURE
☑ RECESS CEILING EXHAUST FAN, W/HUMIDITY CONTROL SENSOR HAVING A MINIMUM CAPACITY OF 50 CFM DUCTED TO TERMINATE OUTSIDE THE BUILDING. (CRC R303.3, CAL GREEN 4.506.1, CBC 1202.5.2.1, CM402.5)
Ⓛ DUPLEX RECEPTACLE AT 12" HT U.O.N. AND 8" ABOVE COUNTERTOP
Ⓛ G.F.I. DUPLEX RECEPTACLE 12" ABOVE FIN. FLR. or 6" ABOVE COUNTER or SET IN CABINET
Ⓢ SMOKE DETECTOR, HARDWIRE INTERCONNECTED TO SOUND AT THE SAME TIME WITH BATTERY BACK-UP.
Ⓢ CARBON MONOXIDE DETECTOR, HARDWIRE INTERCONNECTED TO SOUND AT THE SAME TIME WITH BATTERY BACK-UP.
----- PLUG MOLD
----- LED STRIP LIGHTING
72" CEILING FLOUR. LIGHT FIXTURE.

- GENERAL NOTES
PROVIDE G.F.C.I. PROTECTION TO ALL 120 VOLTS, 15 AND 20 AMP RECEPTICALS INSTALLED OUTDOORS, IN BATHROOMS, IN BASEMENT AT COUNTERTOP SURFACES, AND GARAGES.
PROVIDE SMOKE DETECTORS POWERED BY HOUSE ELEC. WITH BATTERY MONITORED BACKUP, SHALL BE INSTALLED IN EACH SLEEPING ROOM AND IN THE HALL OR IMMEDIATELY OUTSIDE EACH SLEEPING AREA, AND ON THE HIGHEST CEILING POINT OF EACH ADDITIONAL STORY OF THE RESIDENCE. ALL SMOKE DETECTORS SHALL BE INTERCONNECTED SO THE ACTIVITY OF ANY ONE DEVICE WILL CAUSE ALL TO SOUND.
PROVIDE REQ'D CONNECTION FOR GARAGE DOOR OPENER(S)
PROVIDE REQD. CONNECTIONS FOR ALL KITCHEN APPLIANCES
PROVIDE REQ'D CONNECTIONS FOR MECH. EQUIPMENT.
ALL RECESS CANS SHALL BE IC RATED.
ALL bath outlets are to be on at least one separate 20 amp gfi protected circuit.
PROVIDE ARC FAULT CIRCUIT INTERRUPTER TO ALL 15 AND 20 AMP OUTLETS IN ALL DWELLING ROOMS (RECEPTICALS, SWITCHES, LIGHTS, SMOKE DETECTORS, ETC.)
A 20 FOOT #4 UFER GROUNDING ELECTRODE WILL BE PROVIDED FOR GROUNDING THE ELECTRICAL SYSTEM. GAS AND WATER LINES SHALL BE BONDED.
GENERAL PURPOSE LIGHTING FIXTURES IN KITCHEN AND BATHROOMS SHALL HAVE LAMPS WITH A EFFICACY OF AT LEAST 40 LUMEN PER WATTS. BATHROOM FLUORESCENTS LIGHTS ARE REQUIRED IN THE AREAS CONTAINING TUB OR SHOWER FACILITIES.
LIGHTING INSTALLED IN ATTACHED AND DETACHED GARAGES, LAUNDRY ROOMS AND UTILITY ROOMS SHALL BE HIGH EFFICACY LUMINAIRES AND CONTROLLED BY EITHER DIMMERS OR VACANCY SENSORS.
LIGHTING INSTALLED IN ROOMS OR OTHER AREAS OTHER THAN KITCHENS, BATHROOMS, GARAGES, LAUNDRY ROOMS AND UTILITY ROOMS SHALL BE HIGH EFFICACY AND SHALL BE CONTROLLED BY EITHER DIMMERS OR VACANCY SENSORS.

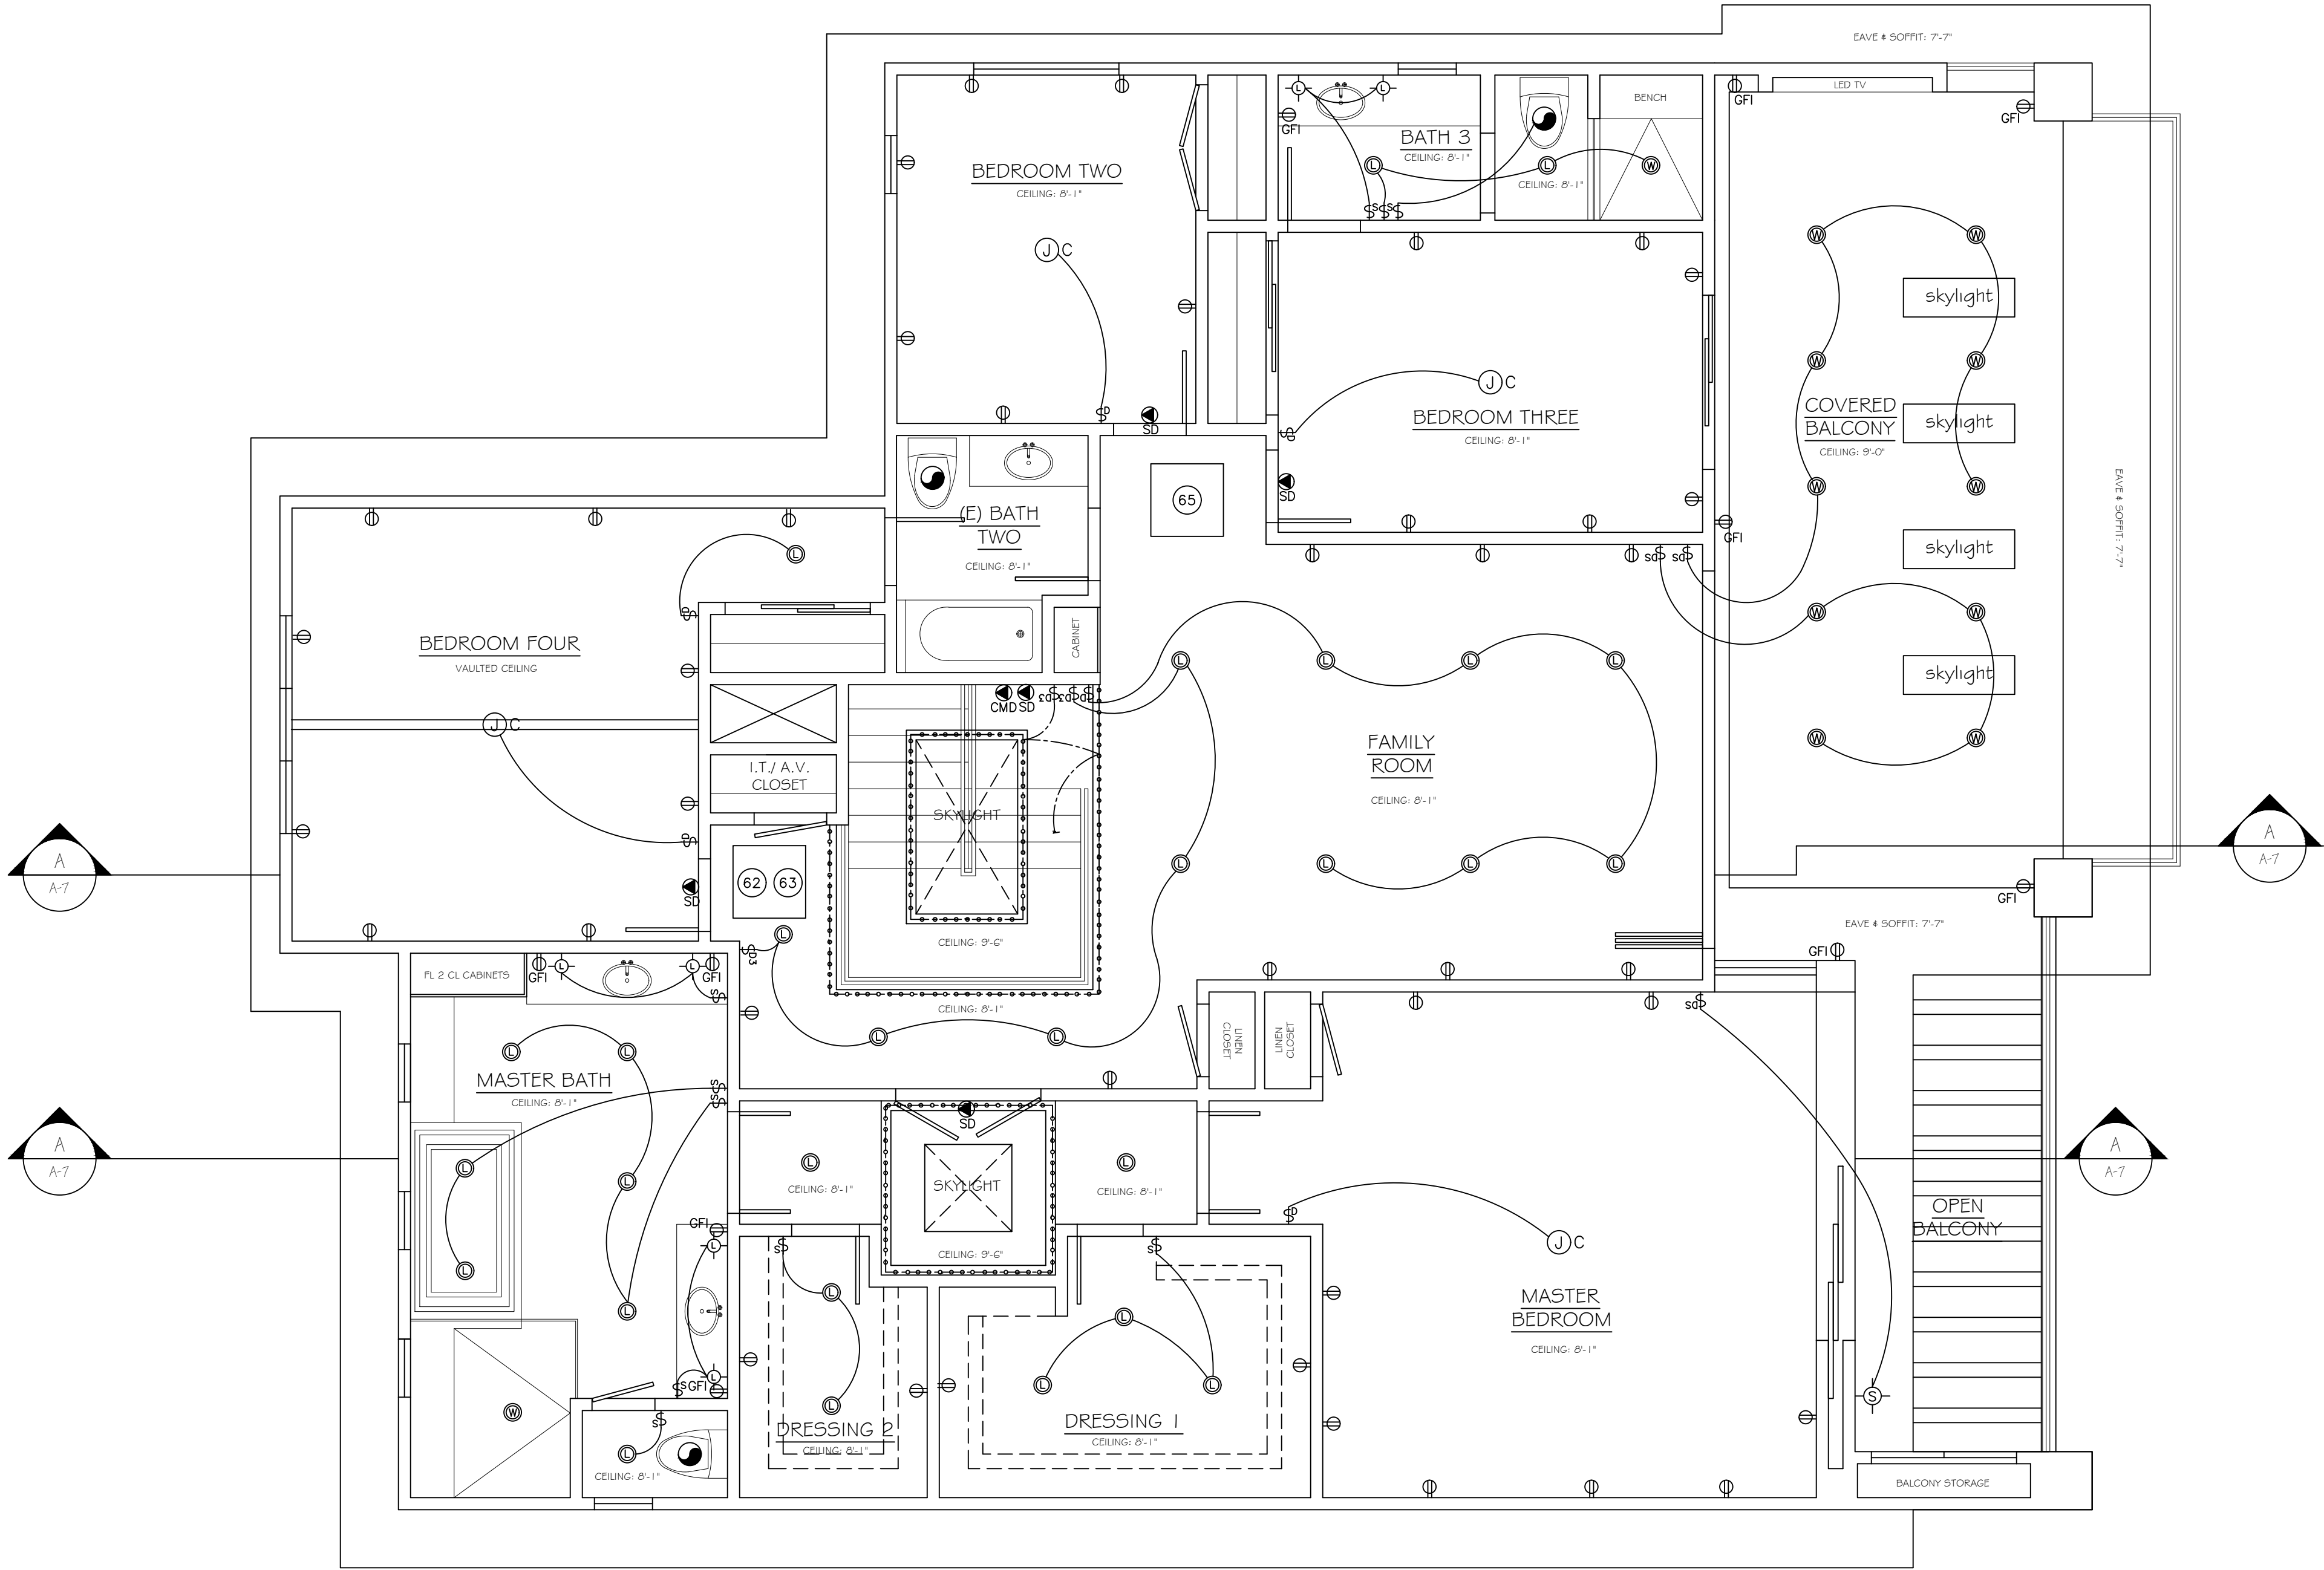

ELECTRICAL / REFLECTED CEILING PLAN--SECOND FLOOR

Mark M. Wheeler
April 1, 2024


REVISIONS	

The Bowers Residence
6442 GARLAND CIRCLE ~ THE PENINSULA ~ HUNTINGTON BEACH, CA 92648

325 ROYCROFT AVENUE
LONG BEACH, CA 90814
562-856-5665
562-619-3990
562-684-0570

mark wheeler
RESIDENTIAL DESIGN

DATE: 4-1-24
SCALE: AS NOTED
DRAWN:MMW
JOB: A-788
SHEET: A-4.1 OF -- SHEETS

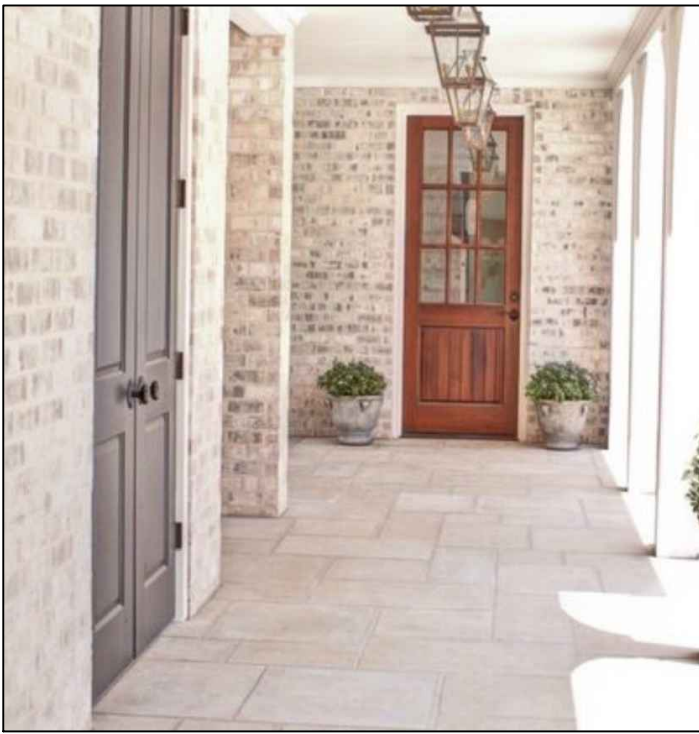

*NOTE: COLOR SCHEME TO REMAIN AS EXISTING, AS SHOWN ABOVE, EXCEPT THAT USED NATURAL BRICK UTILIZING AN OVERGROUT (SEE LEFT) WILL REPLACE THE STONE ON THE FACE OF THE HOUSE AND FRONT WALL ABOVE.


ELEVATION KEYNOTES

- 1 SMOOTH COAT STUCCO TO MATCH EXISTING IN COLOR
- 2 NEW WINDOWS TO MATCH EXISTING
SEE WINDOW SCHEDULE ON SHEET A-3.0 FOR DETAILS
- 3 NEW DOORS TO MATCH EXISTING
SEE DOOR SCHEDULE ON SHEET A-3.0 FOR DETAILS
- 4 REFINISH EXISTING GARAGE DOOR
- 5 EAGLE-3687-ICC-ES AC108
CONCRETE TILE CLASS-A
BROWN GRAY RANGE TO MATCH EXISTING
- 6 LOCATION OF ELECTRIC PANEL
- 7 LOCATION OF GAS METER
- 8 USED NATURAL BRICK VENEER
W/OVERGROUT TECHNIQUE

INSULATION REQUIREMENTS	
WALLS:	13
CEILING/ROOFS:	30
FLOORING:	19
INSULATION AT ALL WALL INTERIOR AND EXTERIOR	

SEE STRUCTURAL DRAWINGS
FOR EXACT LOCATION OF
FRAMING

FIRE BLOCKING IS REQUIRED IN CONCEALED SPACES
10" O.C. HORIZONTAL, VERTICAL AT THE CEILING
AND FLOOR LEVELS, CONNECTIONS BETWEEN
HORIZONTAL AND VERTICAL SPACES, CONCEALED
SPACES BETWEEN STAIR AND LANDING, OPENINGS
AROUND VENTS, PIPES, DUCTS, CABLES, WIRES,
CHIMNEYS AND FIREPLACES.

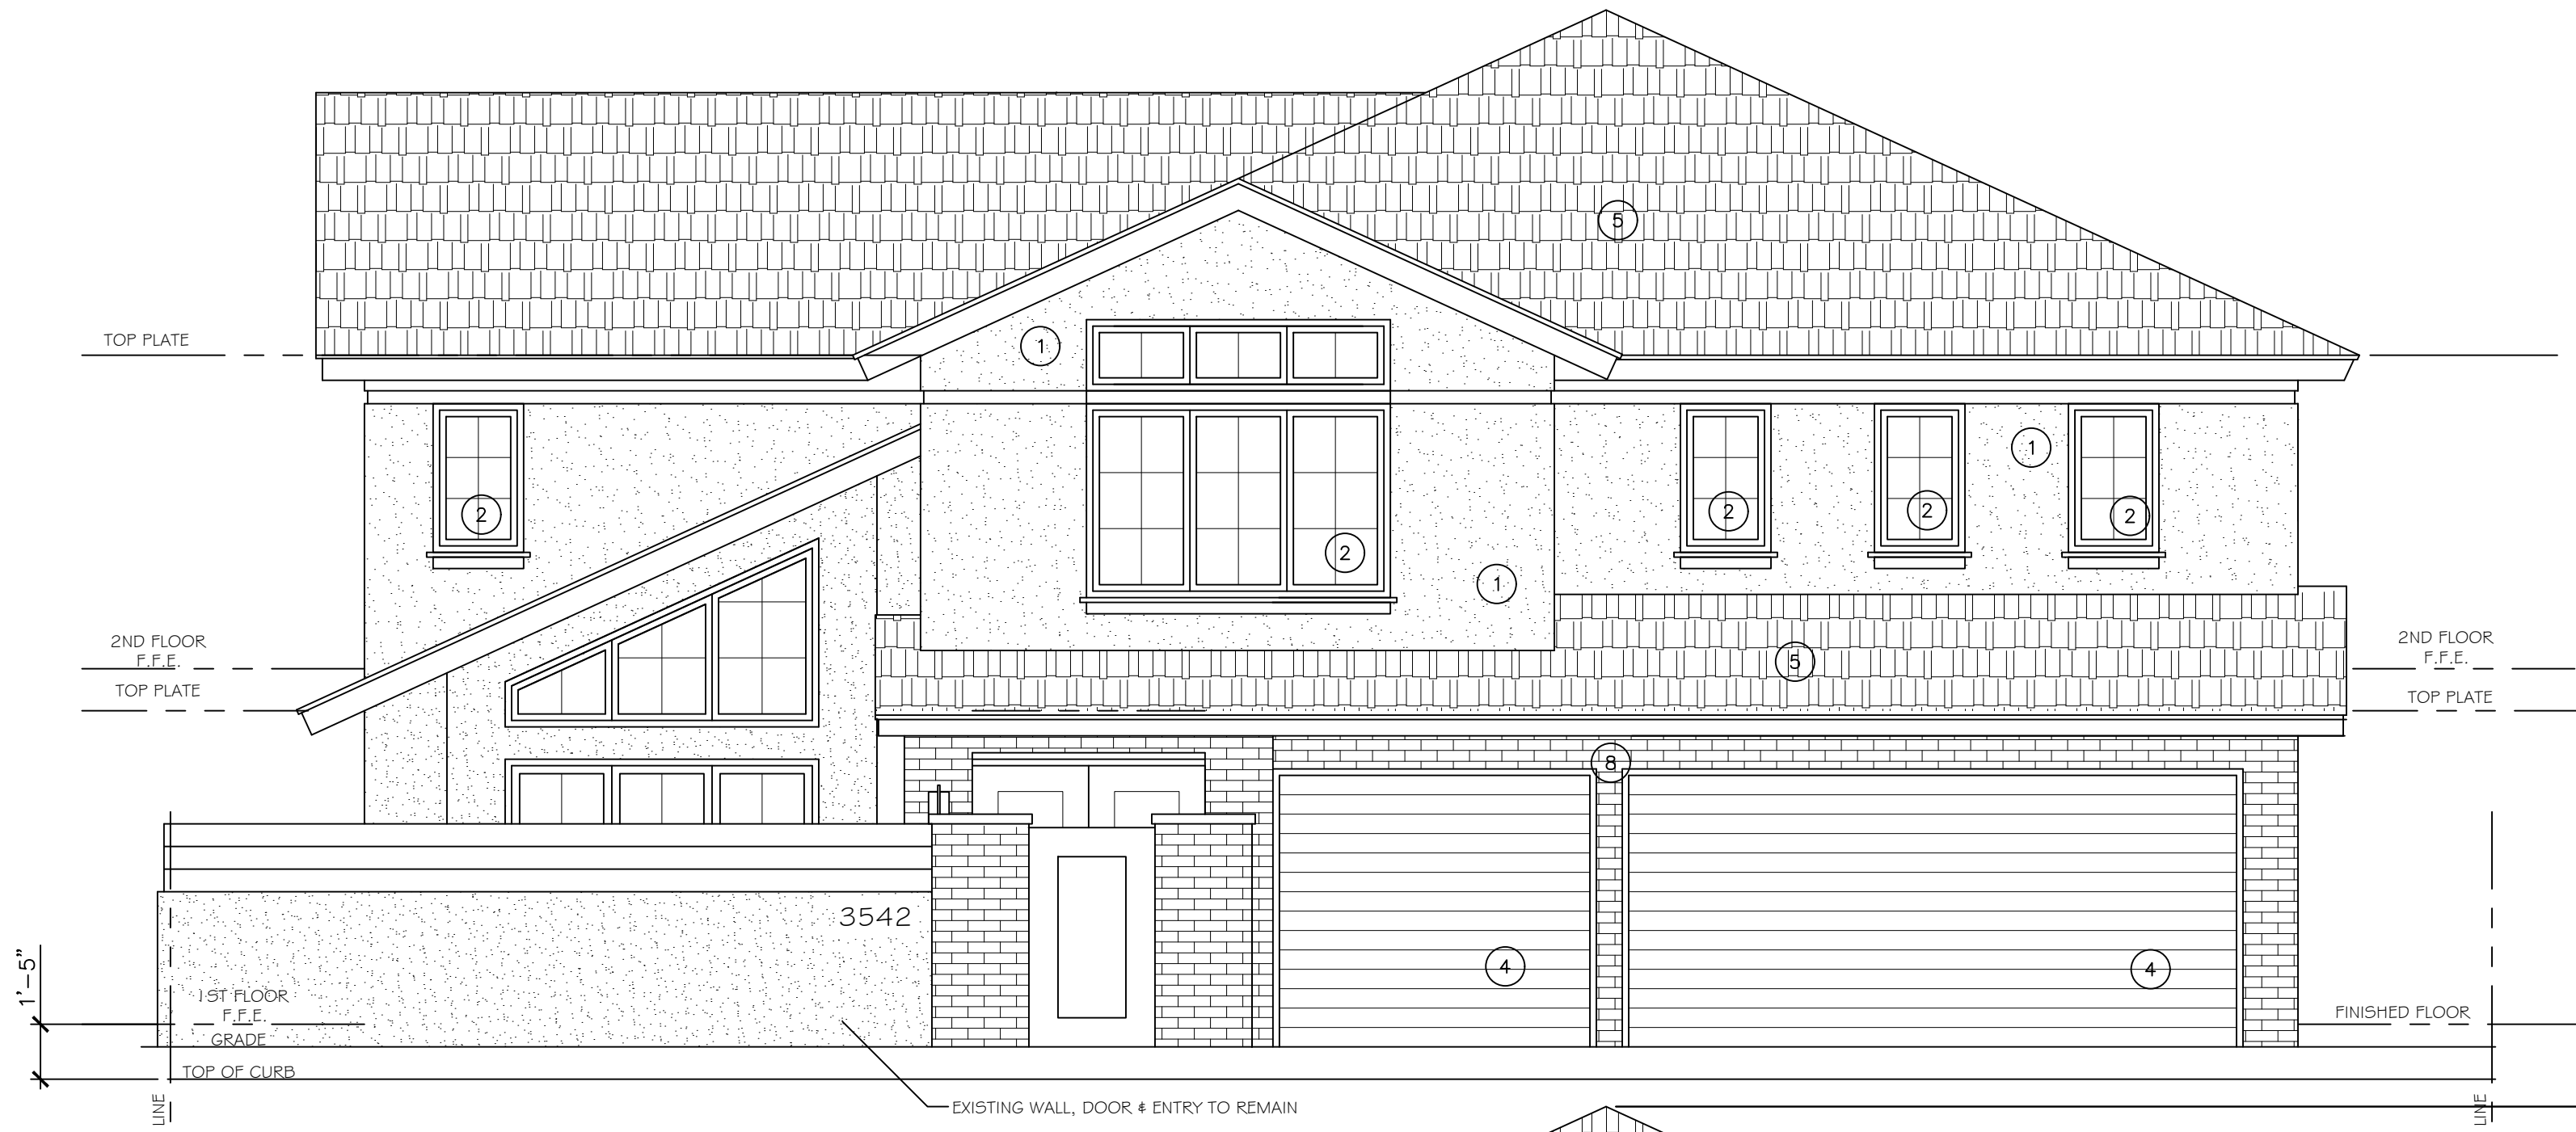

FRONT ELEVATION
W/ EXISTING FRONT WALL



FRONT ELEVATION



PROPOSED
EAST SIDE ELEVATION

Mark M. Wheeler

April 1, 2024

EXTERIOR ELEVATIONS

REVISIONS	
1	
2	
3	

The Cirks Residence

3542 VENTURE DRIVE ~ HUNTINGTON HARBOUR ~ HUNTINGTON BEACH, CA 92648

325 ROYCROFT AVENUE
LONG BEACH, CA 90814
562-856-5665
562-619-3990
562-684-0570

mark wheeler
RESIDENTIAL DESIGN

DATE: 4-1-24

SCALE: AS NOTED


DRAWN:MMW

JOB: A-788

SHEET:

A-5.0

OF - SHEETS

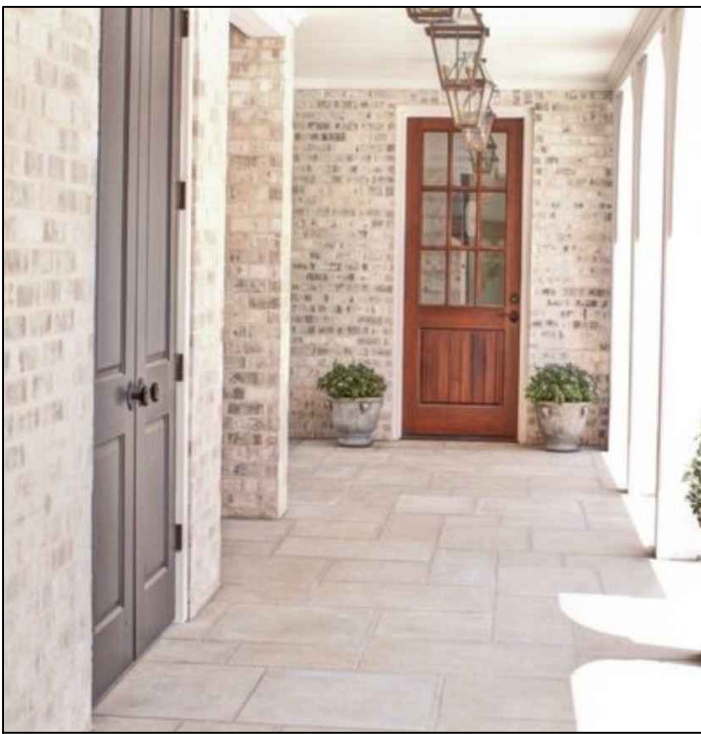

*NOTE: COLOR SCHEME
TO REMAIN AS EXISTING,
AS SHOWN ABOVE,
EXCEPT THAT USED NATURAL
BRICK UTILIZING AN
OVERGROUT (SEE LEFT) WILL
REPLACE THE STONE ON THE
FACE OF THE HOUSE AND
FRONT WALL ABOVE.

ELEVATION KEYNOTES

- 1 SMOOTH COAT STUCCO TO MATCH EXISTING IN COLOR
- 2 NEW WINDOWS TO MATCH EXISTING
SEE WINDOW SCHEDULE ON SHEET A-3.0 FOR DETAILS
- 3 NEW DOORS
SEE DOOR SCHEDULE ON SHEET A-3.0 FOR DETAILS
- 4 REFINISH EXISTING GARAGE DOOR
- 5 EAGLE--3687--ICC-ES AC108
CONCRETE TILE CLASS-A
BROWN GRAY RANGE TO MATCH EXISTING
- 6 LOCATION OF ELECTRIC PANEL
- 7 LOCATION OF GAS METER
- 8 USED NATURAL BRICK VENEER
W/OVERGROUT TECHNIQUE


INSULATION REQUIREMENTS
WALLS: 13
CEILING/ROOFS: 30
FLOORING: 19

SEE STRUCTURAL DRAWINGS
FOR EXACT LOCATION OF
FRAMING

FIRE BLOCKING IS REQUIRED IN CONCEALED SPACES
10" O.C. HORIZONTAL, VERTICAL AT THE CEILING
AND FLOOR LEVELS, CONNECTIONS BETWEEN
HORIZONTAL AND VERTICAL SPACES, CONCEALED
SPACES BETWEEN STAIR AND LANDING, OPENINGS
AROUND VENTS, PIPES, DUCTS, CABLES, WIRES,
CHIMNEYS AND FIREPLACES.



PROPOSED REAR ELEVATION

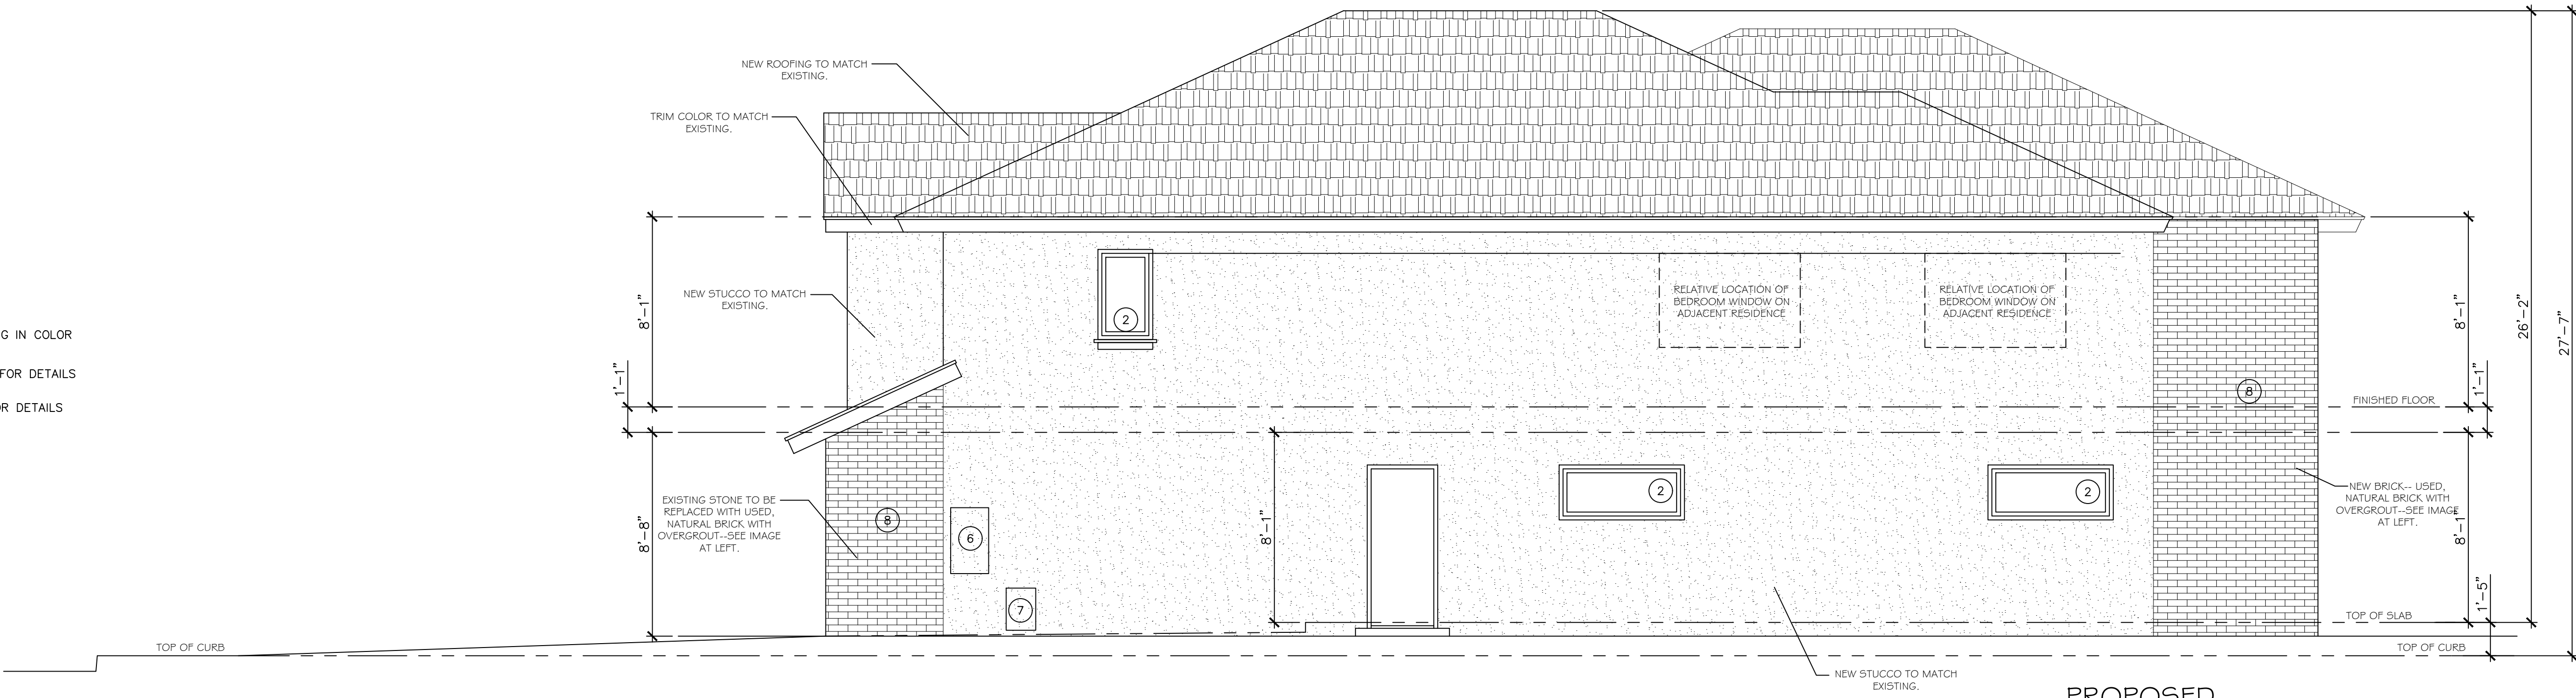

PROPOSED
WEST SIDE ELEVATION

Mark M. Wheeler
April 1, 2024

EXTERIOR ELEVATIONS

REVISIONS	
1	
1	
1	

The Cirks Residence

3542 VENTURE DRIVE ~ HUNTINGTON HARBOUR ~ HUNTINGTON BEACH, CA 92648

325 ROYCROFT AVENUE
LONG BEACH, CA 90814
562-856-5665
562-619-3990
562-684-0570

mark wheeler
RESIDENTIAL DESIGN

DATE: 4-1-24

SCALE: AS NOTED


DRAWN:MMW

JOB: A-788

SHEET:


A-5.1

OF - SHEETS

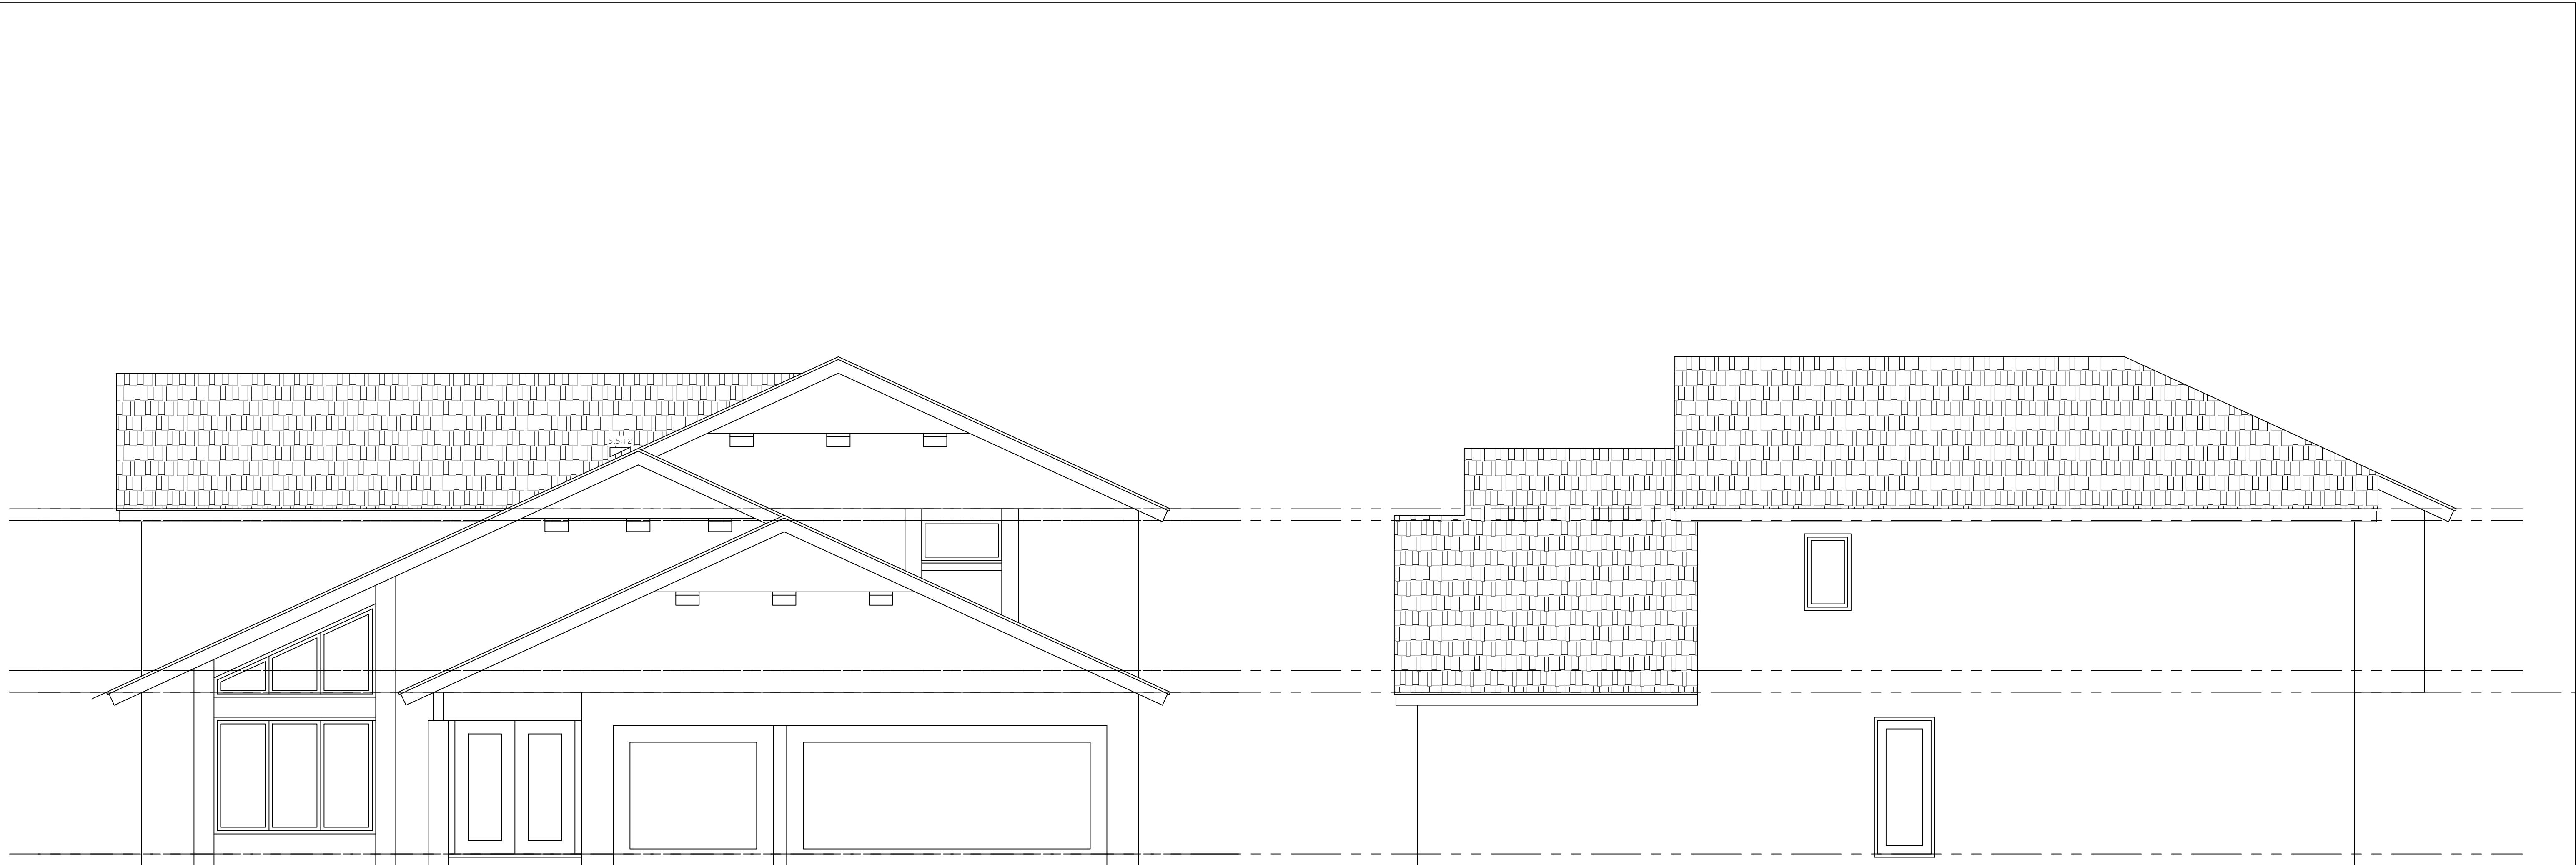

EXISTING
FRONT ELEVATION

EXISTING
WEST SIDE ELEVATION

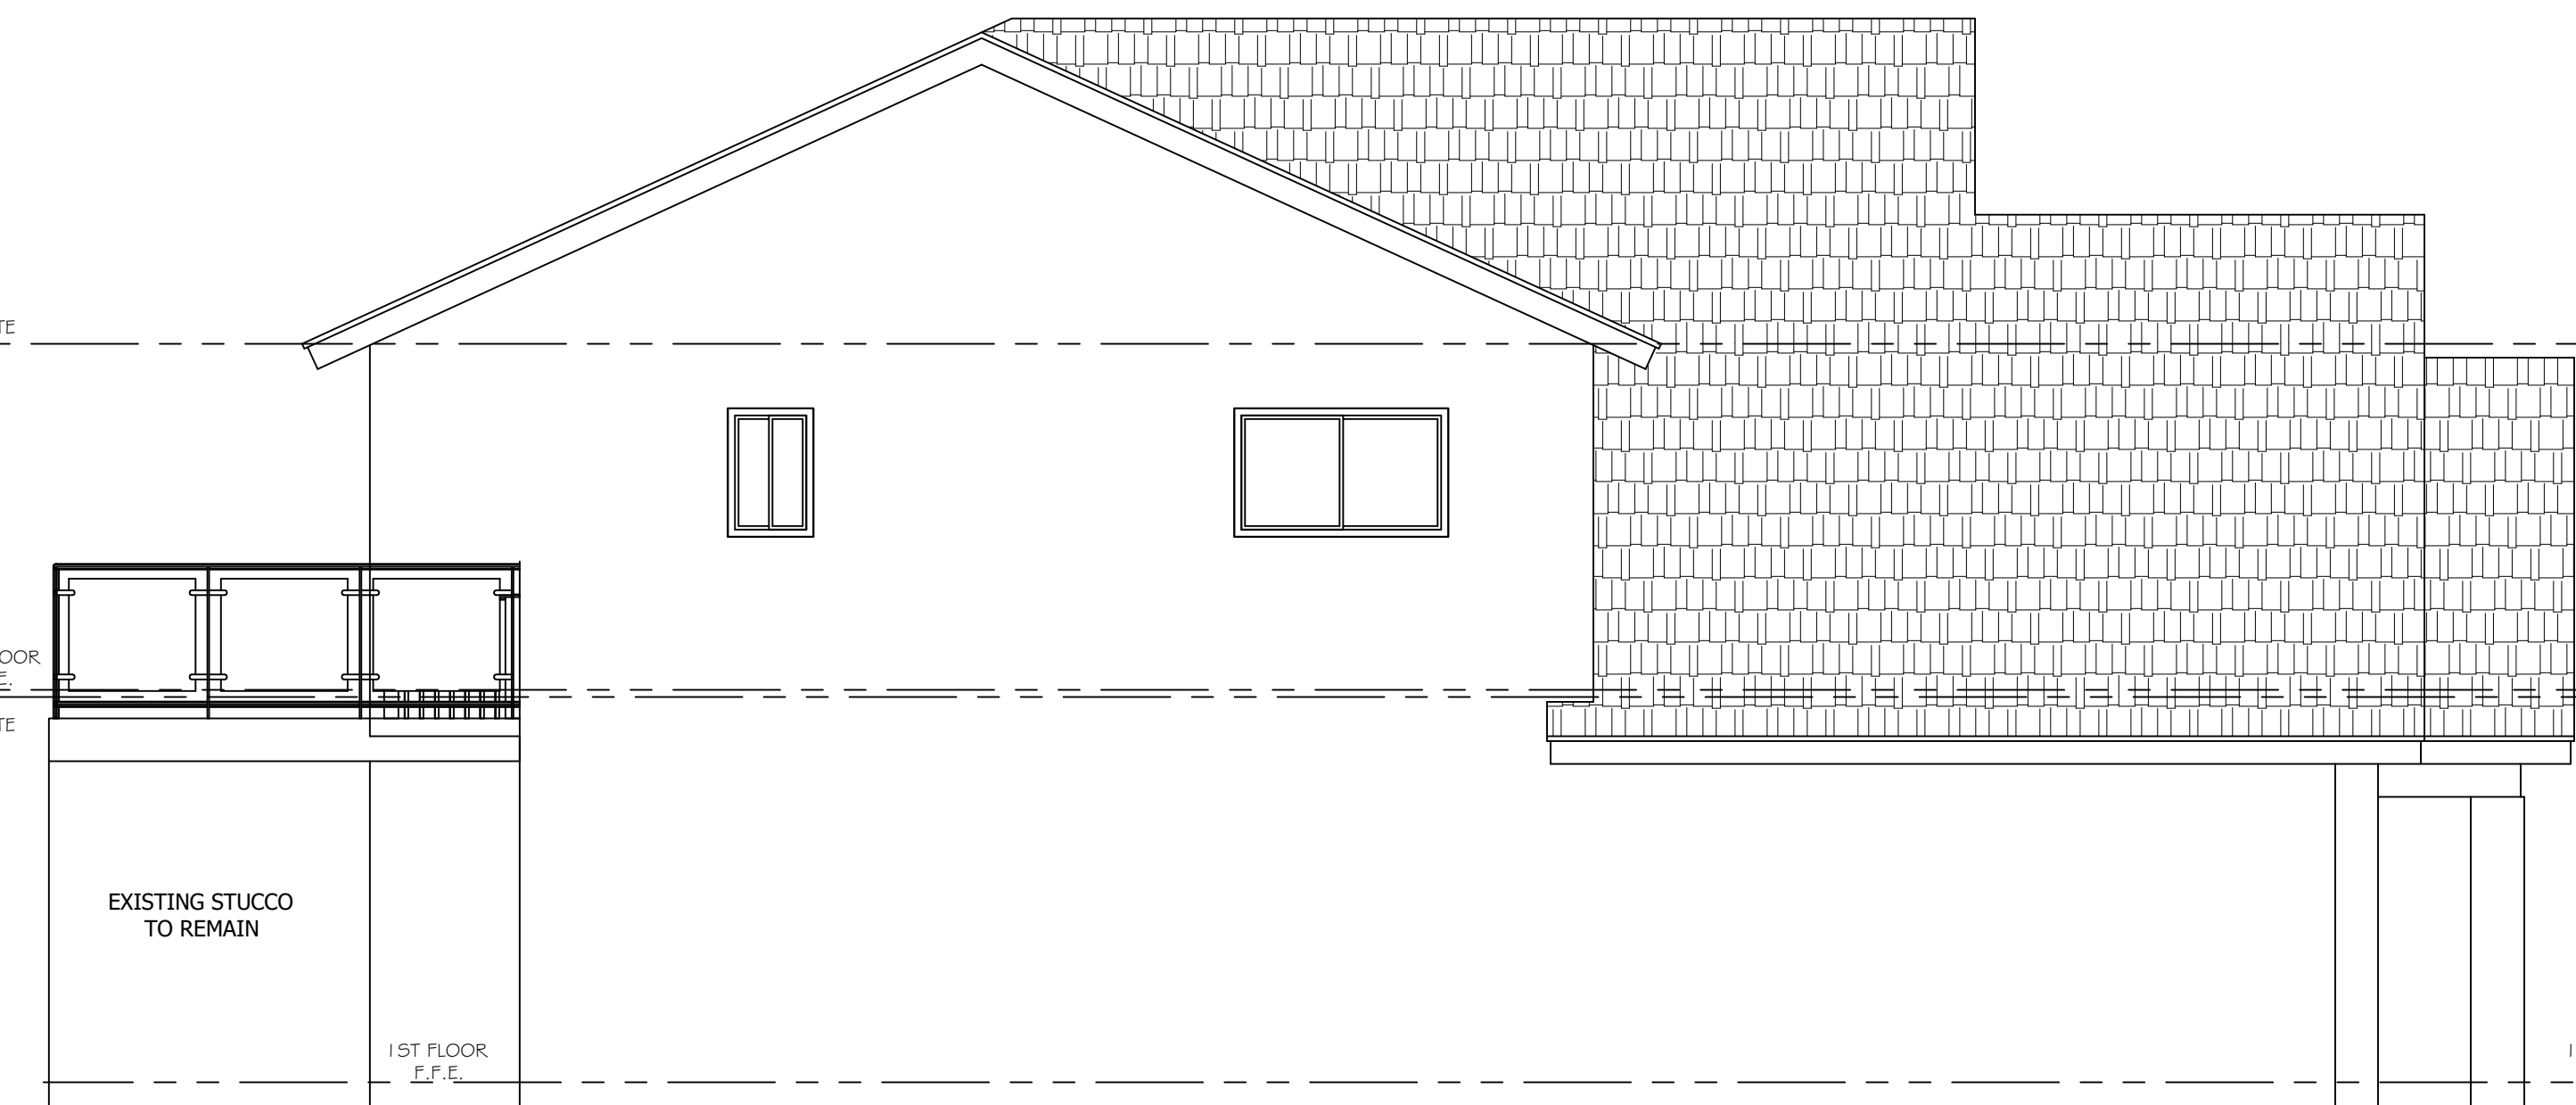

EXISTING
EAST SIDE ELEVATION



EXISTING
REAR ELEVATION

Mark M. Wheeler
April 1, 2024

EXISTING
EXTERIOR ELEVATIONS


REVISIONS	
1	
2	
3	

The Cirk's Residence
3542 VENTURE DRIVE ~ HUNTINGTON HARBOUR ~ HUNTINGTON BEACH, CA 92648


325 ROYCROFT AVENUE
LONG BEACH, CA 90814
562-856-5665
562-619-3990
562-684-0570

mark wheeler
RESIDENTIAL DESIGN

DATE:	4-1-24
SCALE:	AS NOTED
DRAWN:	MMW
JOB:	A-788
SHEET:	A-5.1
OF -	SHEETS

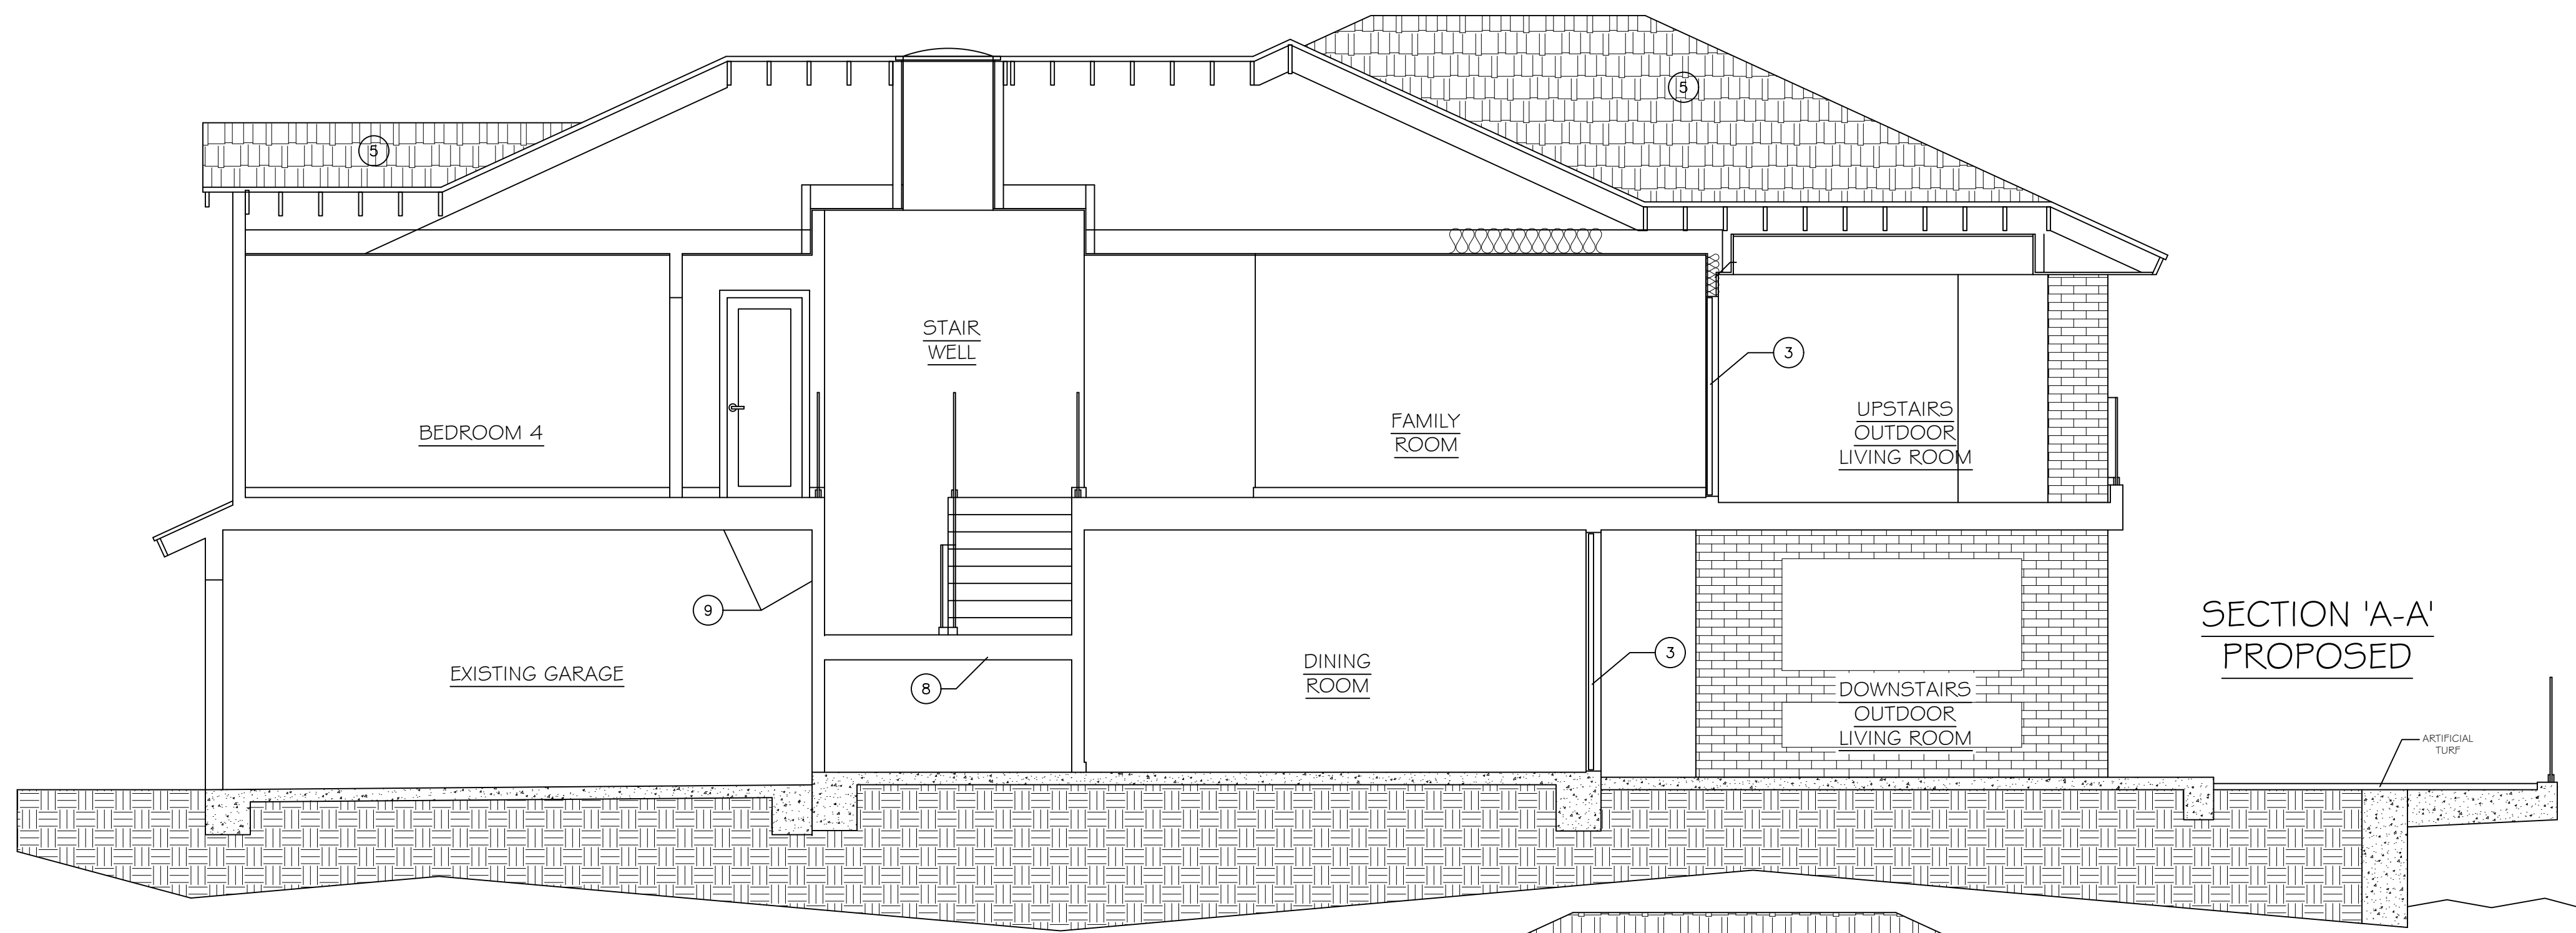

SECTION 'A-A'
PROPOSED

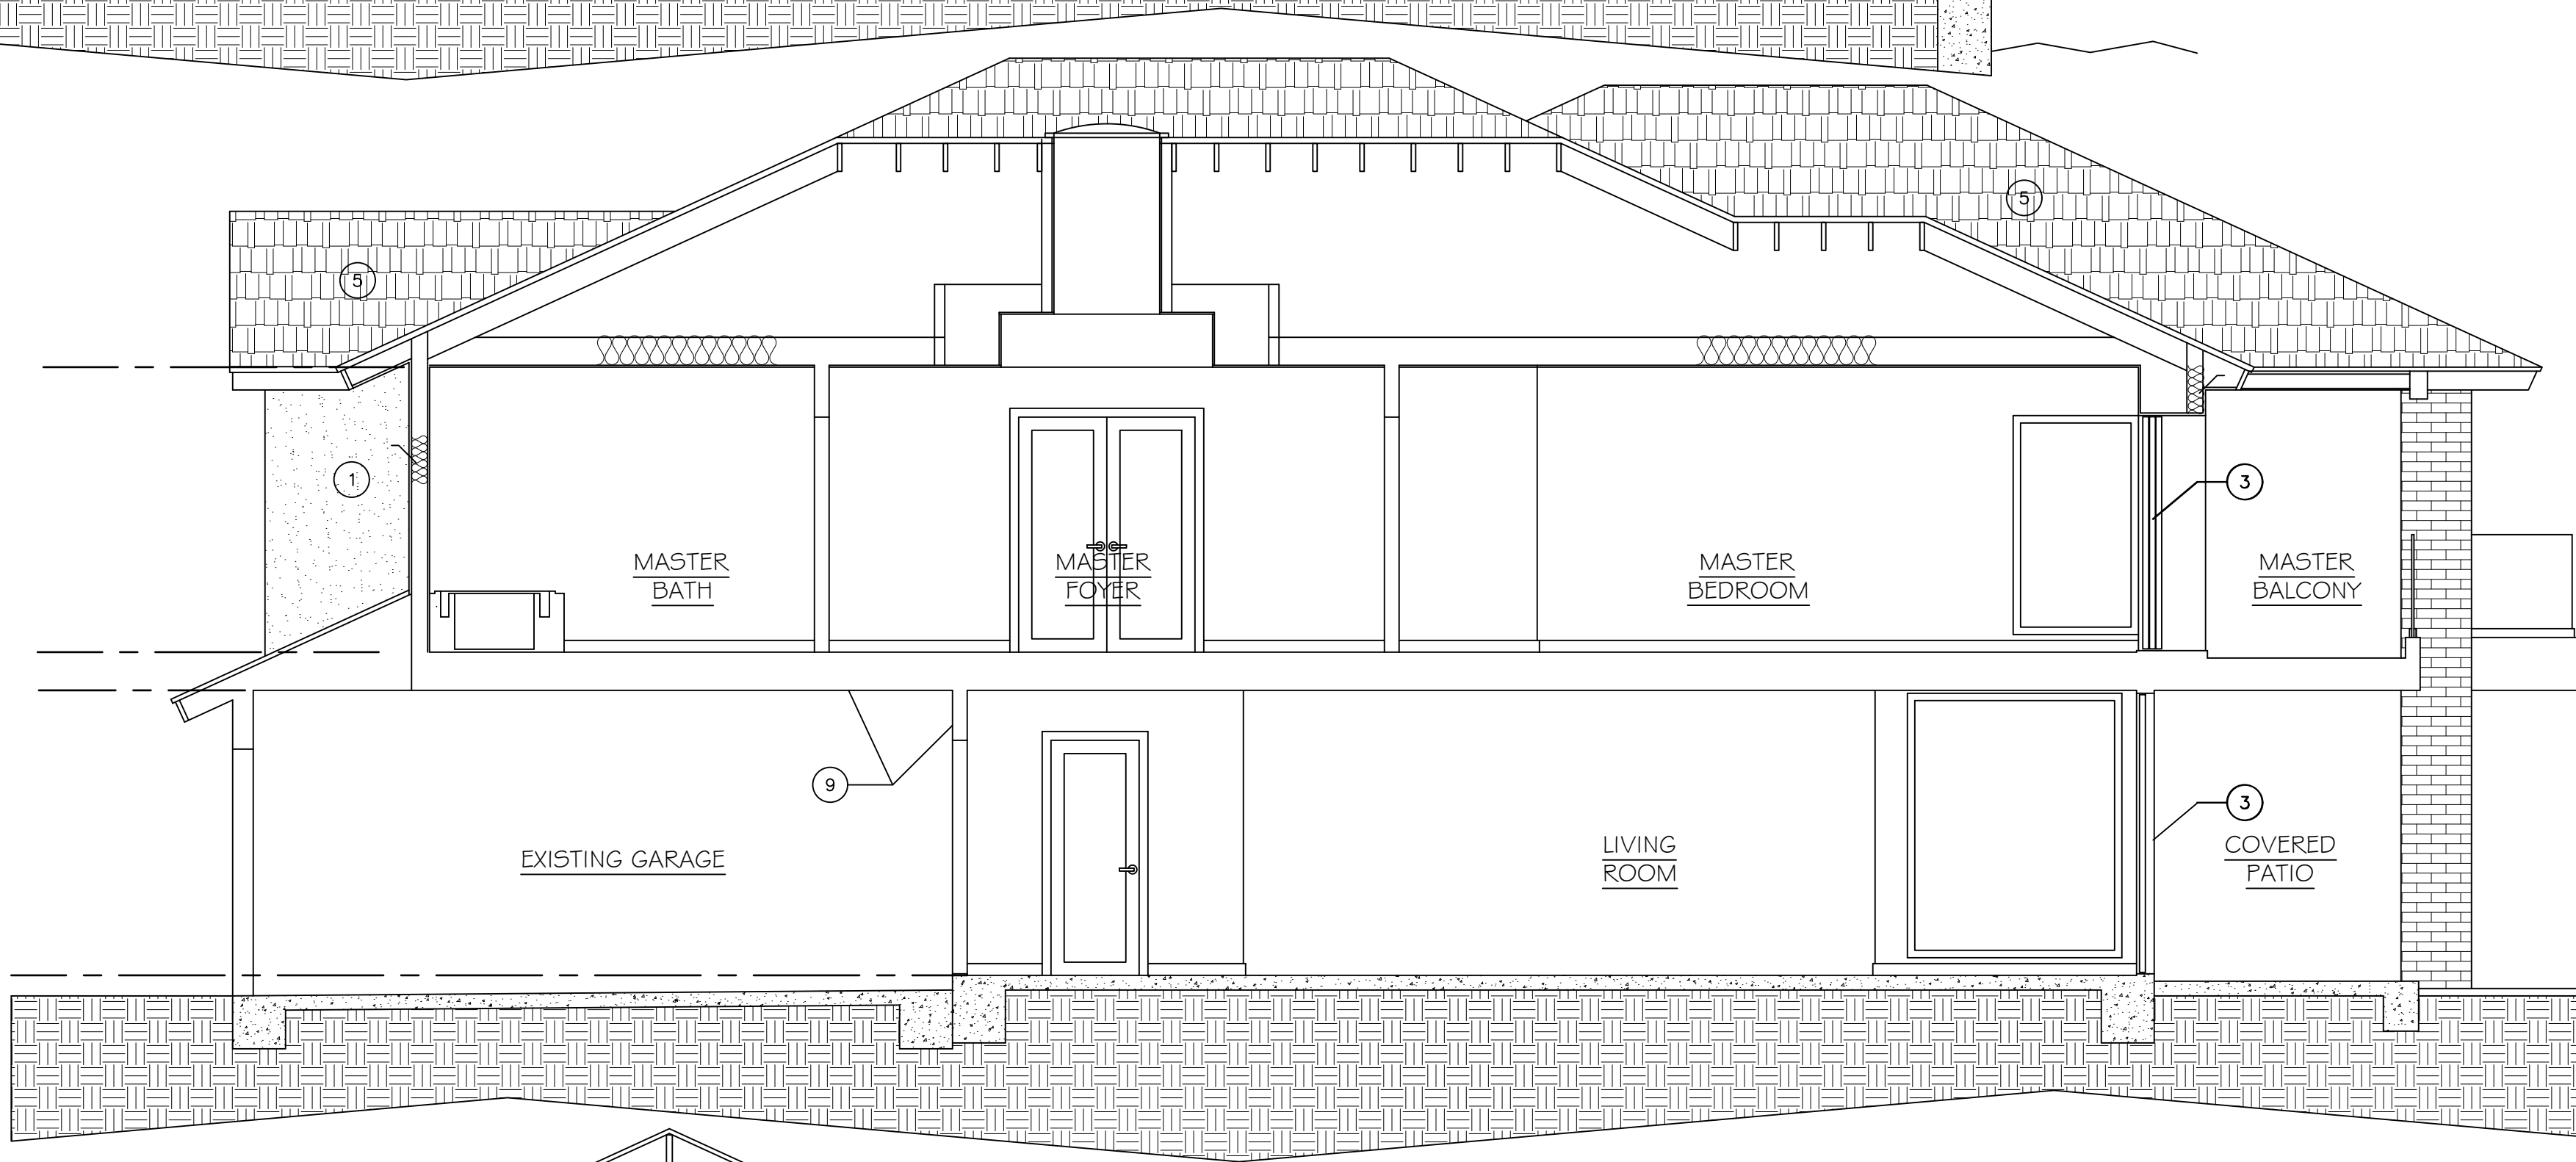

SECTION 'B-B'
PROPOSED



SECTION 'C-C'
PROPOSED

SECTION KEYNOTES

- SMOOTH COAT STUCCO TO MATCH EXISTING IN COLOR & TEXTURE
- NEW WINDOWS TO MATCH EXISTING
SEE WINDOW SCHEDULE ON SHEET A-3.0 FOR DETAILS
- NEW DOORS
SEE DOOR SCHEDULE ON SHEET A-3.0 FOR DETAILS
- REFINISH EXISTING GARAGE DOOR.
- EAGLE--3687--ICC-ES AC108
CONCRETE TILE CLASS--A
BROWN GRAY RANGE TO MATCH EXISTING
- LOCATION OF ELECTRIC PANEL
- LOCATION OF GAS METER
- PROVIDE ONE LAYER 3/8" TYPE "X" GYPBOARD UNDER STAIRS
- PROVIDE ONE LAYER 5/8" TYPE "X" GYPBOARD AT GARAGE WALLS
ADJACENT TO LIVING SPACE (GARAGE SIDE ONLY)

INSULATION REQUIREMENTS	
WALLS:	13
CEILING/ROOFS:	30
FLOORING:	19
INSULATION AT ALL WALL INTERIOR AND EXTERIOR	

SEE STRUCTURAL DRAWINGS FOR EXACT LOCATION OF FRAMING	
---	--

FIRE BLOCKING IS REQUIRED IN CONCEALED SPACES 10" O.C. HORIZONTAL, VERTICAL AT THE CEILING AND FLOOR LEVELS, CONNECTIONS BETWEEN HORIZONTAL AND VERTICAL SPACES, CONCEALED SPACES BETWEEN STAIR AND LANDING, OPENINGS AROUND VENTS, PIPES, DUCTS, CABLES, WIRES, CHIMNEYS AND FIREPLACES.	
---	--

PROPOSED SECTION-ELEVATIONS

SCALE: $\frac{1}{4}" = 1'-0"$

Mark M. Wheeler

April 1, 2024

REVISIONS	

The Cirks Residence

3542 VENTURE DRIVE ~ TRINIDAD ISLAND ~ HUNTINGTON BEACH, 92648

325 ROYCROFT AVENUE
LONG BEACH, CA 90814
562-856-5665
562-619-3990
562-684-0570

mark wheeler

RESIDENTIAL DESIGN

DATE: 4-1-24

SCALE: 1/4"=1'-0"



DRAWN:

JOB:


SHEET:

A-6.0


OF - SHEETS

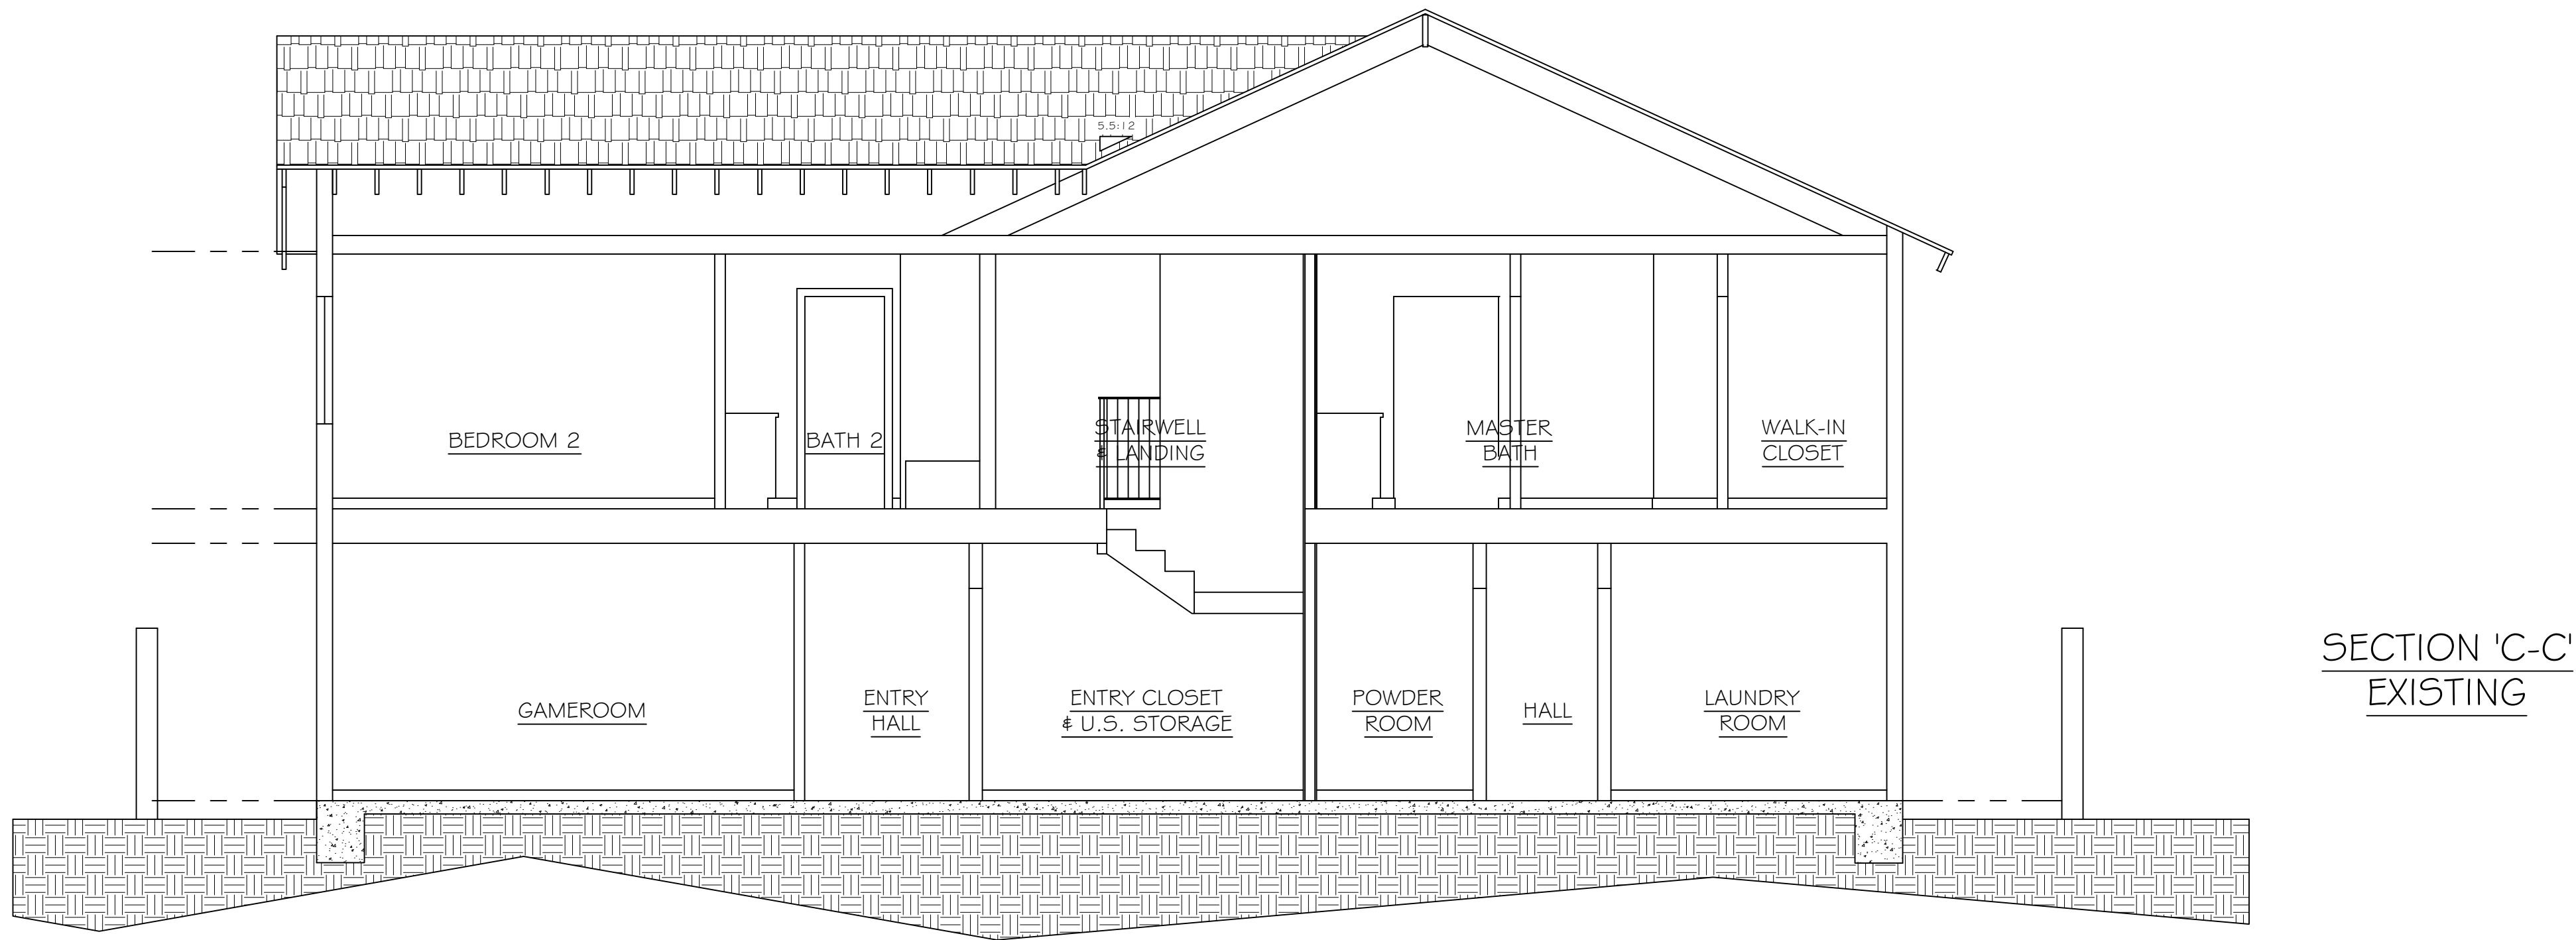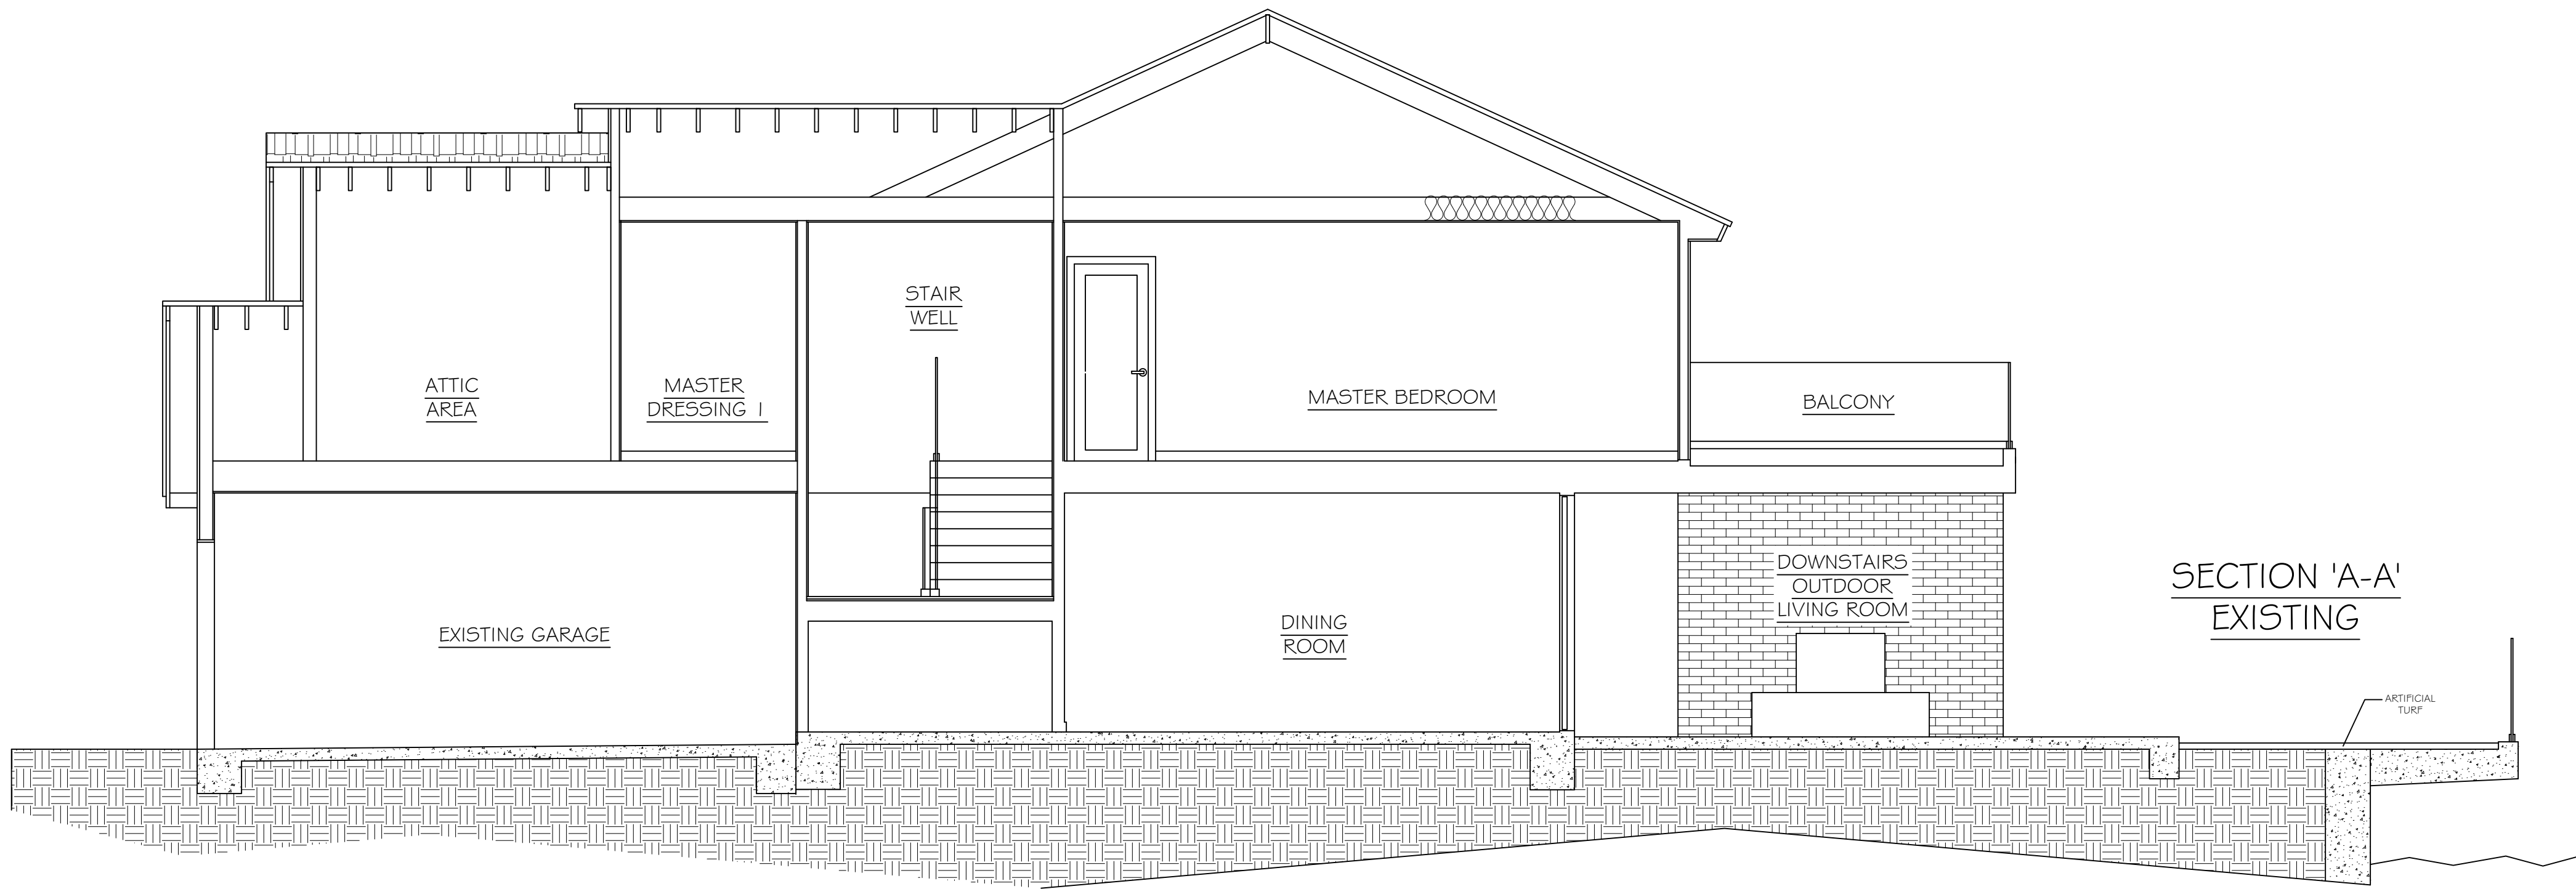


Mark M. Wheeler
April 1, 2024

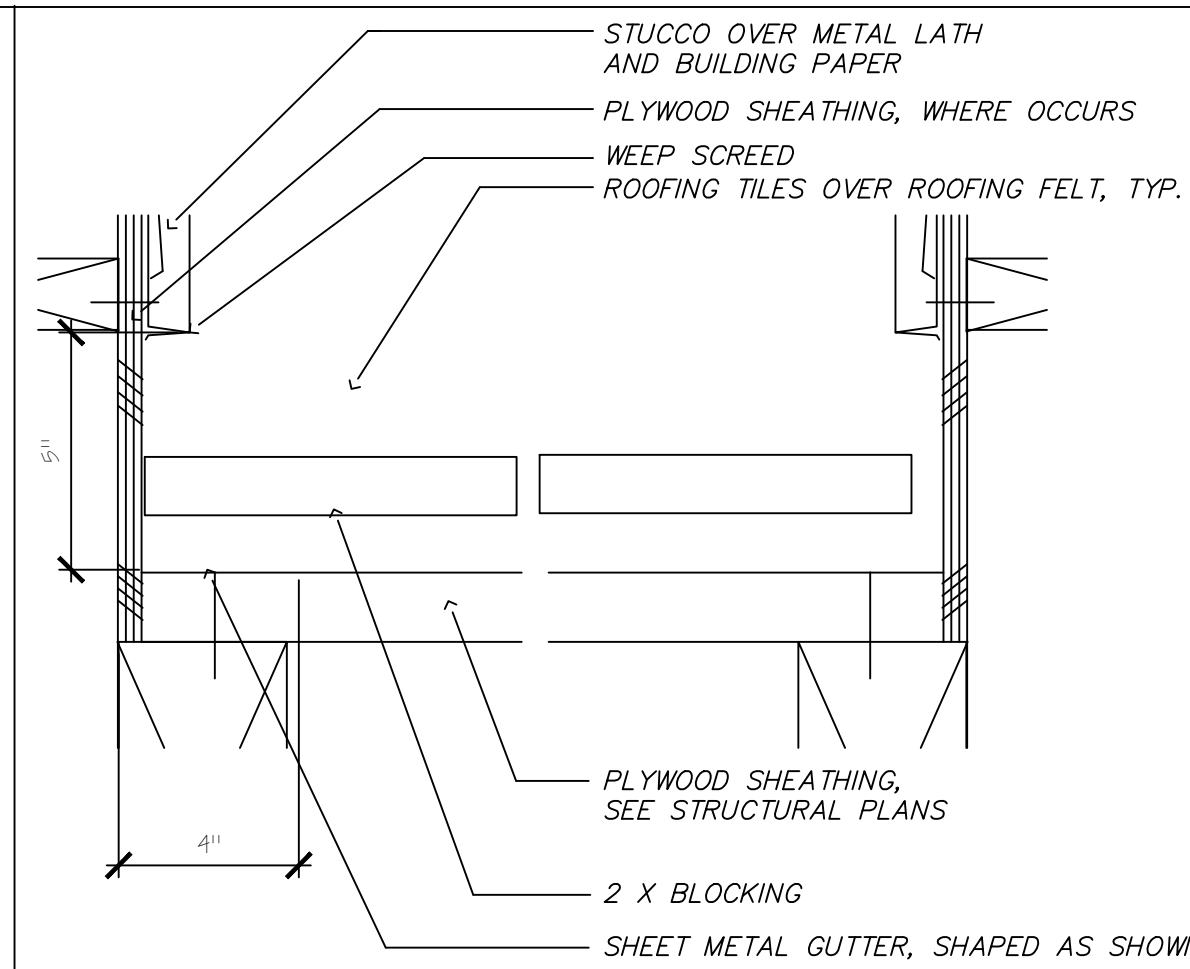


NOT TO SCALE (20) ROOF FLASHING NOT TO SCALE (16)

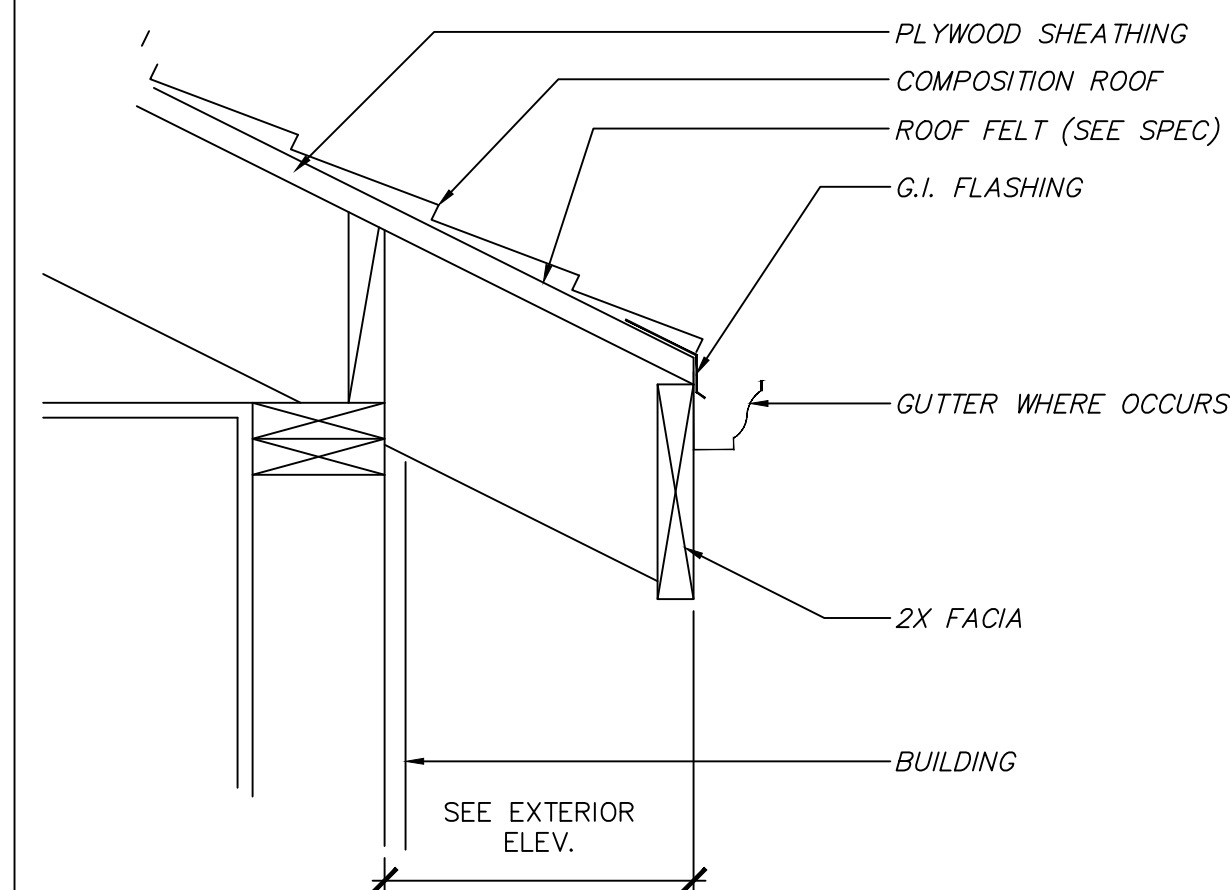


NOT TO SCALE 19 EAVE DETAIL NOT TO SCALE 15

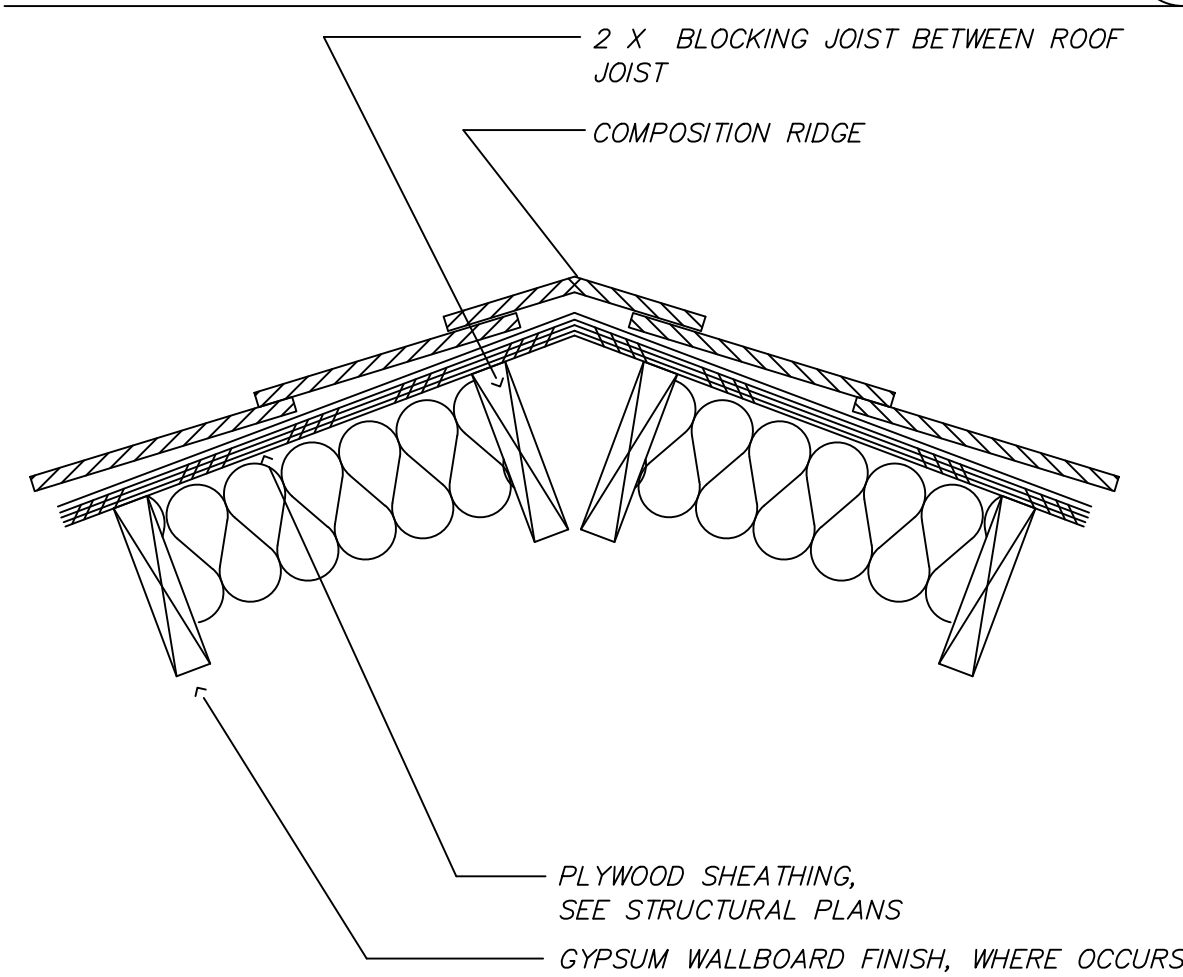

RIDGE NOT TO SCALE (18) RAKE NOT TO SCALE (14)

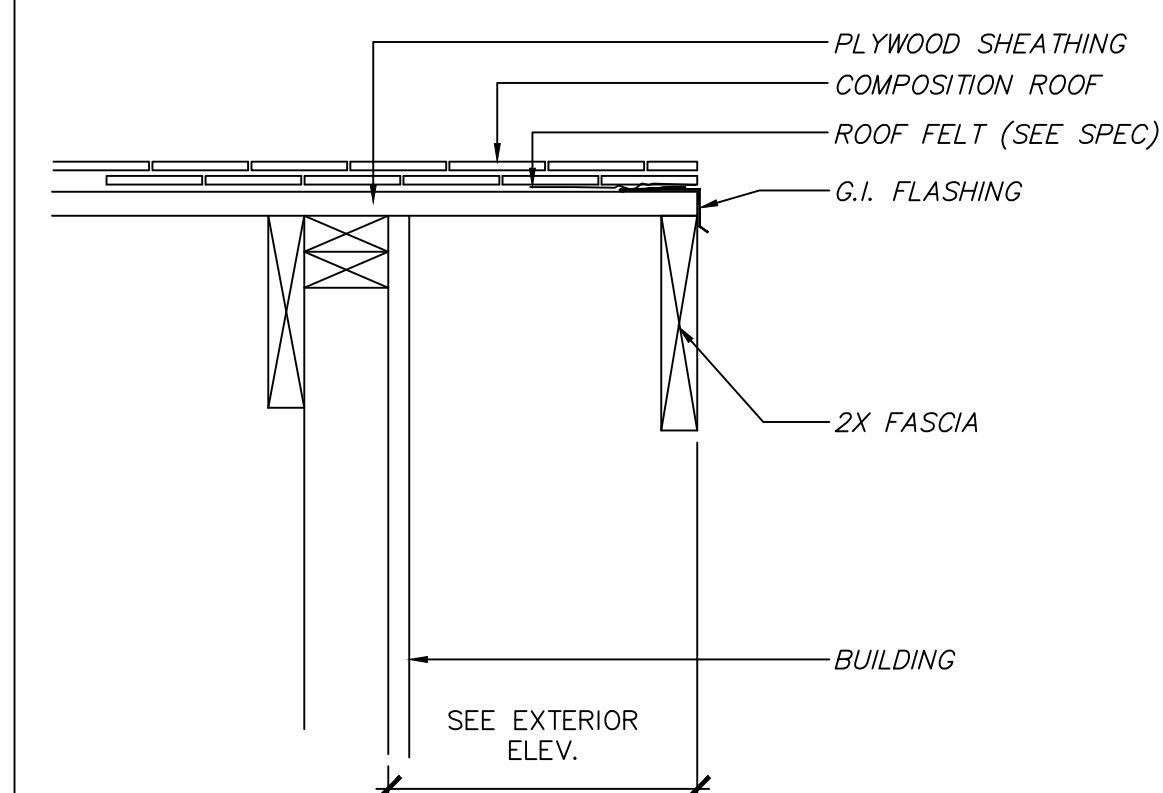

NOT TO SCALE (18) RAKE NOT TO SCALE (14)

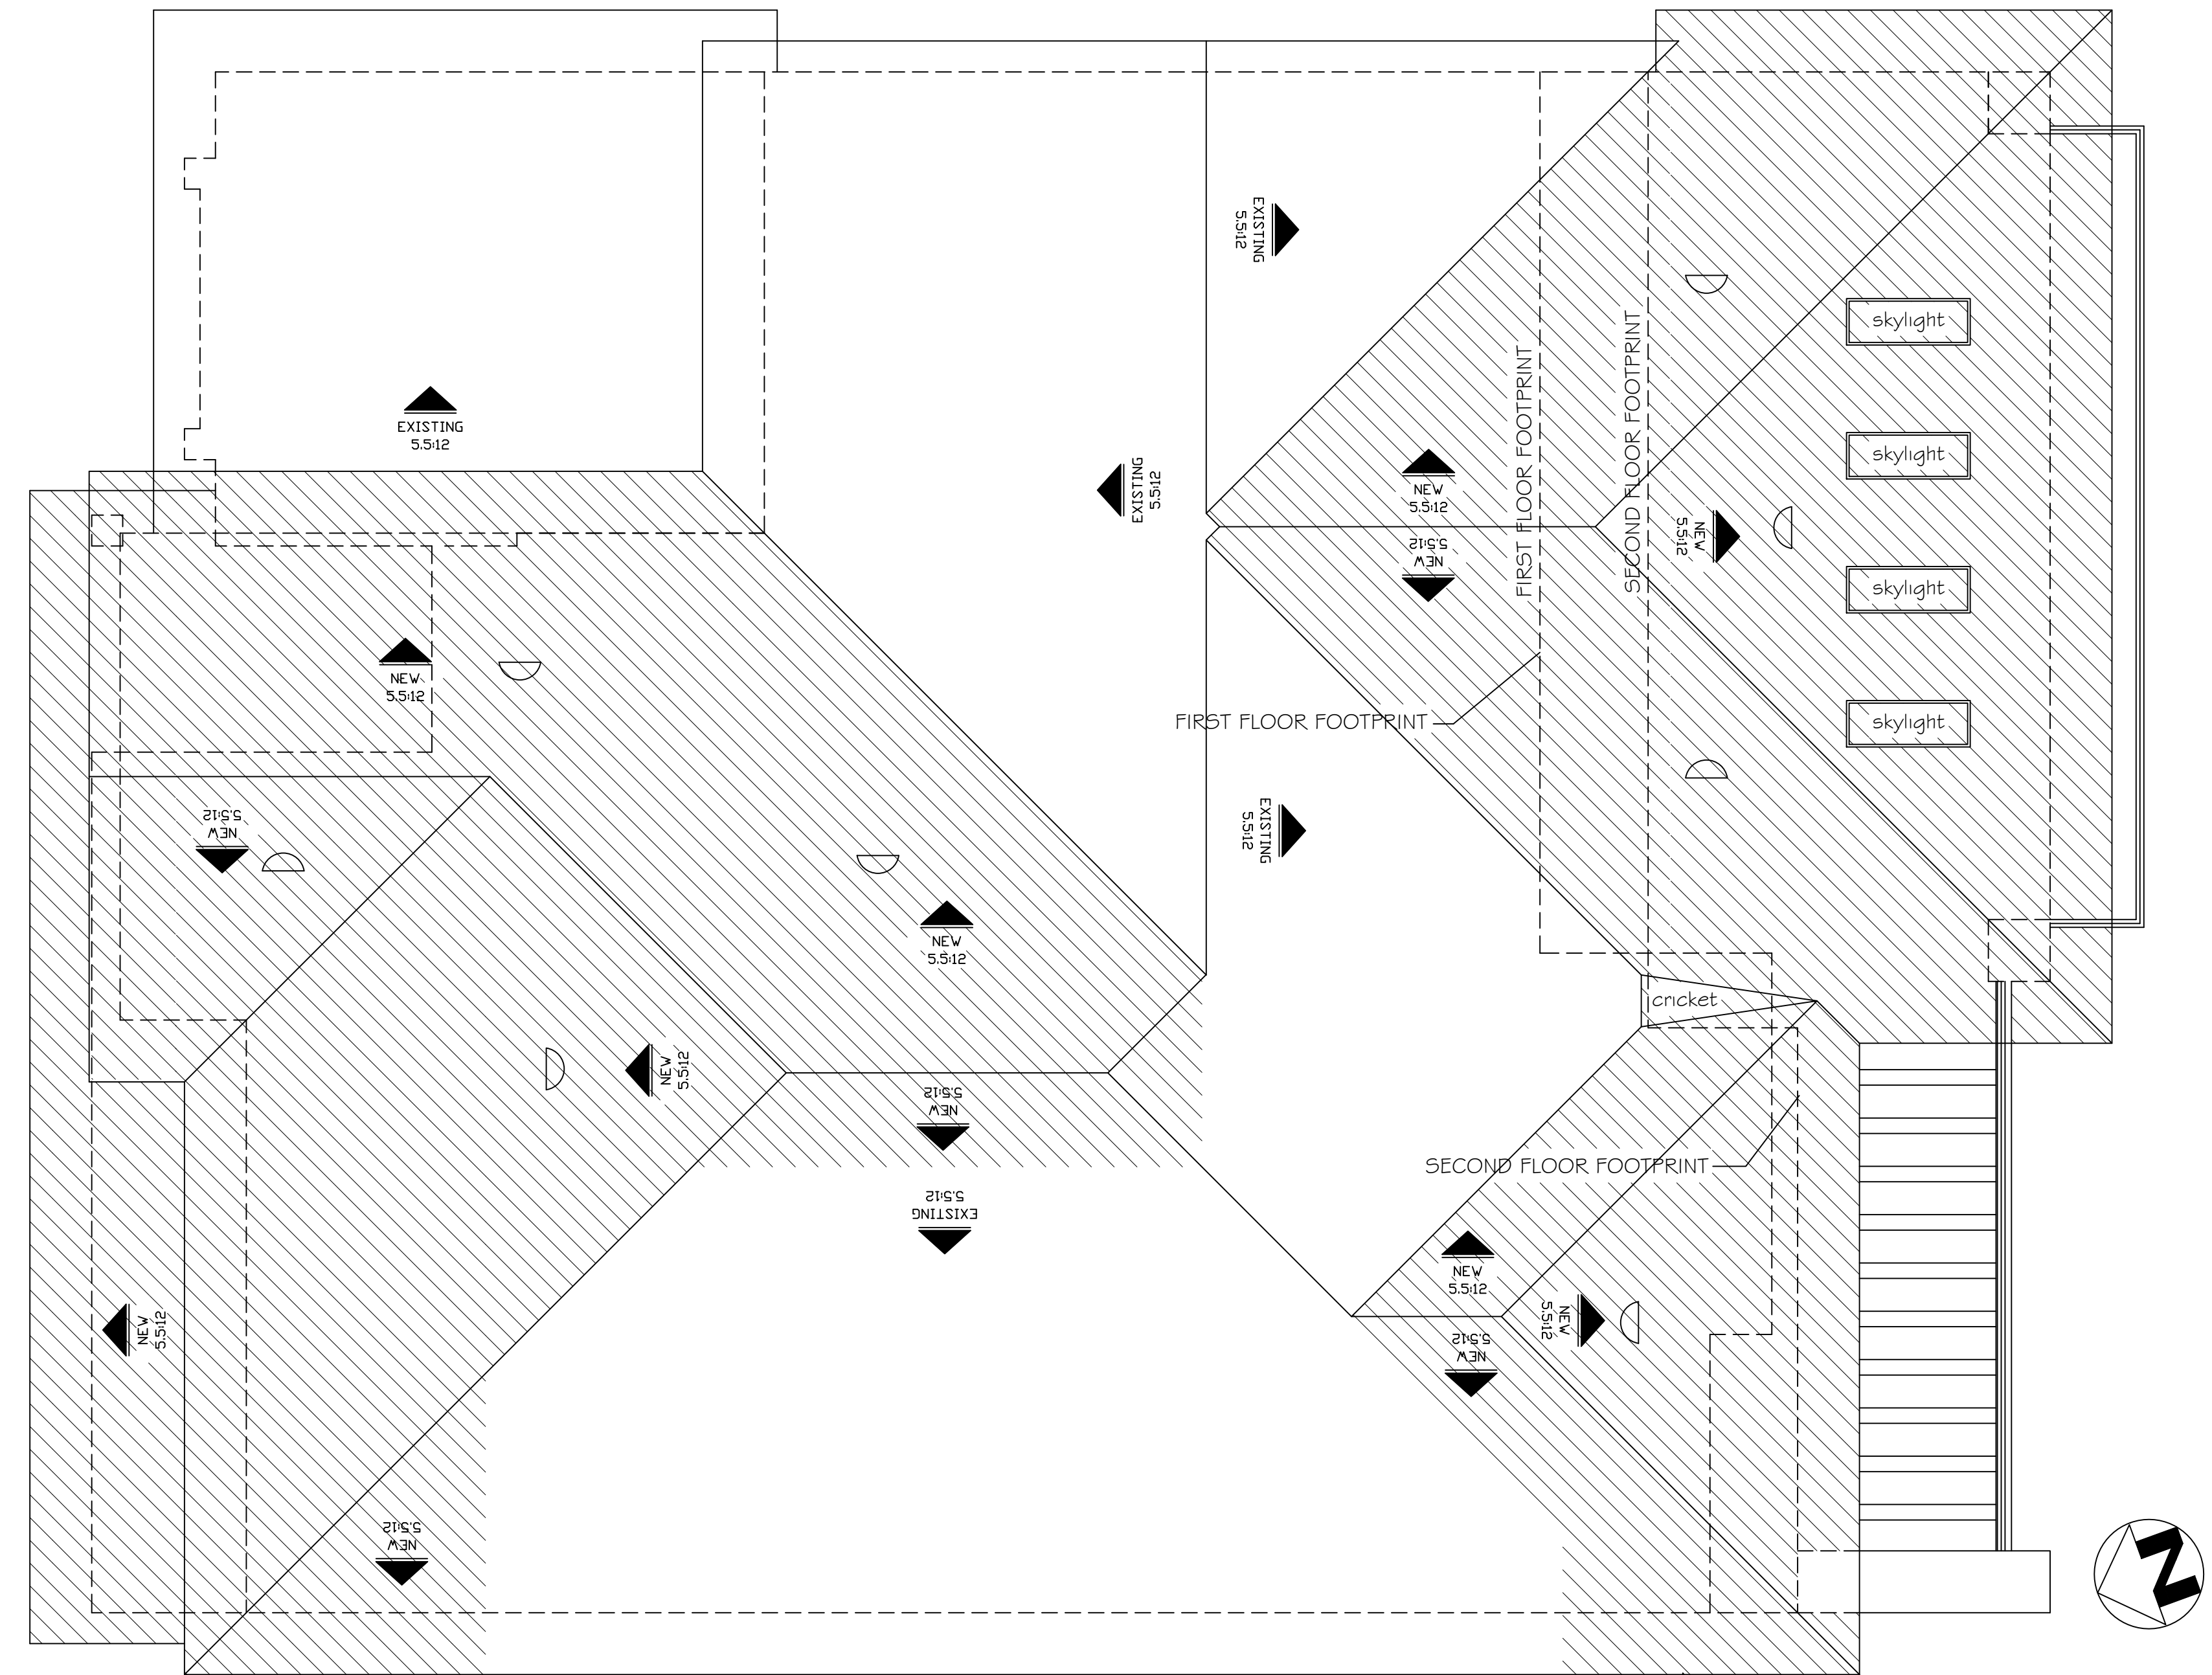

ROOF PLAN SCALE: 1/4" = 1'-0" **3**

GENERAL NOTES

1. PROVIDE ROOF VENTING PER CBC
VERIFY W/ MANUFACTURER FOR ADDITIONAL REQUIREMENTS


- ## 2. ROOFING AT SLOPED FORMS:

MANUFACTURER: EAGLE--3687--ICC-ES AC180, IAPMO UES-ER-1900
TYPE: CONCRETE TILE CLASS-A
COLOR: BROWN GRAY RANGE TO MATCH EXISTING
UNDERLAYMENT: 2 LAYERS BLDG FELT PER MANUF.
RECOMMENDATIONS
SLOPE: 5.5:12 TO MATCH EXISTING

- ### 3. EAVE CONDITONS

EAVE AT SLOPE ROOF:
RAKE: 12" OVERHANG TO MATCH EXISTING (SEE PLAN)
EAVE: 24" OVERHANG TO MATCH EXISTING (SEE PLAN)

LEGEND

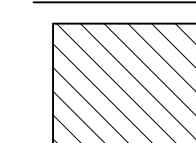

AREA OF NEW SLOPED ROOF



1 SQUARE FOOT DORMER VENT
OPENINGS SHALL HAVE CORROSION-RESISTANT
WIRE MESH WITH 1/16"-1/4" OPENINGS.

ATTIC VENTING —

NEW ATTIC AREA--2ND FLOOR: APPROX 885 SF.
1 SQ.FT. OF VENTILATION FOR EVERY 150 S.F. OF ATTIC AREA.
5.9 S.F. VENTILATION REQUIRED.

6 VENTS PROVIDED @ 1 S.F. EACH = 6 S.F.

Mark M. Wheeler

April 1, 2024

2 ROOF GENERAL NOTES

NOT TO SCALE (17) NOT TO SCALE (13) NOT TO SCALE (12) ROOF GENERAL NOTES NOT TO SCALE (1)

REVISIONS	—
	—
	—
	—

The Cirk's Residence

3542 VENTURE DRIVE ~ TRINIDAD ISLAND ~ HUNTINGTON BEACH, 92648

325 ROYCROFT AVENUE
LONG BEACH, CA. 90814
562-856-5665

562-619-3990
562-684-0570

mark wheeler

RESIDENTIAL DESIGN

DATE: 4-1-24

SCALE: 1/4"=1'-0"

RAWN:

OB:





SHEET:

A-7.0


= - SHEETS

ITEM NO.	PART NUMBER	DESCRIPTION	QTY.
1	03-009-01	BASE PLATE	2
2	03-001-01	TERMINAL POST (6005 TS ALUM.)	2
3	03-004-01	RECTANGULAR TOP RAIL (6082 T6 ALUM.)	1
4	03-006-01	TOP RAIL SNAP COVER (6082 T6 ALUM.)	1
5	03-005-01	RECTANGULAR RAIL END	1
6	Mirror03-005-01	RECTANGULAR RAIL END (ADC12 ALUM.)	1
7	01-008S-01 OR 01-028S-01	FIELD THREADED TERMINAL	13
8	01-0008-01 OR 01-028-01	FIELD THREADED TENSIONER	13
9	Stainless Cable	1/8" or 3/16" DIA.	13
10	Stainless Washer	STD	26
11	Stainless Hex Nut	STD	26
12	Stainless Acorn Nut	STD	26
13	6-32 SS TYPE	STD	4
14	1/4-20x2 1/2 PHIL FH 1/4 410 SS	STD	8
15	LAG BOLT	STD	8


*NOTE:
GUARDRAIL SHALL WITHSTAND 200 LBS
PER LINEAL FT. AT RIGHT ANGLE
TO THE TOP OF THE RAIL

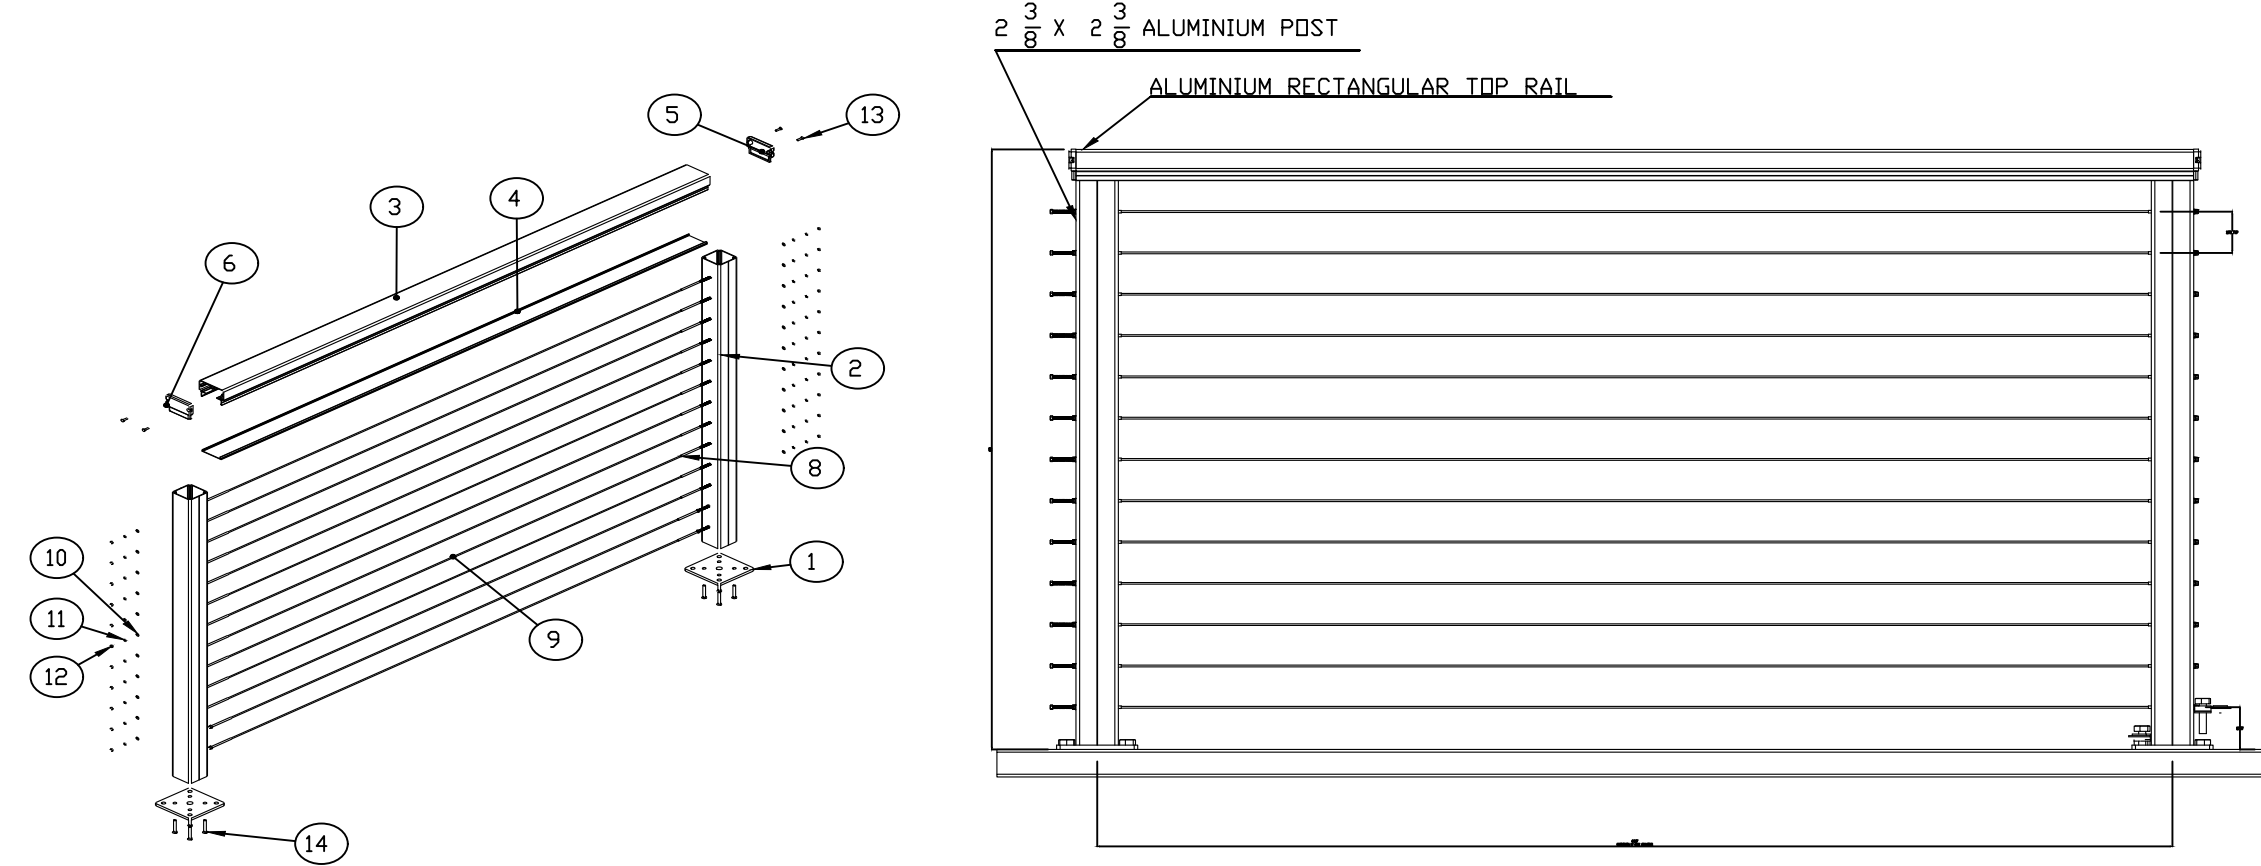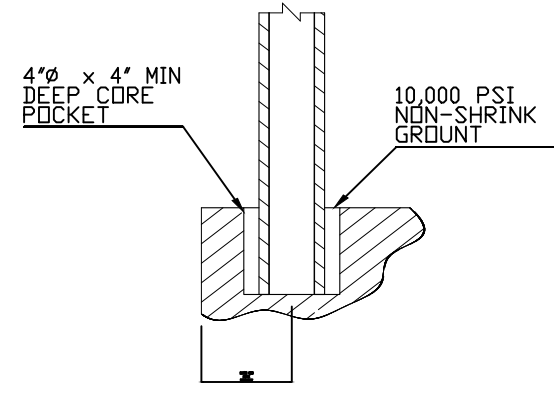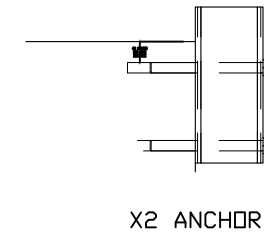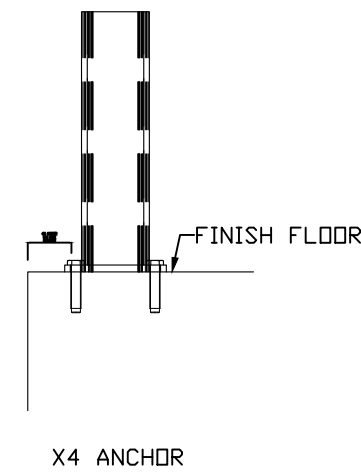


LEVEL 42" STANDARD GUARD RAILING

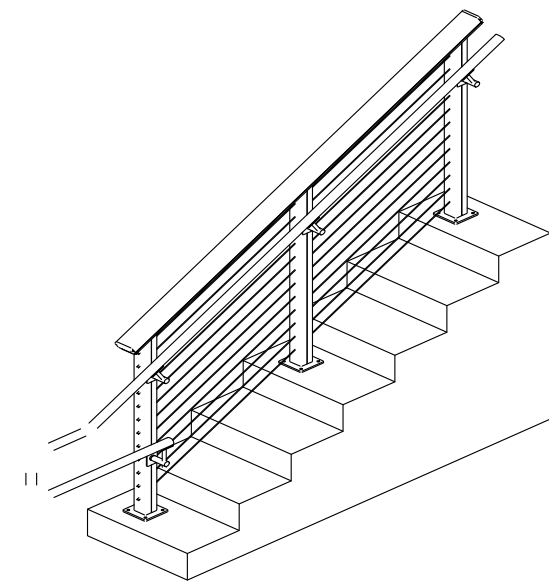


STAINLESS STEEL
HAND RAIL

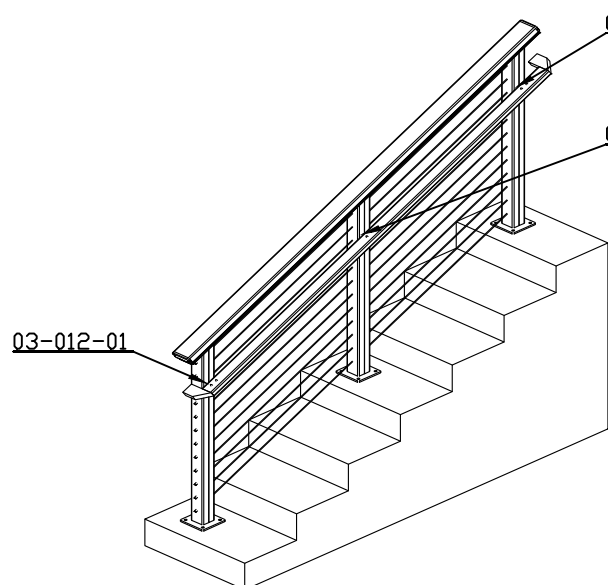


POST-TO-POST
STAND ALONE HAND RAIL

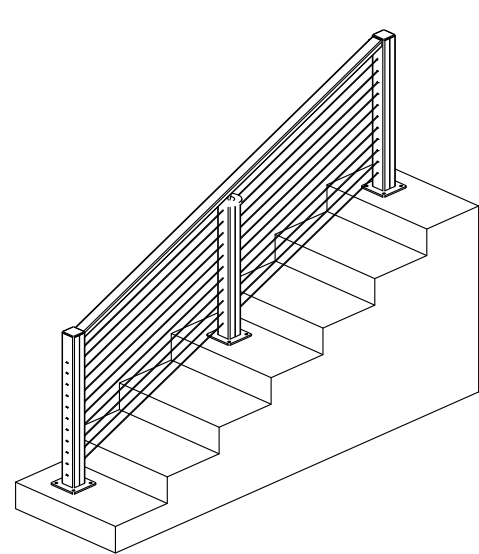


POST-TO-POST
STAIR HAND RAIL

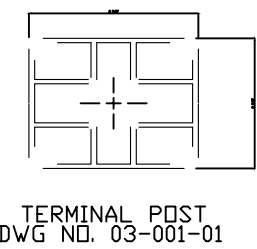


TERMINAL POST
DWG NO. 03-001-01

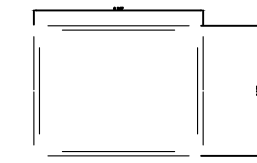


INTERMEDIATE POST
DWG NO. 03-001-02

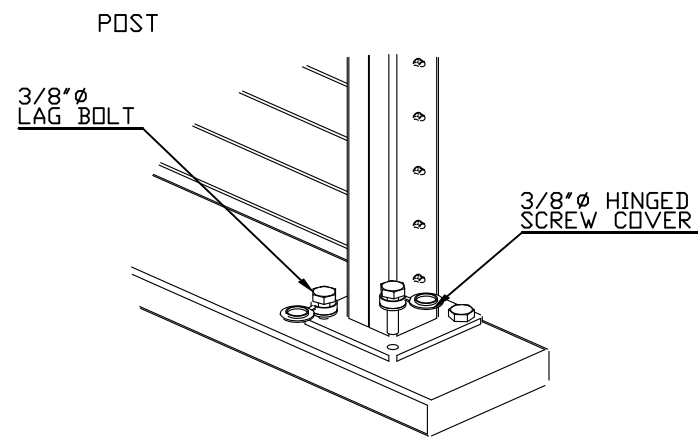

DECK MOUNT

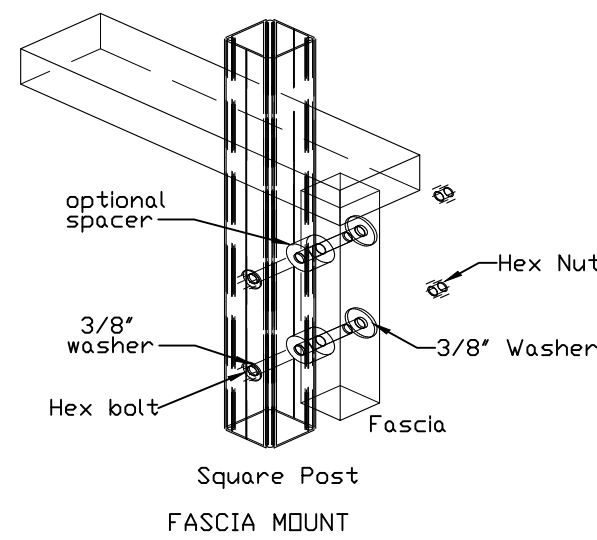


FASCIA MOUNT

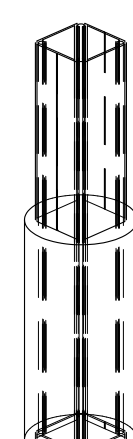


CORE MOUNT


TYPICAL MOUNTING OPTIONS

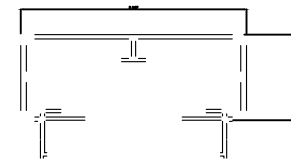

RECTANGULAR
DWG NO. 03-004-01

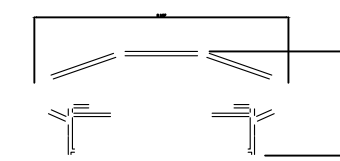


SHAPED
DWG NO. 03-002-01

 

WOOD
DWG NO. 07-003-01


TOP RAIL OPTIONS

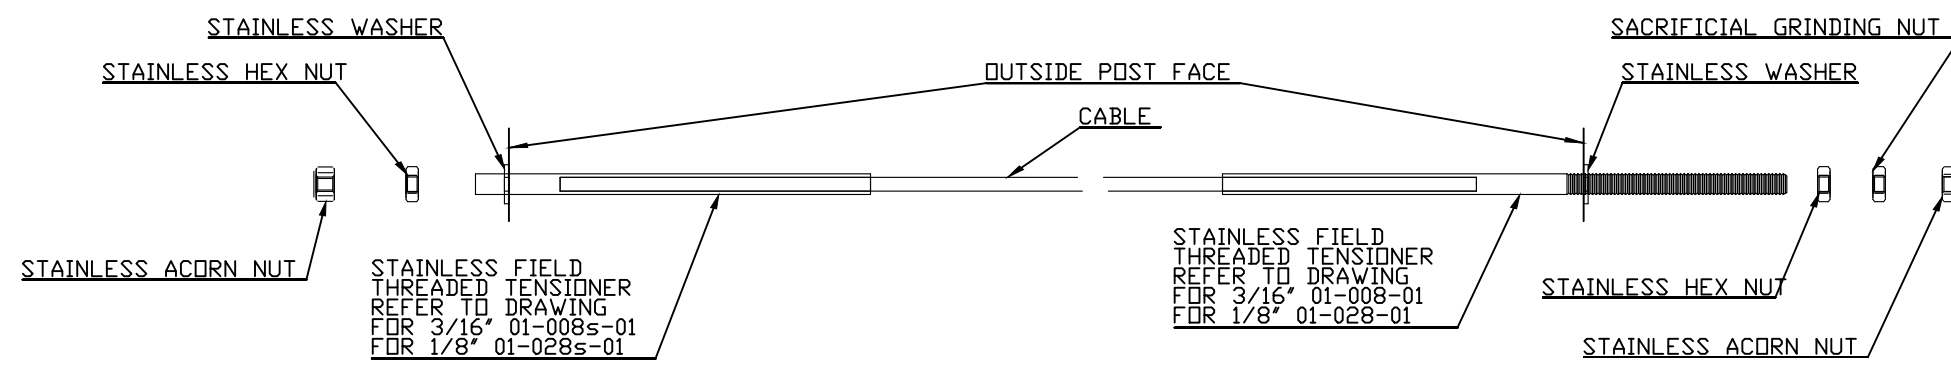

CABLE ATTACHMENT DETAIL


POWDER COAT OPTION :										
BLACK		BRONZE		WHITE		CLAX		NATURAL		
REV		DATE		DESCRIPTION OF CHANGE			ECN		BY	APPR
REVISIONS										
			TOLERANCES XX .005 XXX .003 FRACTIONAL ±1/32			UNLESS OTHERWISE SPECIFIED			THIS DRAWING IS THE PROPERTY OF MARK WHEELER DESIGN. IT IS TO BE USED ONLY FOR THE PROJECT AND SITE SPECIFICALLY IDENTIFIED HEREON. IT IS NOT TO BE REPRODUCED, COPIED, OR TRANSMITTED IN ANY FORM OR BY ANY MEANS, WITHOUT PERMISSION FROM MARK WHEELER DESIGN.	
304 stainless steel & railing						TITLE :			CABLEVIEW ALUMINUM 42" RAILING	
DRAWN BY: PA		DATE		PROJECT: **		DRG NO.		CV-A42		SHEET 1 OF 1

3 CABLE HANDRAIL DETIALS

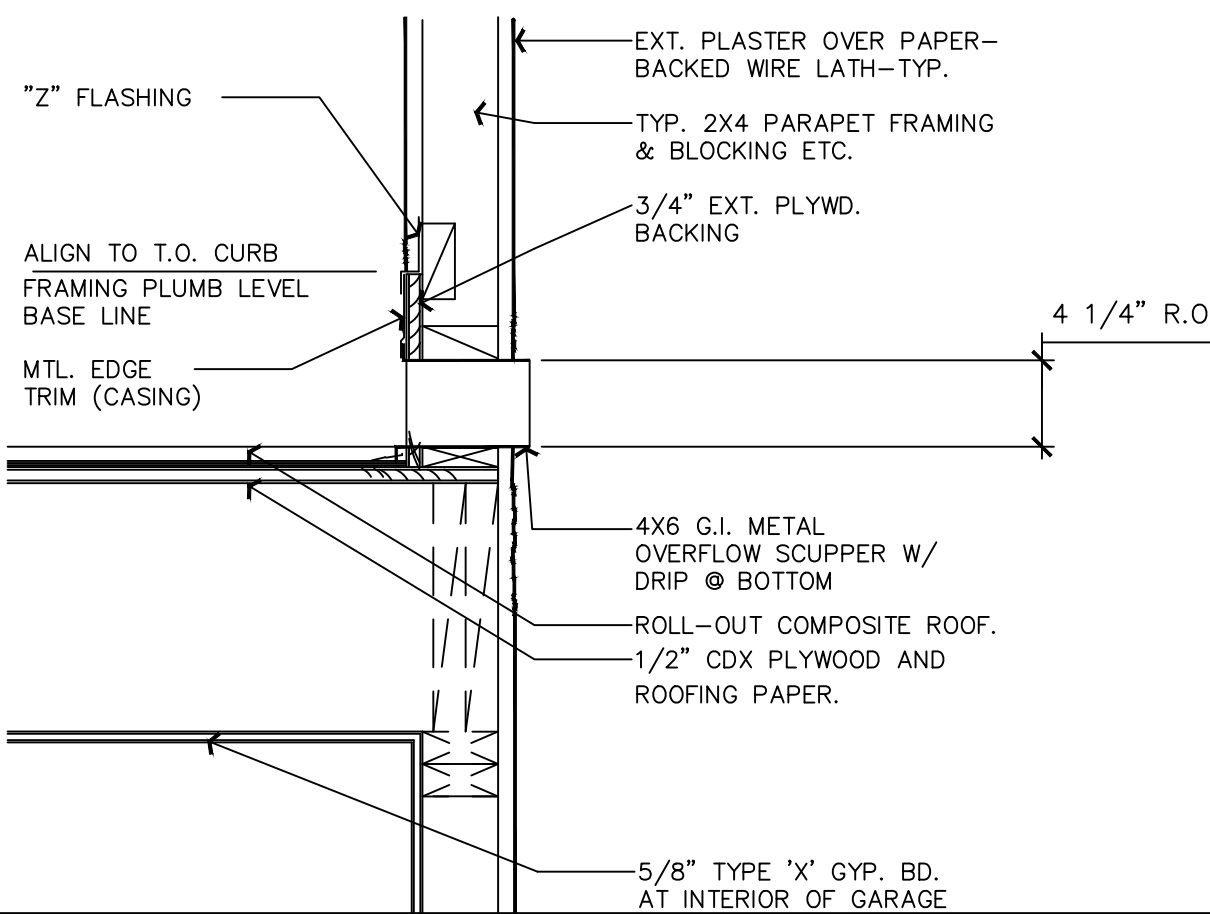


DRAINAGE/PARAPET

NOT TO SCALE

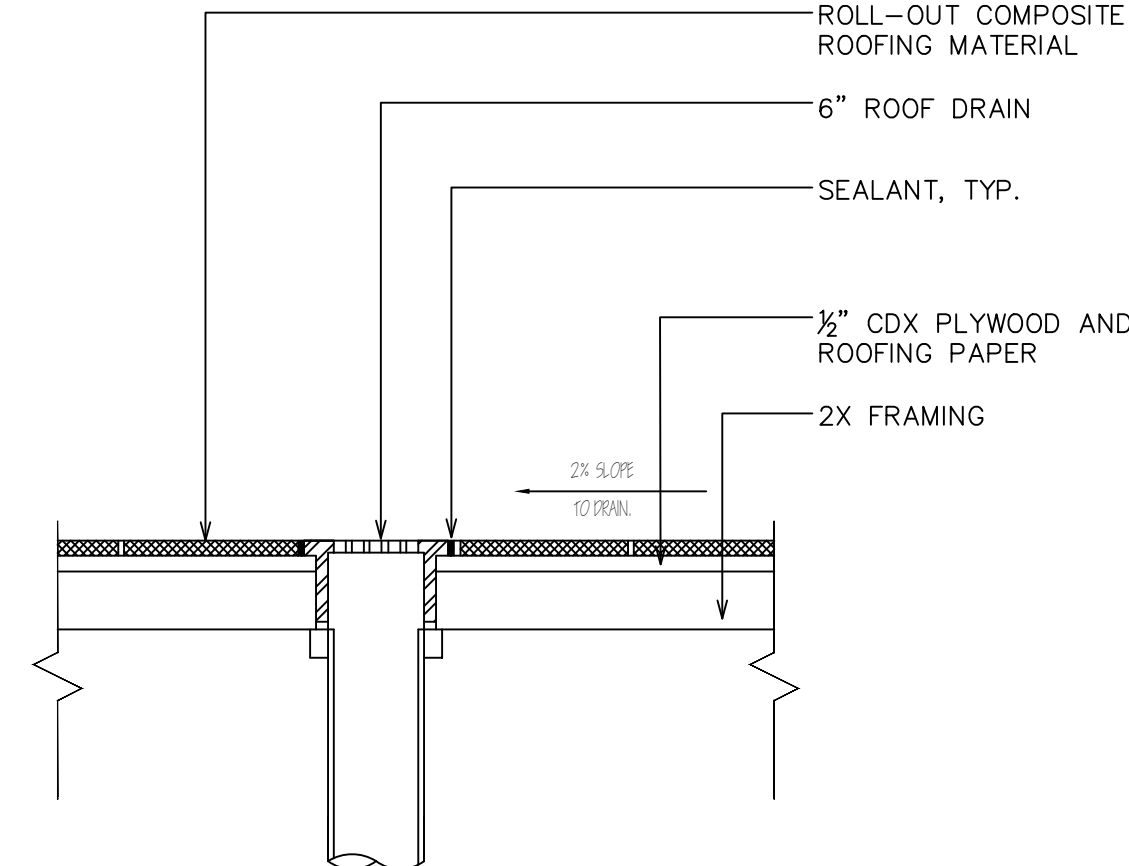


ROOF DRAIN

NOT TO SCALE

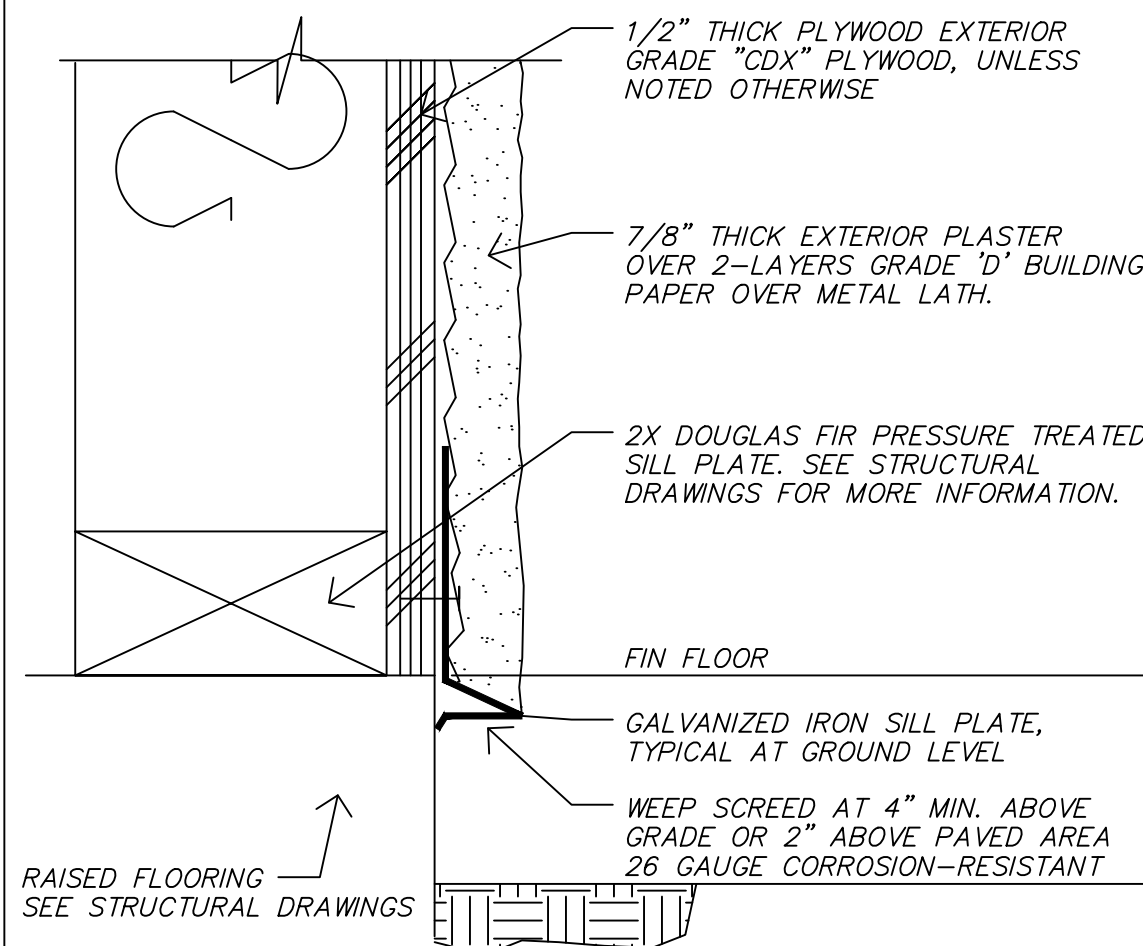

FTG. WATERPROOFING

SCALE
3\"/>

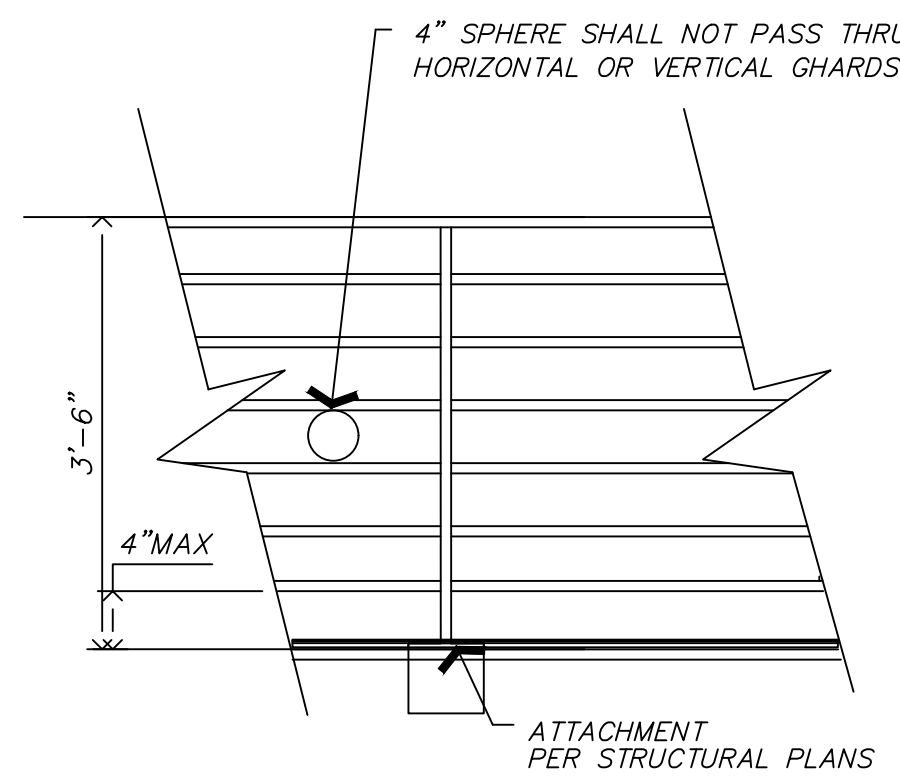

GUARDRAIL

SCALE
N.T.S.

Mark M. Wheeler

April 1, 2024

mark wheeler
RESIDENTIAL DESIGN

DATE: 4-1-24

SCALE: 1/4\"/>

DRAWN:

JOB:

SHEET:

A-8.0

OF - SHEETS

325 ROYCROFT AVENUE
LONG BEACH, CA 90814
562-856-5665
562-619-3990
562-684-0570

The Cirks Residence

3542 VENTURE DRIVE ~ TRINIDAD ISLAND ~ HUNTINGTON BEACH, 92648

GENERAL NOTES:

GENERAL

- ALL CONSTRUCTION AND WORKMANSHIP SHALL CONFORM TO THE 2022 CBC. NOTE ALL REFERENCES ON PLANS TO THE SECTIONS AND TABLES WITHIN THE LATEST BUILDING CODE.
- THESE NOTES SHALL BE USED IN CONJUNCTION WITH THE PLANS AND ANY DISCREPANCIES SHALL BE BROUGHT TO THE ATTENTION OF THE ARCHITECT AND THE ENGINEER OF RECORD.
- CONTRACTOR IS RESPONSIBLE TO CHECK DIMENSIONS, FRAMING CONDITIONS, AND SITE CONDITIONS PRIOR TO STARTING WORK. ARCHITECT AND ENGINEER SHALL BE NOTIFIED IMMEDIATELY OF ANY DISCREPANCIES OR POSSIBLE DEFICIENCIES.
- CONDITIONS NOT SPECIFICALLY DETAILED SHALL BE CONSTRUCTED AS SPECIFIED IN TYPICAL DETAILS FOR THE RESPECTIVE MATERIALS.
- DRAWINGS AND SPECIFICATIONS REPRESENT THE FINISH STRUCTURE. ALL BRACING, TEMPORARY SHORING, ETC. ARE THE SOLE RESPONSIBILITY OF THE CONTRACTOR. OBSERVATION VISITS BY THE ARCHITECT OR ENGINEER DO NOT INCLUDE INSPECTION OF CONSTRUCTION PROCEDURES. THE CONTRACTOR IS SOLELY RESPONSIBLE FOR ALL CONSTRUCTION METHODS AND FOR THE SAFETY AT THE WORKSITE.
- SEE ARCHITECTURAL, MECHANICAL, AND ELECTRICAL DRAWINGS FOR SLAB DEPRESSIONS, ROOF OPENINGS, TRENCHES, SOFFITS, ETC. NOT SHOWN ON STRUCTURAL DRAWINGS. ANY AMBIGUOUS DISCREPANCIES AMONGST THESE DRAWINGS SHALL BE BROUGHT TO THE ATTENTION OF THE ARCHITECT AND ENGINEER.
- CONTRACTOR SHALL INVESTIGATE JOB SITE DURING EARTHWORK OPERATIONS AND NOTIFY ENGINEER OF ANY CESSPOOLS, CISTERNS, BURIED FOUNDATION, ETC. ARE FOUND.
- TEMPORARY LOADING OF MEMBERS SHALL BE SPREAD OUT UNIFORMLY AS TO NOT EXCEED THE SPECIFIED DESIGN LIVE LOAD PER SQUARE FOOT.
- DRAWINGS AND CALCULATIONS THAT ARE NOT SEALED WITH A "WET SIGNATURE" SHALL NOT BE USED FOR CONSTRUCTION DOCUMENTS.
- THE SLAB ON GRADE IS A NON-STRUCTURAL ITEM AND THEREFORE HAS NOT BEEN DESIGNED BY THE STRUCTURAL DESIGN ENGINEER. ISSUES RELATING TO MOISTURE MIGRATION, CRACKING, AND DIFFERENTIAL SETTLEMENT OF THE SLAB ON GRADE HAS NOT BEEN ADDRESSED BY THE ENGINEER. OWNER AND CONTRACTOR ASSUME FULL RESPONSIBILITY FOR ITEMS RELATING TO SLAB ON GRADE.

WOOD FRAMING

- ALL WOOD STRUCTURAL SHEATHING(ROOF SHEATHING) TO BE PER DOC PS1 OR DOC PS2 OR ANSI/APA PRP210. SEE ADDITIONAL NOTES FOR STRUCTURAL SHEATHING UNDER LATERAL SHEAR NOTES ON THIS SHEET. ALL STRUCTURAL LUMBER SHALL BE DOUGLAS FIR/LARCH PER DOC PS20 WITH A MAXIMUM MOISTURE CONTENT OF 19% AT TIME OF WRAPPING AND SHALL BE THE FOLLOWING GRADES UNLESS NOTED OTHERWISE:

PLATES, BLOCKING STD GRADE OR BETTER
STUDS UP TO 10'-0" IN HEIGHT STD GRADE OR BETTER
STUDS OVER 10'-0" IN HEIGHT NO. 2
2X RAFTERS AND JOISTS NO. 2

BEAMS AND STRINGERS:
4X10 AND SMALLER NO. 2
4X12 AND LARGER NO. 1
6X AND 8X NO. 1

4X4 POSTS AND HEADERS STD OR BETTER
POSTS AND TIMBERS NO. 1

2018 NDS STRESS VALUES FOR DOUGLAS FIR-LARCH:

single repetitive
2X4 #2: Fb = 1350/1552 psi ; Fv = 180 psi ; E = 1.6x10⁶
2X6 #2: Fb = 1170/1345 psi
2X8 #2: Fb = 1080/1242 psi
2X10 #2: Fb = 990/1138 psi
2X12 #2: Fb = 900/1150 psi
2X14 #2: Fb = 810/931 psi
4X6,8 #2: Fb = 1170 psi
4X10 #2: Fb = 1080 psi
4X12 #1: Fb = 1265 psi
4X14 #1: Fb = 1150 psi
4X16 #1: Fb = 1150 psi
6X10 #1: Fb = 1350 psi
6X12 #1: Fb = 1350 psi

- ALL WOOD BEARING ON CONCRETE SHALL BE PRESSURE TREATED DOUGLAS FIR.
- BOLT HOLES IN WOOD SHALL BE A MAXIMUM OF 1/32" TO 1/16" LARGER THAN THE NOMINAL BOLT DIAMETER.
- ALL EXTERIOR WALLS TO BE SECURED WITH 5/8" DIAMETER X 12" LONG ANCHOR BOLTS @ 72" o.c. U.N.O.
- ALL INTERIOR NON-BEARING WALLS TO BE SECURED WITH SHOT PINS PER MANUFACTURER'S SPECIFICATIONS, U.N.O. RECOMMEND RAMSET/REDHEAD 1516SD @ 24" o.c.
- ALL NUTS AND BOLTS SHALL BE RE-TIGHTENED PRIOR TO APPLYING DRYWALL, SHEATHING, STUCCO, ETC.
- EXTERIOR ISOLATED WOOD COLUMNS AND POSTS SUPPORTED BY A CONCRETE SLAB SHALL BE A MINIMUM OF 8" ABOVE THE ADJACENT EXPOSED EARTH AND AT LEAST 1" ABOVE SLAB ON A METAL POST BASE.(EXCEPTION: POSTS OR COLUMNS OF APPROVED WOOD WITH NATURAL RESISTANCE TO DECAY OR TREATED WOOD).
- ALL HARDWARE TO BE SIMPSON STRONG-TIE COMPANY. ALTERNATIVES TO HARDWARE MUST BE APPROVED IN WRITING BY THE ENGINEER PRIOR TO INSTALLATION.
- OK TO SUBSTITUTE CC IN LIEU OF CQ2 FOR COLUMN CAPS. OK TO SUBSTITUTE CB IN LIEU OF CBQ FOR COLUMN BASES.
- ALL HOLD DOWNS, POST BASES, AND COLUMN BASES SHALL BE ATTACHED TO A 4X4 POST MINIMUM.
- ALL ISOLATED POSTS AND BEAMS TO HAVE SIMPSON PB's, PB's and/or BC's MINIMUM, U.N.O.
- ALL SHOP DRAWINGS ARE TO BE REVIEWED BY THE CONTRACTOR AND THE ARCHITECT PRIOR TO SUBMITTAL FOR THE ENGINEERS REVIEW.
- PLYWOOD FLOOR AND ROOF SHEATHING SHALL BE LAID CONTINUOUS OVER TWO OR MORE JOIST BAYS WITH FACE GRAIN PERPENDICULAR TO SUPPORTS. STAGGER ALL PLYWOOD PANELS 4".
- ALL NAILING TO BE PER TABLE 2304.10.2 OF THE 2022 CALIFORNIA BUILDING CODE, U.N.O.
- ALL EXTERIOR WALLS ADJACENT TO VAULTED CEILINGS SHALL BE BALLOON FRAMED WITH CONTINUOUS STUDS TO THE BOTTOM CHORD OF TRUSS OR RAFTER.
- ALL STUD WALLS TO BE FRAMED WITH STUDS @ 16" o.c. MAX. U.N.O. DOUBLE 2X TOP PLATES TO BE USED WITH A MINIMUM LAP SPICE OF 48". PROVIDE ALL PLATE SPLICES WITH A MINIMUM OF (10)16d NAILS, U.N.O. TOP PLATE BREAKS SHALL OCCUR OVER A STUD.
- PROVIDE 2X4 FLAT HEADERS AT ALL INTERIOR NON-BEARING OPENINGS UP TO 36" IN WIDTH AND 4X4 HEADERS FOR OPENINGS 3 TO 6 FEET IN WIDTH.
- INSTALL FIRE BLOCKS TO CUT OFF HORIZONTAL AND VERTICAL DRAFT OPENINGS BETWEEN TWO STORIES AND ROOF ATTIC SPACES. FIRE BLOCKS SHALL BE OF 2" NOMINAL THICKNESS. LOCATION OF FIRE BLOCKS SHALL INCLUDE:
A. STUD WALLS WITH DROPPED CEILINGS/SOFFITS.
B. AROUND STAIR LANDINGS AND STRINGERS WHERE ADJACENT TO STUD WALL.
- APPLY SHEAR PANEL PRIOR TO BOX-OUTS, PERPENDICULAR WALLS, AND SIMILAR FRAMING THAT MAY INTERRUPT THE CONTINUITY OF THE PLYWOOD. MAXIMUM 6" SQUARE WITHIN A SHEAR WALL IS ALLOWABLE WHILE LARGER OPENINGS WITHIN A SHEAR WALL MUST BE APPROVED WITH PROPER DETAILING FROM THE ENGINEER UNLESS ALREADY DETAILED ON THE DRAWINGS.
- PROVIDE FULL DEPTH BLOCKING BETWEEN JOISTS AT ALL BEARING LOCATIONS.
- ALL ROUGH SAWN, HEAVY TIMBER, AND EXPOSED BEAMS TO BE FREE OF HEART CENTER.
- ALL HANGING 2X JOISTS TO BE SUPPORTED WITH "LUS" HANGERS MINIMUM, U.N.O. ALL HANGING TJTS TO BE SUPPORTED WITH "TITI" HANGERS MINIMUM, U.N.O.

NAILS/HARDWARE

- ALL NAILING TO BE PER TABLE 2304.10.2 OF THE 2022 CALIFORNIA BUILDING CODE, U.N.O.
- ALL FLOOR SHEATHING, ROOF SHEATHING, AND SHEAR PANELS SHALL BE CONSTRUCTED WITH COMMON NAILS U.N.O.
- FLOOR SHEATHING, ROOF SHEATHING, AND SHEAR PANEL SHALL HAVE NAIL HEADS FLUSH WITH OUTER MEMBRANE OF MATERIAL. NAIL GUNS MUST BE EQUIPPED WITH A FLUSH NAILER WHILE FASTENING STRUCTURAL SHEATHING.
- EDGE NAILING OF STRUCTURAL SHEATHING SHALL BE 3/8" FROM THE EDGE. FIELD NAILING AND BOUNDARY NAILING SHALL BE PLACED WITHIN THE CENTER OF THE MEMBER BELOW THE SHEATHING.
- ALL HARDWARE TO BE INSTALLED PER MANUFACTURER'S RECOMMENDATIONS.
- FASTENERS FOR PRESERVATIVE TREATED AND FIRE-RETARDANT-TREATED WOOD SHALL BE OF HOT DIPPED ZINC-COATED GALVANIZED STEEL, STAINLESS STEEL, SILICON BRONZE OR COPPER. THE COATING WEIGHTS FOR ZINC-COATED FASTENERS SHALL BE IN ACCORDANCE WITH ASTM A 153.

STRUCTURAL STEEL

- ALL FABRICATION AND ERECTION SHALL CONFORM TO THE LATEST EDITION OF THE AISC MANUAL OF STEEL CONSTRUCTION.
- ALL STRUCTURAL STEEL SHALL BE FABRICATED IN THE SHOP OF A LICENSED FABRICATOR AND ALL SHOP DRAWINGS SHALL BE SUBMITTED TO ARMSTRONG ENGINEERING FOR APPROVAL PRIOR TO FABRICATION. FABRICATOR SHALL SUBMIT SHOP DRAWINGS TO THE GENERAL CONTRACTOR AND OWNER FOR REVIEW PRIOR TO FABRICATION. ANY PROPOSED DEVIATION OR CHANGE SHALL BE CLEARLY NOTED ON THE SHOP DRAWINGS. STEEL FABRICATOR SHALL FIELD CHECK ALL DIMENSIONS PRIOR TO ERECTION TO PROVIDE PROPER FIT. ALL FIELD WELDING SHALL BE CONTINUOUSLY INSPECTED BY AN APPROVED WELDING INSPECTOR.
- ALL STEEL EXPOSED TO WEATHER SHALL BE HOT-DIPPED GALVANIZED AFTER FABRICATION.
- ALL FULL PENETRATION GROOVE WELDS SHALL BE ULTRASONICALLY TESTED FOR THE EXTENT REQUIRED PER THE CURRENT EDITION OF THE CALIFORNIA BUILDING CODE.
- ALL STRUCTURAL STEEL SHALL CONFORM TO ASTM A36.
- ANCHOR BOLTS AND UNFINISHED BOLTS SHALL CONFORM TO ASTM A307.
- ALL ROUND PIPE SHALL CONFORM TO ASTM A53 GRADE "B" (TYPE E OR S).
- ALL SQUARE AND RECTANGULAR TUBE SHALL CONFORM TO ASTM A500 OR A501.
- WHERE FINISH IS ATTACHED TO STRUCTURAL STEEL, PROVIDE 1/2" DIA. BOLT HOLES AT 4'-0" O.C. FOR ATTACHMENT OF NAILER. 1/2" DIA. X 3" CPL NELSON STUDS MAY REPLACE BOLTS.

CONCRETE

- ALL CONCRETE SHALL CONFORM TO THE LATEST EDITION OF THE CALIFORNIA BUILDING CODE.
- ALL CONCRETE SHALL ATTAIN A MINIMUM COMPRESSIVE STRENGTH OF 2500 PSI AT 28 DAYS UNLESS NOTED OTHERWISE.
- AGGREGATES SHALL BE NATURAL SAND AND ROCK CONFORMING TO ASTM C33.
- CEMENT SHALL BE PORTLAND CEMENT CONFORMING TO ASTM C150, AS REQUIRED TO SATISFY SITE SOIL CONDITIONS AS DETERMINED BY THE PROJECTS SOIL ENGINEER.
- DRY PACK SHALL BE COMPOSED OF ONE PART PORTLAND CEMENT TO NOT MORE THAN THREE PARTS SAND.
- ALL SLAB-ON-GRADE (NON POST-TENSION) Fc = 2500 psi
ALL CONTINUOUS FOOTINGS AND PADS Fc = 2500 psi
NOTE: WHEN CONCRETE EXPOSED TO SULFATES, STRUCTURAL CONCRETE TO HAVE Fc = 4500psi WITH WATER/CEMENT RATIO = 0.45 WITH TYPE-V CEMENT.
- REFER TO ARCHITECTURAL DRAWINGS FOR REVEALS, ITEMS REQUIRED TO BE CAST INTO THE CONCRETE, CURBS AND SLAB DEPRESSIONS.
- REFER TO ARCHITECTURAL DRAWINGS FOR LOCATIONS OF EXPANSION JOINTS.
- CONCRETE FOR SLAB ON GRADE SHALL HAVE A MAXIMUM OF 4" OF SLUMP PER ASTM C143. 5 SACKS OF CEMENT PER CUBIC YARD OF CONCRETE. CEMENT ASTM C150 TYPE 1 OR 2.
- ANCHOR BOLTS, HOLD DOWN BOLTS, ETC. SHALL BE TIED IN PLACE PRIOR TO POURING CONCRETE.

REINFORCING STEEL

- REINFORCING STEEL SHALL CONFORM TO ASTM#615 GRADE 40 FOR #4 BARS AND SMALLER. ALL REINFORCING STEEL SHALL CONFORM TO ASTM#615 GRADE 60 FOR #5 BARS AND LARGER. WELDED WIRE MESH TO BE ASTM A185, LAP 1-1/2 SPACES (9" MIN).
- ALL BARS SHALL BE DEFORMED AS PER ASTM A305.
- ALL BARS IN CONCRETE SHALL BE LAPPED A MINIMUM OF 40 BAR DIAMETERS (2'-0" MIN.) AT ALL SPLICES UNLESS NOTED OTHERWISE.
- SPLICES OF HORIZONTAL REBAR IN WALLS AND FOOTINGS SHALL BE STAGGERED 4'-0" MINIMUM.
- ALL BARS IN MASONRY SHALL BE LAPPED A MINIMUM OF 40 BAR DIAMETERS (2'-0" MIN.) AT ALL SPLICES UNLESS NOTED OTHERWISE.
- ALL BENDING OF REINFORCING STEEL SHALL CONFORM TO THE LATEST EDITION OF THE CALIFORNIA BUILDING CODE.
- ALL REINFORCING BARS SHALL BE ACCURATELY AND SECURELY PLACED PRIOR TO POURING CONCRETE OR GROUTING MASONRY.
- CONCRETE PROTECTION FOR THE REINFORCEMENT SHALL BE AT LEAST EQUAL TO THE DIAMETER OF THE BARS. COVERAGE SHALL BE AS FOLLOWS:
A. POURED AGAINST EARTH 3"
B. POURED AGAINST FORM BELOW GRADE 2"
C. FORMED SLABS 1"
D. SLABS ON GRADE (FROM TOP OF SLAB) 1"
E. COLUMNS AND BEAMS TO MAIN BARS 2"
F. WALLS EXPOSED TO WEATHER 2"
G. WALLS NOT EXPOSED TO WEATHER 1"

FOUNDATION / SITEWORK

- FOUNDATION DESIGN IS BASED ON THE CODE MINIMUM WITH NO SOIL REPORT PROVIDED.
- THE ALLOWABLE SOIL BEARING VALUE IS 1000 PSF FOR CONTINUOUS FOOTINGS.
- PROVIDE NON-EXPANSIVE SOIL FOR ALL FILL AS REQUIRED TO LEVEL PAD.
- PROVIDE VAPOR BARRIER UNDER SLAB AS REQUIRED PER SOIL REPORT.
- THERE SHALL BE NO UTILITY TRENCH NEAR THE BUILDING FOUNDATION WHICH EXTEND DEEPER THAN A 45 DEGREE LINE PROJECTED DOWN AND AWAY FROM THE BOTTOM OUTSIDE CORNER OF ANY FOOTING.
- SURFACE WATER SHALL DRAIN AWAY FROM THE BUILDING PER ARCHITECTURAL PLANS.
- PLACE 20'-0" REBAR IN FOUNDATION AT SERVICE LOCATIONS. STUB UP REBAR ABOVE THE FLOOR BY ELECTRIC SERVICE METERS.


MASONRY

- ALL MASONRY WORK SHALL CONFORM TO THE LATEST EDITION OF THE CALIFORNIA BUILDING CODE.
- CONCRETE MASONRY UNITS SHALL CONFORM TO ASTM C90-86, GRADE N. ALL CMU SHALL BE LIGHT-WEIGHT WITH MAXIMUM LINEAR SHRINKAGE OF 0.06%. Fm = 1500 PSI GROUTED REINFORCED CELLS.
- ALL VERTICAL REINFORCING IN MASONRY WALLS NOT RETAINING EARTH SHALL BE LOCATED IN THE CENTER OF THE WALL UNLESS NOTED OTHERWISE.
- ALL CELLS WITH STEEL ARE TO BE SOLID GROUTED. RETAINING WALLS ARE TO BE SOLID GROUTED.
- MORTAR MIX SHALL BE COMPOSED OF ONE PART PORTLAND CEMENT AND THREE PARTS SAND AND NOT LESS THAN 1/4 PART NOR MORE THAN 1/2 PART LINE PUTTY FOR TYPE 'S' MORTAR. MINIMUM COMPRESSIVE STRENGTH TO BE Fc = 2000 PSI
- PROVIDE CLEANDOUT OPENINGS AT BOTTOM OF ALL VERTICALLY GROUTED CELLS IF GROUT LIFT EXCEEDS 4'-0".
- GROUT MIX SHALL BE COMPOSED OF ONE PART PORTLAND CEMENT TO 2.1 TO 3.0 MAX PARTS SAND AND NOT LESS THAN TWO PARTS PEA GRAVEL.
- REINFORCING SHALL BE SECURELY HELD AND BRACED IN PLACE TO PREVENT MOVEMENT WHILE PLACING MASONRY UNITS AND GROUTING.
- MASONRY TO HAVE SPECIAL INSPECTION WHEN SPECIFIED PER SECTION 1702 OF THE CALIFORNIA BUILDING CODE.

GLUELAMS / MANUFACTURED WOOD PRODUCTS

- ALL FABRICATION AND WORKMANSHIP SHALL CONFORM TO THE CURRENT EDITION OF THE STANDARD SPECIFICATIONS FOR STRUCTURAL LAMINATED DOUGLAS FIR LUMBER BY THE WEST COAST LUMBERMAN'S ASSOCIATION AND THE CURRENT EDITION OF TIMBER CONSTRUCTION.
- ALL GLUE LAMINATED MEMBERS SHALL BE DOUGLAS FIR, COMBINATION 24-F PER ATC.
- IND. APP. GRADE: Fb = 2400 PSI; Fv = 165 PSI; E = 1.8x10⁶ PSI
- INDUSTRIAL APPEARANCE GRADE SHALL BE USED. MOISTURE CONTENT SHALL BE BETWEEN 7 - 14%
- A CERTIFICATE OF INSPECTION FOR EACH GLUE LAMINATED MEMBER FROM AN APPROVED TESTING AGENCY SHALL BE SUBMITTED TO AND APPROVED BY THE LOCAL BUILDING DEPARTMENT AND BY THE ENGINEER PRIOR TO ERECTION. ALL GLUE LAMINATED MEMBERS SHALL BE PROPERLY IDENTIFIED TO THE SATISFACTION OF THE BUILDING DEPARTMENT.
- ALL GLUE LAMINATED MEMBERS WILL HAVE A STANDARD CAMBER BASED ON A RADIUS = 1600' UNLESS NOTED OTHERWISE.
- PARALLAM PSL 2.0E BY TRUSS JOIST MACMILLAN PER NER 292 Fb = 2900 PSI; Fv = 290 PSI; E = 2.0
- TRUSS JOIST MACMILLAN PRODUCTS PER NER 119, NER 126, NER 292, NER 481.
- REFER TO MANUFACTURER'S REQUIREMENTS FOR ALLOWABLE DRILLING OF HOLES THROUGH TJJ WEB.

FRAMING LEGEND:

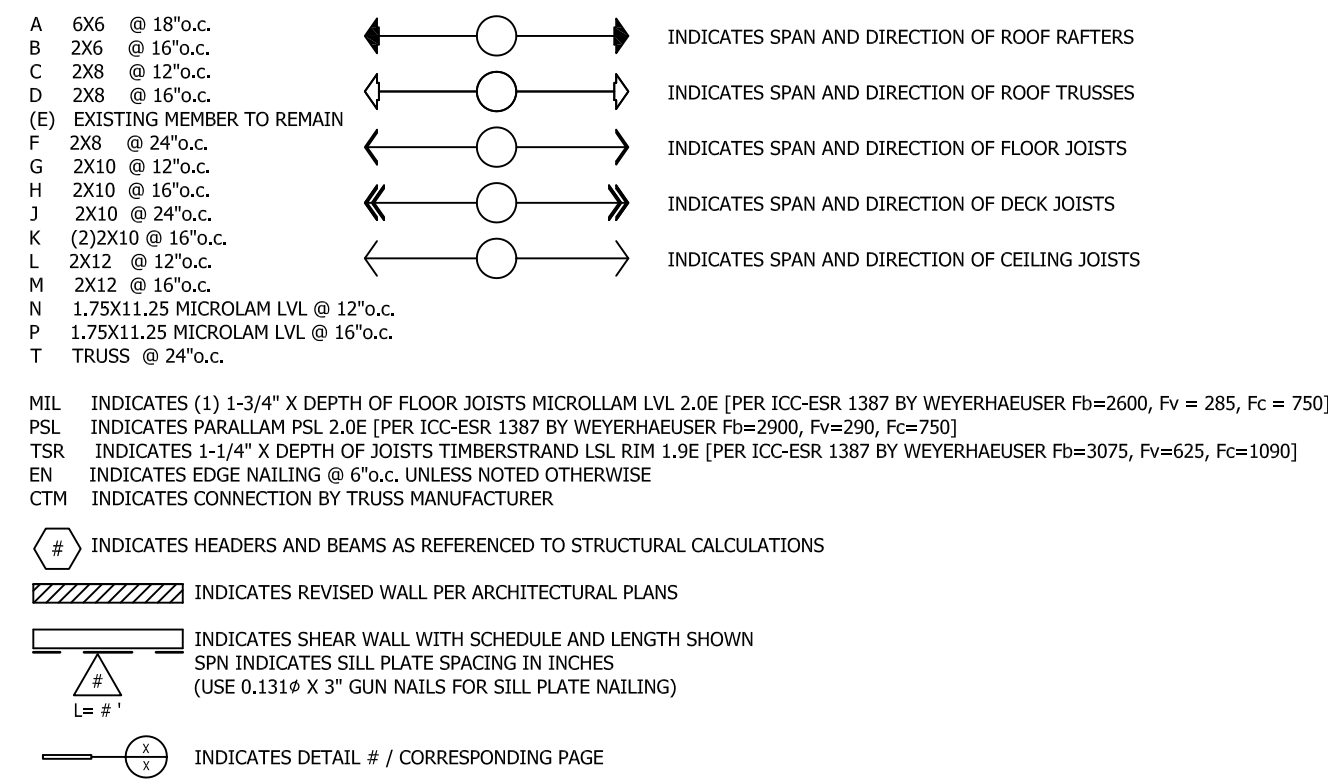

FRAMING NOTES LEGEND	FOUNDATION NOTES LEGEND
SPN16 : 0.131 x 3" SILL PLATE NAILING @ 16"o.c.	AB64 : 5/8" DIAMETER X 10" LONG ANCHOR BOLTS @ 64" O.C.
SPN12 : 0.131 x 3" SILL PLATE NAILING @ 12"o.c.	AB56 : 5/8" DIAMETER X 10" LONG ANCHOR BOLTS @ 56" O.C.
SPN10 : 0.131 x 3" SILL PLATE NAILING @ 10"o.c.	AB48 : 5/8" DIAMETER X 10" LONG ANCHOR BOLTS @ 48" O.C.
SPN8 : 0.131 x 3" SILL PLATE NAILING @ 8"o.c.	AB40 : 5/8" DIAMETER X 10" LONG ANCHOR BOLTS @ 40" O.C.
SPN6 : 0.131 x 3" SILL PLATE NAILING @ 6"o.c.	AB32 : 5/8" DIAMETER X 10" LONG ANCHOR BOLTS @ 32" O.C.
SPN4 : 0.131 x 3" SILL PLATE NAILING @ 4"o.c.	AB24 : 5/8" DIAMETER X 10" LONG ANCHOR BOLTS @ 24" O.C.
SPN3 : 0.131 x 3" SILL PLATE NAILING @ 3"o.c.	AB16 : 5/8" DIAMETER X 10" LONG ANCHOR BOLTS @ 16" O.C.
SPN2 : 0.131 x 3" SILL PLATE NAILING @ 2"o.c.	AB8 : 5/8" DIAMETER X 10" LONG ANCHOR BOLTS @ 8" O.C.
SC33 : 1.74" x 4-1/2" S05 SCREWS IN PLATE @ 3"o.c.	XXAB : NUMBER OF 5/8" DIAMETER X 10" LONG ANCHOR BOLTS

NOTES:

- WHERE DOUBLE SILO PLATES ARE USED PROVIDE PROGRESSIVE SILL PLATE NAILING AT SPACING INDICATED INTO EACH PLATE.
- SILL PLATE NAILING IS BASED ON THE USE OF 3/4" THICK PLYWOOD FLOOR SHEATHING. THICKER SHEATHING REQUIRES THE USE OF LONGER NAILS WHICH ARE INCREASED IN LENGTH WITH THE INCREMENTAL INCREASE IN SHEATHING THICKNESS. NOTIFY ARMSTRONG ENGINEERING IF USE OF FLOOR SHEATHING IS DESIRED TO BE GREATER THAN 3/4" THICK.
- 4X POSTS MINIMUM TO BE PROVIDED AT ALL HOLD DOWN POSTS UNLESS OTHERWISE NOTED ON PLANS.
- 1-1/2" x DEPTH OF JOISTS RIM TO BE PROVIDED AT ALL EXTERIOR WALLS (TIMBERSTRAND RIM @ TJJ FLOOR FRAMING AND FULL DEPTH 2X RIM @ CONVENTIONAL FLOOR FRAMING) UNLESS OTHERWISE NOTED.

LATERAL SHEAR NOTES:

VALUES BASED ON AWC SDPVWS TABLE 4.3A (DOUGLAS FIR-LARCH MEMBERS SPACED @ 16"o.c.)
ALL WOOD STRUCTURAL PANELS TO BE PER DOC PS1 OR DOC PS2 OR ANSI/APA PRP210

VERTICAL SHEARWALL SCHEDULE:

- 1/2" STRUCTURAL 1 PANEL WITH 8d COMMON NAILS @ 6"o.c. AT EDGES AND 12" o.c. AT FIELD.....280 pcf
- 1/2" STRUCTURAL 1 PANEL WITH 8d COMMON NAILS @ 4"o.c. AT EDGES AND 12" o.c. AT FIELD.....430 pcf
- 1/2" STRUCTURAL 1 PANEL WITH 8d COMMON NAILS @ 3"o.c. AT EDGES AND 12" o.c. AT FIELD.....550 pcf
- 1/2" STRUCTURAL 1 PANEL WITH 8d COMMON NAILS @ 2"o.c. AT EDGES AND 12" o.c. AT FIELD.....730 pcf
- 1/2" or 1/4" STRUCTURAL 1 PANEL WITH 10d COMMON NAILS @ 2"o.c. AT EDGES AND 12" o.c. AT FIELD.....870 pcf
- EXISTING SHEAR WALL OR BRACE WALL TO REMAIN

NOTES:

- 8d COMMON NAILS TO BE 2-1/2" x 0.131" DIA. @ SHEAR WALL TYPES 10-13.
10d COMMON NAILS TO BE 2-1/2" x 0.148" DIA. @ SHEAR WALL TYPE 14.
NAILS SHALL BE LOCATED AT LEAST 3/8" FROM THE PANEL EDGES.
- WOOD STRUCTURAL PANEL INCLUDING OSB SHALL BE MATERIAL APPROVED BY APA, PFS/TECO OR PITTSBURGH TESTING LABORATORIES AND CONFORM TO THE REQUIREMENTS OF ITS TYPE IN DOC PS1 OR PS2. THESE VALUES ARE FOR DOUG-FIR LARCH OR SOUTHERN PINE. OTHER SPECIES MAY DIFFER IN SHEAR CAPACITIES.
- ALL TOP PLATE NAILING SHALL BE INTO "UPPER" TOP PLATE ONLY. PROVIDE 2X BLOCKING AT HORIZONTAL WOOD STRUCTURAL PANEL JOINTS. 3X BLOCKING WHEN NAILING IS @ 3"o.c. OR LESS.
- WHERE PANELS ARE APPLIED TO BOTH FACES OF WALL AND NAIL SPACING IS LESS THAN 6"o.c., PANEL JOINTS SHALL BE OFFSET TO FALL ON DIFFERENT FRAMING MEMBERS OR FRAMING SHALL BE 3X OR WIDER AND NAILS STAGGERED ON EACH SIDE. PROVIDE 3X FOUNDATION SILL AT ALL DOUBLE SIDED SHEAR WALLS.
- WHERE PANELS ARE SPACED @ 3"o.c. OR LESS, THEY SHALL BE STAGGERED AND 3X OR WIDER FRAMING MEMBERS SHALL BE USED AT ADJOINING PANEL EDGES INCLUDING HORIZONTAL BLOCKS.
- PROVIDE 3"x3"x0.229" THICK STEEL PLATE WASHER ON EACH ANCHOR BOLT.
- SILL PLATE NAILING(SPN) ON PLANS TO BE 3" x 0.131" DIAMETER. SPN SHALL BE INSTALLED INTO CENTER OF RIM, BEAM, OR BLOCKING BELOW SHEAR WALL.
- USE 3X MUDSILL PLATE ON SHEAR WALLS 12, 13, & 14 WHERE THEY ARE RESTING ON CONCRETE FOUNDATION. DO NOT USE 3X BOTTOM PLATE WHERE BOTTOM PLATE IS ON PLYWOOD SUBFLOOR UNLESS SPECIFICALLY DETAILED ON PLANS.

HORIZONTAL ROOF AND FLOOR SCHEDULE:

ROOF:
JOIST SPACING EQUAL TO OR LESS THAN 24"o.c. : 1/2" WOOD STRUCTURAL PANEL PTJ 32/16, WITH 8d COMMON NAILS @ 6"o.c. (2'-1/2" x 0.131" DIAMETER) AT EDGES AND BOUNDARIES, 12"o.c. AT FIELD.

FLOOR:

JOIST SPACING EQUAL TO OR LESS THAN 16"o.c. : 3/8" WOOD STRUCTURAL PANEL T&G SHEATHING PTJ 32/16, WITH 10d NAILS @ 6"o.c. (2-3/8" x 0.148" DIAMETER) AT EDGES AND BOUNDARIES, 12"o.c. AT FIELD.

JOIST SPACING EQUAL TO OR LESS THAN 20"o.c. : 3/8" WOOD STRUCTURAL PANEL T&G SHEATHING PTJ 40/20, WITH 10d NAILS @ 6"o.c. (2-3/8" x 0.148" DIAMETER) AT EDGES AND BOUNDARIES, 12"o.c. AT FIELD.

JOIST SPACING EQUAL TO OR LESS THAN 24"o.c. : 3/8" WOOD STRUCTURAL PANEL T&G SHEATHING PTJ 48/24, WITH 10d NAILS @ 6"o.c. (2-3/8" x 0.148" DIAMETER) AT EDGES AND BOUNDARIES, 12"o.c. AT FIELD.

NOTES:

- ALL ROOF AND FLOOR SHEATHING TO BE EXPOSURE 1 OR EXTERIOR.
- FOR FLOOR SHEATHING, WOOD STRUCTURAL PANEL SHALL BE UNDERLAYMENT GRADE. ALL FLOOR SHEATHING SHALL BE GLUED WITH SUBFLOOR ADHESIVE AND NAILED TO FRAMING.
- IN LIEU OF 10d COMMON NAILS AT FLOOR SHEATHING #8 & 2-1/2" LONG SCREWS MAY BE USED.
- FOR ALL FLOOR SHEATHING, PANEL EDGES SHALL HAVE APPROVED T&G JOINTS OR SHALL BE SUPPORTED WITH BLOCKING. NOT REQUIRED WHEN LIGHTWEIGHT CONCRETE IS PLACED OVER SUBFLOOR.

STRUCTURAL OBSERVATION

- NOT REQUIRED FOR THIS PROJECT

SIMPSON HARDWARE TYPE	ICC-ESR REPORT NUMBER
A35 AND LTP4 CLIPS	ESR-3096
ST STRAPS	ESR-3096
LUS HANGERS	ESR-3096
LS STRAPS	ER-112
MST STRAPS	ESR-2105
ECCQ CAPS	ESR-2604
IUS HANGERS	ESR-2552

DESIGN LOADS:

ROOF LOAD:
LL = 20 psf DL = 21 psf
FLOOR LOAD:
LL = 40 psf DL = 15 psf
DECK LOAD:
LL = 60 psf DL = 15 psf
EXTERIOR WALL LOAD:
DL = 16 psf
INTERIOR WALL LOAD:
DL = 7 psf

ENGINEERING:

- MAPPED SPECTRAL RESPONSE ACCELERATIONS
Ss = 1.471
S1 = 0.533
- SPECTRAL RESPONSE COEFFICIENTS
Sds = 1.176
Sd1 = 0.632
- SEISMIC IMPORTANCE FACTOR = 1 SEISMIC OCCUPANCY TYPE = R
- SITE CLASS = D
- SEISMIC DESIGN CATEGORY = D
- BASIC SEISMIC-FORCE RESISTING SYSTEM = LIGHT FRAME WALLS
- DESIGN BASE SHEAR = 0.1992 x W
- R = 6.5
- RISK CATEGORY = II
- ANALYSIS METHOD = PER ASCE7-16 12.14
FLOOD LOADS DO NOT APPLY
- WIND LOAD: Vult = 100mph EXPOSURE:C I = 1.0
- INTERNAL PRESSURE COEFFICIENT(GCpi) = ±0.18
- COMPONENTS AND CLADDING PRESSURE = +2.8psf -6.6psf
- ASSUMED SOIL BEARING PRESSURE = 1000 PSF


SPECIAL INSPECTIONS:

*PERIODIC SPECIAL INSPECTION IS REQUIRED FOR EPOXY INSTALLATIONS REQUIRED FOR PROJECT PER ICC-ESR 2508.


*CONTINUOUS SPECIAL INSPECTION IS REQUIRED FOR ANY FIELD WELDING THAT IS NOT PERFORMED IN A CERTIFIED WELDING FACILITY.

THESE PLANS ARE NOT TO BE USED FOR CONSTRUCTION UNLESS THEY HAVE BEEN STAMPED AS APPROVED BY THE BUILDING DEPARTMENT AND THERE IS A WET SIGNATURE ACROSS ENGINEERS STAMP. THESE PLANS ARE NOT TO BE REPRODUCED WITHOUT PERMISSION BY ARMSTRONG ENGINEERING & DRAFTING INC.

STRUCTURAL GENERAL NOTES

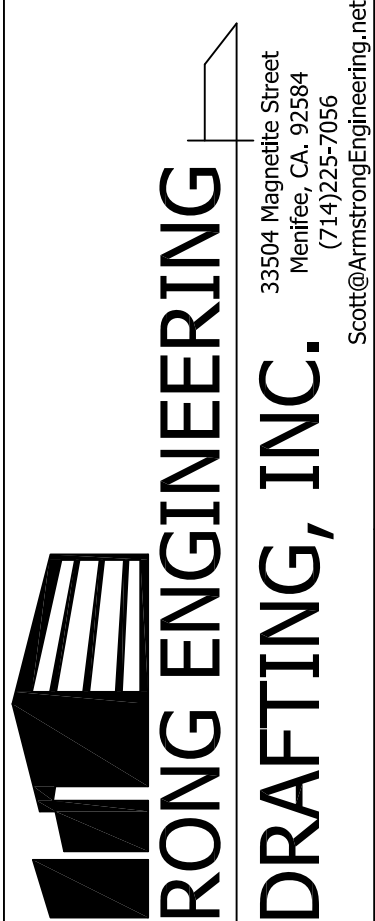

CIRKS RESIDENCE
3542 VENTURE DRIVE
HUNTINGTON BEACH, CA. 92649

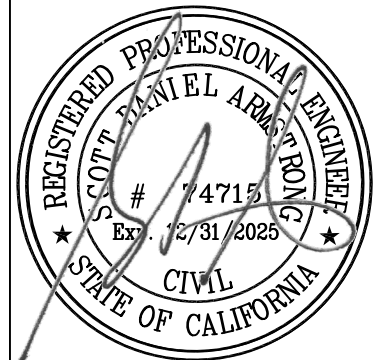


PLOT/SIGN DATE:
03/11/2024
SCALE:
N.T.S.
JOB #:
2024--002
REVISION:

SHEET #:


SGN

-


1. EXISTING STUDS TO REMAIN.
2. EXISTING CONCRETE SLAB AND FOOTING TO REMAIN.
3. 5/8" DIAMETER ALL THREAD WITH 8" EMBEDMENT INTO EXISTING FOOTING WITH SIMPSON SET-XP EPOXY PER ESR-2508. SPACE ANCHORS AT 16" O.C. WITH 3" SQUARE X 0.229" THICK WASHER AT EACH ANCHOR.

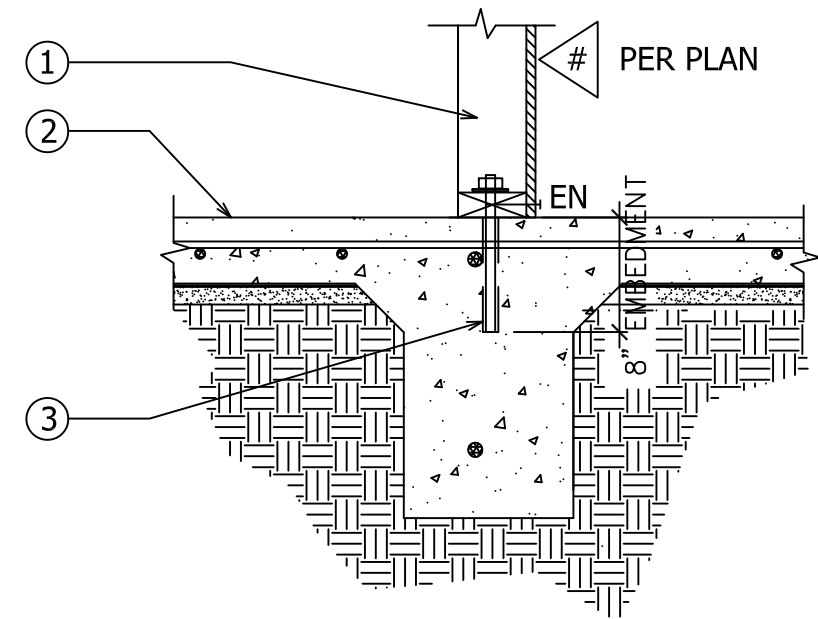

1. PLYWOOD SHEAR PANEL PER PLAN OVER 2X STUDS @ 16" O.C.
2. PROVIDE 2X4 PRESSURE TREATED SILL WITH 5/8" X 10" LONG ANCHOR BOLTS SPACED PER PLAN WITH 3" SQUARE X 0.229" THICK BEARING PLATE WASHER AT EACH ANCHOR. INSTALL CUT WASHER ABOVE IF USING SLOTTED PLATE WASHERS.
3. 4" THICK CONCRETE SLAB WITH #3 @ 16" O.C. EACH WAY AT MID HEIGHT. INSTALL 2" OF SAND OR 1" OF POLYQUICK OVER CONCRETE. PROVIDE 2" OF SAND OVER A 4" THICK BASE OF 2" OR LARGER CLEAN AGGREGATE. SEND SLAB REINFORCING BARS INTO FOOTING OR PROVIDE 28"x28" #4 DOWELS AT 12" O.C. BENT INTO FOOTING AT DUAL POUR.
4. INSTALL 12" WIDE X 24" DEEP CONCRETE FOOTING WITH (2) #5 BARS AT 3" FROM TOP AND BOTTOM.

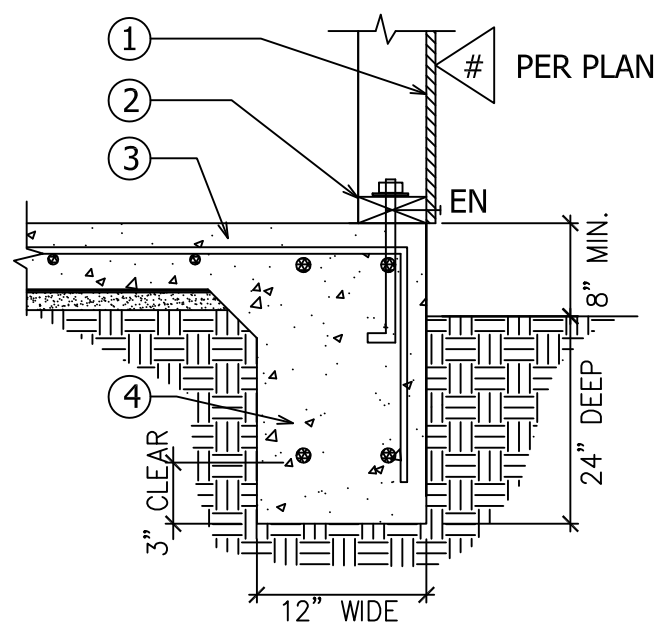


1. NEW 4" THICK CONCRETE SLAB WITH #3 BARS @ 18" O.C. EACH WAY AT MIDHEIGHT OVER 2" SAND BASE OVER 15ml, VISQUEEN MOISTURE BARRIER OVER 2" SAND OVER 4" THICK BASE OF ½ OR LARGER CLEAN AGGREGATE. BEND SLAB REINFORCEMENT BARS INTO FOOTING OR PROVIDE 28"x28" #4 DOWELS AT 12" O.C. BENT INTO FOOTING AT DUAL POUR.
2. NEW 12" WIDE X 24" DEEP CONCRETE FOOTING WITH (2)#5 BARS AT 3" FROM TOP AND BOTTOM.

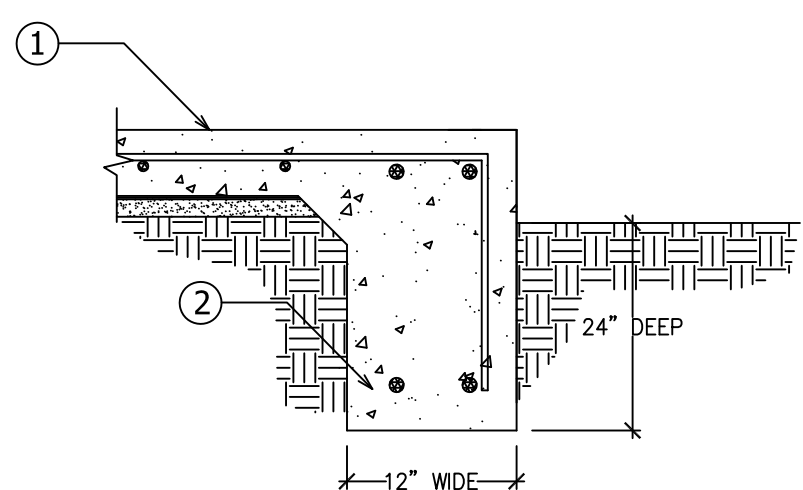

102	FOOTING DETAIL
-----	----------------

- NAILS SHALL BE DRIVEN FLUSH TO SHEATHING AND NOT OVERDRIVEN. ALL DIAPHRAGM AND SHEAR WALL NAILING SHALL UTILIZE "COMMON NAILS WITH TREATED WOOD HEADS UNLESS OTHERWISE APPROVED."
- FASTENERS FOR PRESERVATIVE-TREATED AND FIRE-RETARDANT-TREATED WOOD SHALL BE OF HOT DIPPED ZINC COATED GALVANIZED STEEL, STAINLESS STEEL, SILICONE BRONZE, OR COPPER. THE COATING WEIGHTS FOR ZINC-COATED FASTENERS SHALL BE IN ACCORDANCE WITH ASTM A 153. FASTENERS FOR WOOD FOUNDATIONS SHALL BE AS REQUIRED IN APRA TECHNICAL REPORT #7.
- THE HOLE IN THE PLATE WASHER IS PERMITTED TO BE DIAGONALLY SLOTTED WITH A WIDTH UP TO 1/3" OVER THE HOLE OF THE BOLT DIAMETER AND A SLOT LENGTH NOT TO EXCEED 1.75 TIMES THE STANDARD CUT WASHER IS PLACED BETWEEN THE PLATE WASHER AND THE NUT.
- HOLDOWN CONNECTOR BOLTS INTO WOOD FRAMING REQUIRE APPROVED PLATE WASHERS; AND HOLDOWNS SHALL BE FINGER TIGHT AND 1/2" WRENCH TURN JUST PRIOR TO COVERING THE WALL FRAMING. CONNECTOR BOLTS INTO WOOD FRAMING REQUIRE STEEL PLATE WASHERS ON THE POST ON THE OPPOSITE SIDE OF THE ANCHORAGE DEVICE. PLATE SIZE SHALL BE A MINIMUM OF 6.25" X 3" X 3/16".
- ROOF DIAPHRAGM NAILING SHALL BE INSPECTED BEFORE COVERING. FACE GRAIN OF PLYWOOD SHALL BE PERPENDICULAR TO SUPPORTS. FLOOR SHEATHING SHALL HAVE TONGUE AND GROOVE OR BLOCKED PANEL DESIGN. PLYWOOD SPANS SHALL CONFORM WITH TABLE 2304.7.
- ALL BOLT HOLES SHALL BE DRILLED 1/32" TO 1/16" OVER SIZED MAXIMUM.
- SHEAR WALL ANCHOR BOLTS AND HOLD-DOWN HARDWARE MUST BE SECURED IN PLACE PRIOR TO FOUNDATION POUR.

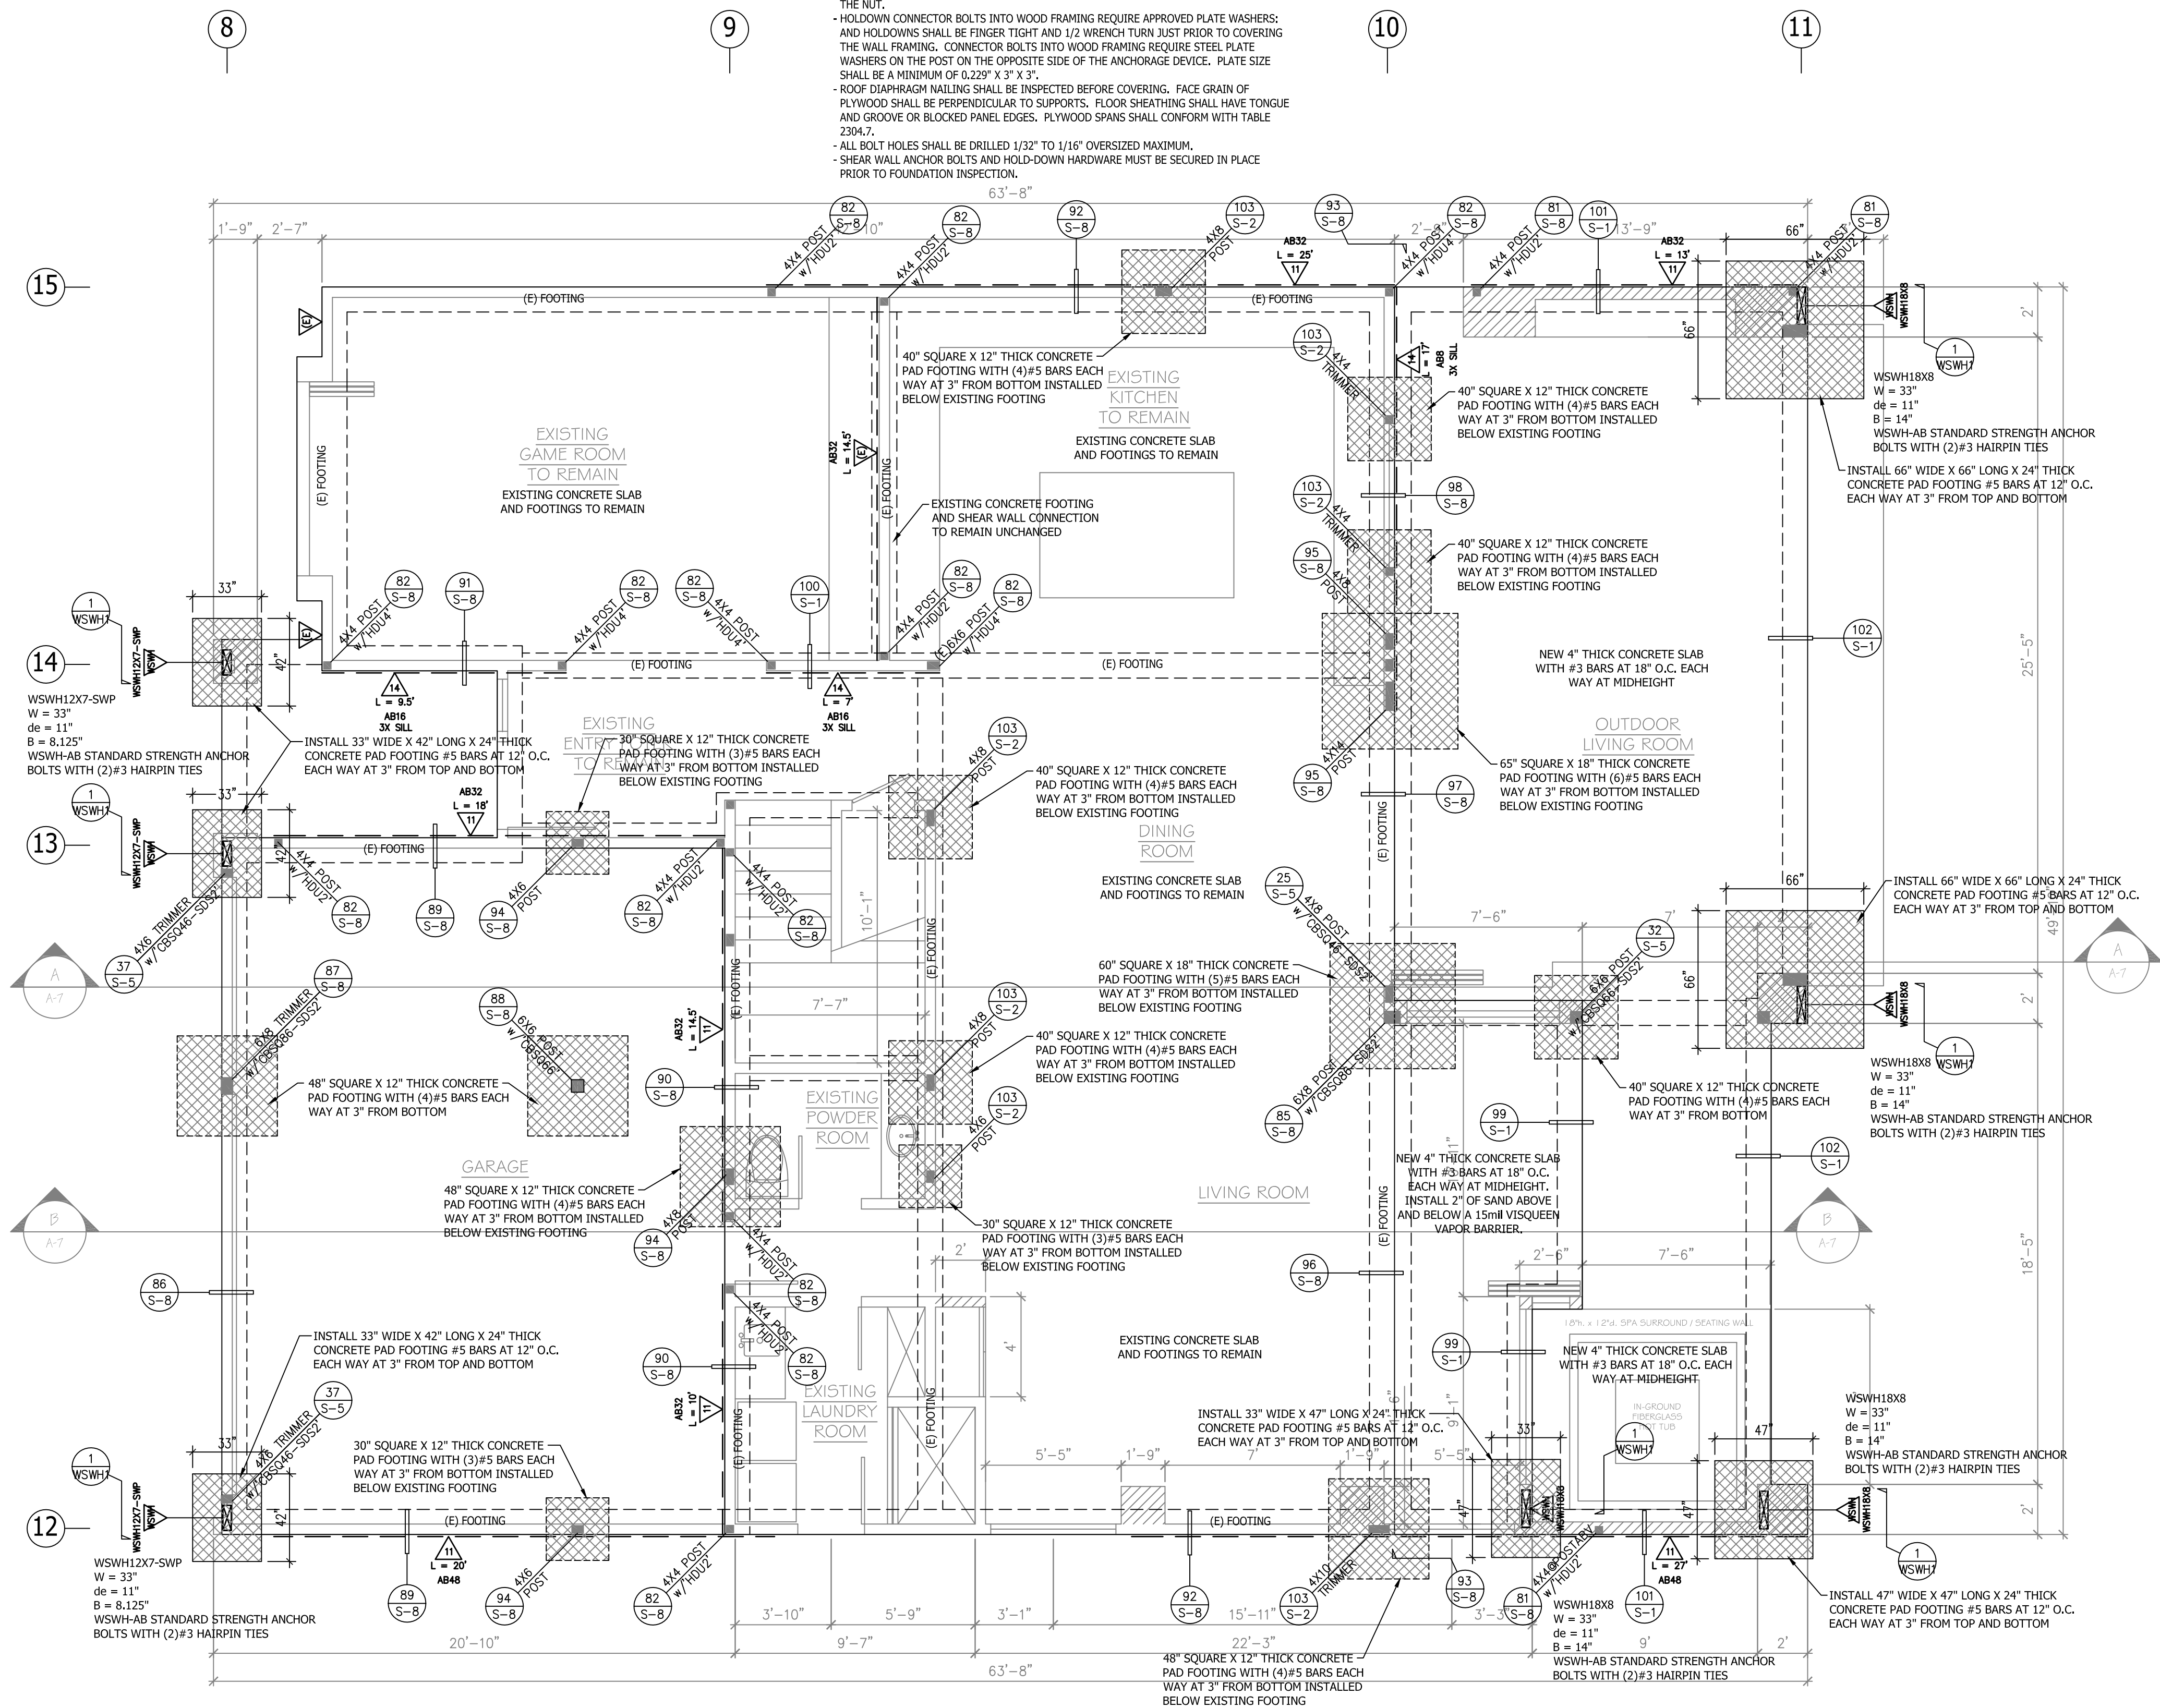

SEE SHEET SGN FOR STRUCTURAL NOTES AND LEGENDS NOT SHOWN HERE

FOUNDATION PLAN

no.	REVISION	DATE



CIRKS RESIDENCE
3542 VENTURE DRIVE
HUNTINGTON BEACH, CA. 92649



PLOT/SIGN DATE:
03/11/2024

SCALE: $1/4" = 1'-0"$

JOB #: 2024-002


REVISION: #

SHEET #:

S-1

THESE PLANS ARE NOT TO BE USED FOR CONSTRUCTION UNLESS THEY HAVE BEEN STAMPED AS APPROVED BY THE BUILDING DEPARTMENT AND THERE IS A WET SIGNATURE ACROSS ENGINEERS STAMP. THESE PLANS ARE NOT TO BE REPRODUCED WITHOUT PERMISSION BY ARMSTRONG ENGINEERING & DRAFTING INC.


1. NEW POST PER PLAN WITH EDGE NAILING FROM SHEAR PANEL WHERE SHEAR PANEL OCCURS.
2. EXISTING PRESSURE TREATED SILL TO REMAIN.
3. EXISTING SLAB AND FOOTING TO REMAIN.
4. NEW SQUARE PAD FOOTING PER PLAN BELOW EXISTING FOOTING.

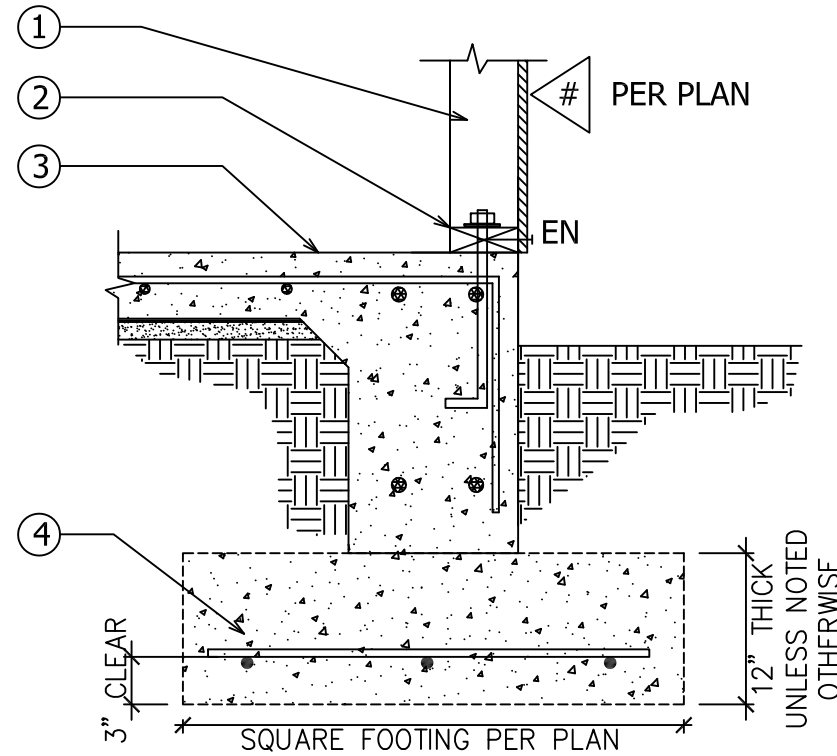

103

FOUNDATION CONNECTION


1. CONTINUOUS RIDGE BEAM PER PLAN.
2. HIP BEAM PER PLAN.
3. INSTALL SIMPSON 1HRC44 HANGER AT 4X HIP.

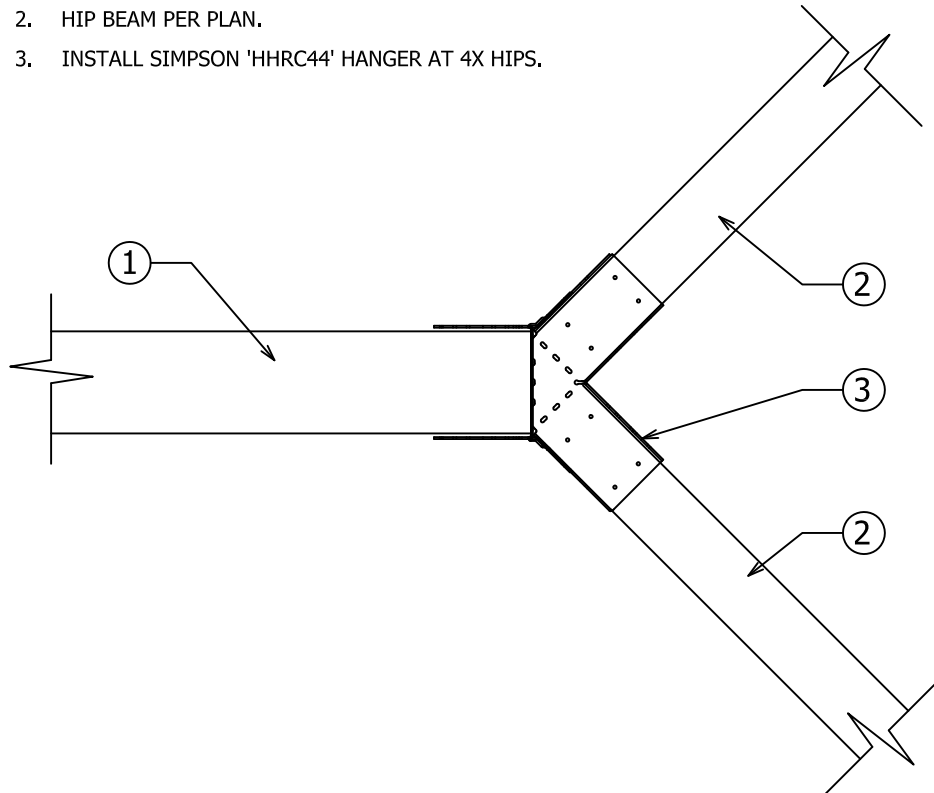

104

ROOF CONNECTION DETAIL


1. EXISTING FLOOR SHEATHING AND CANTILEVERED FLOOR JOISTS TO REMAIN.
2. FULL DEPTH BLOCKING BETWEEN JOIST OVER WALL WITH EDGE NAILING FROM FLOOR SHEATHING.
3. PROVIDE 'A35' CLIPS OR 'LTP4' CLIPS FROM BLOCKING TO TOP PLATE SPACED AT 8" O.C.
4. SHEAR PANEL PER PLAN WHERE OCCURS.
5. BEAM PER PLAN WITH 'HTS30' EACH SIDE TO CRIPPLE BELOW.

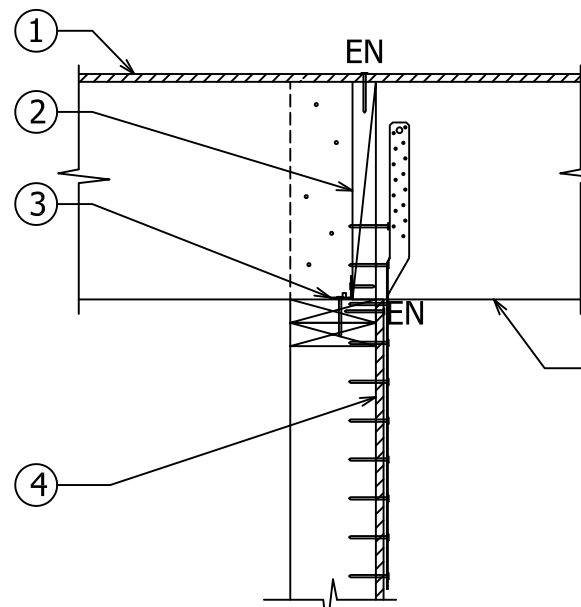

105

BEAM CONNECTION


1. BEAM PER PLAN, RIP TOP OF JOISTS AND BEAM 1/4" PER 12" FOR DRAINAGE.
2. INSTALL 'HTS16' EACH SIDE OF JOIST TO NAILER BELOW. ATTACH NAILER TO WEB OF BEAM WITH (2) 3/8" NELSON STUDS WELDED TO WEB OF BEAM.
3. INSTALL 2X12 NAILER ON TOP OF STEEL BEAM ATTACHED WITH 3/8" NELSON STUDS WELDED AT 24" O.C.
4. CONTINUOUS STEEL DROP BEAM PER PLAN.
5. INSTALL 3/4" WEB STIFFENERS EACH SIDE OF WEB AT 48" O.C. WELDED TO FLANGE AND WEB WITH 1/4" FILLET ALL AROUND.
6. FULL DEPTH BLOCKING BETWEEN JOIST OVER NAILER WITH EDGE NAILING FROM DECK SHEATHING. PROVIDE 'A35' CLIPS OR 'LTP4' CLIPS FROM BLOCKING TO NAILER AT 24" O.C.

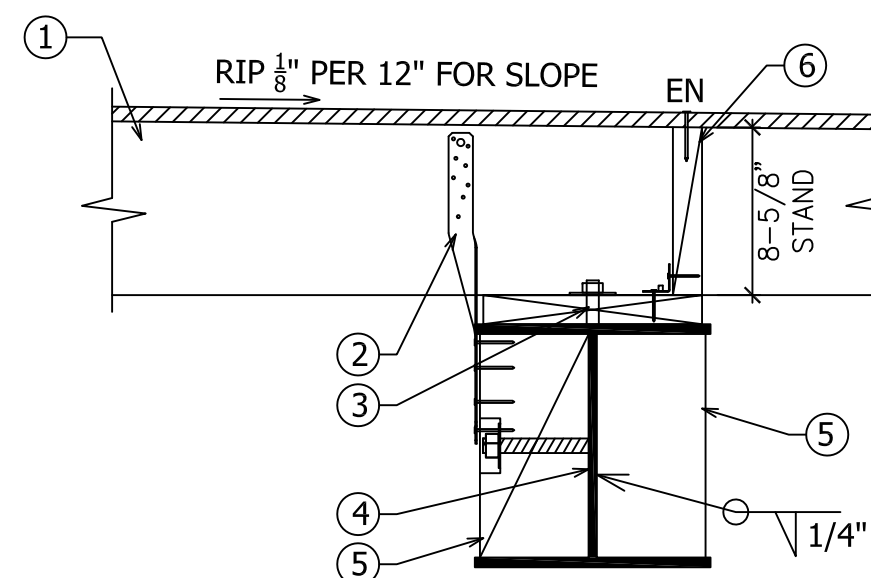

106

BEAM CONNECTION DETAIL

NOTE:
- NAILS SHALL BE DRIVEN FLUSH TO SHEATHING AND NOT OVERDRIVEN. ALL DIAPHRAGM AND SHEAR WALL NAILING SHALL UTILIZE 'COMMON' NAILS WITH FULL HEADS UNLESS OTHERWISE APPROVED.
- FASTENERS FOR PRESERVATIVE-TREATED AND FIRE-RETARDANT-TREATED WOOD SHALL BE OF HOT DIPPED ZINC COATED GALVANIZED STEEL, STAINLESS STEEL, SILICONE BRONZE, OR COPPER. THE COATING WEIGHTS FOR ZINC-COATED FASTENERS SHALL BE IN ACCORDANCE WITH ASTM A 153. FASTENINGS FOR WOOD FOUNDATIONS SHALL BE AS REQUIRED IN AF&PA TECHNICAL REPORT #7.
- THE HOLE IN THE PLATE WASHER IS PERMITTED TO BE DIAGONALLY SLOTTED WITH A WIDTH OF UP TO 3/16" LARGER THAN THE BOLT DIAMETER AND A SLOT LENGTH NOT TO EXCEED 1.25", PROVIDED A STANDARD CUT WASHER IS PLACED BETWEEN THE PLATE WASHER AND THE NUT.
- HOLDOWN CONNECTOR BOLTS INTO WOOD FRAMING REQUIRE APPROVED PLATE WASHERS; AND HOLDOWNS SHALL BE FINGER TIGHT AND 1/2 WRENCH TURN JUST PRIOR TO COVERING THE WALL FRAMING. CONNECTOR BOLTS INTO WOOD FRAMING REQUIRE STEEL PLATE WASHERS ON THE POST ON THE OPPOSITE SIDE OF THE ANCHORAGE DEVICE. PLATE SIZE SHALL BE A MINIMUM OF 0.229" X 3" X 3".
- ROOF DIAPHRAGM NAILING SHALL BE INSPECTED BEFORE COVERING. FACE GRAIN OF PLYWOOD SHALL BE PERPENDICULAR TO SUPPORTS. FLOOR SHEATHING SHALL HAVE TONGUE AND GROOVE OR BLOCKED PANEL EDGES. PLYWOOD SPANS SHALL CONFORM WITH TABLE 2304.7.
- ALL BOLT HOLES SHALL BE DRILLED 1/32" TO 1/16" OVERSIZED MAXIMUM.
- SHEAR WALL ANCHOR BOLTS AND HOLD-DOWN HARDWARE MUST BE SECURED IN PLACE PRIOR TO FOUNDATION INSPECTION.

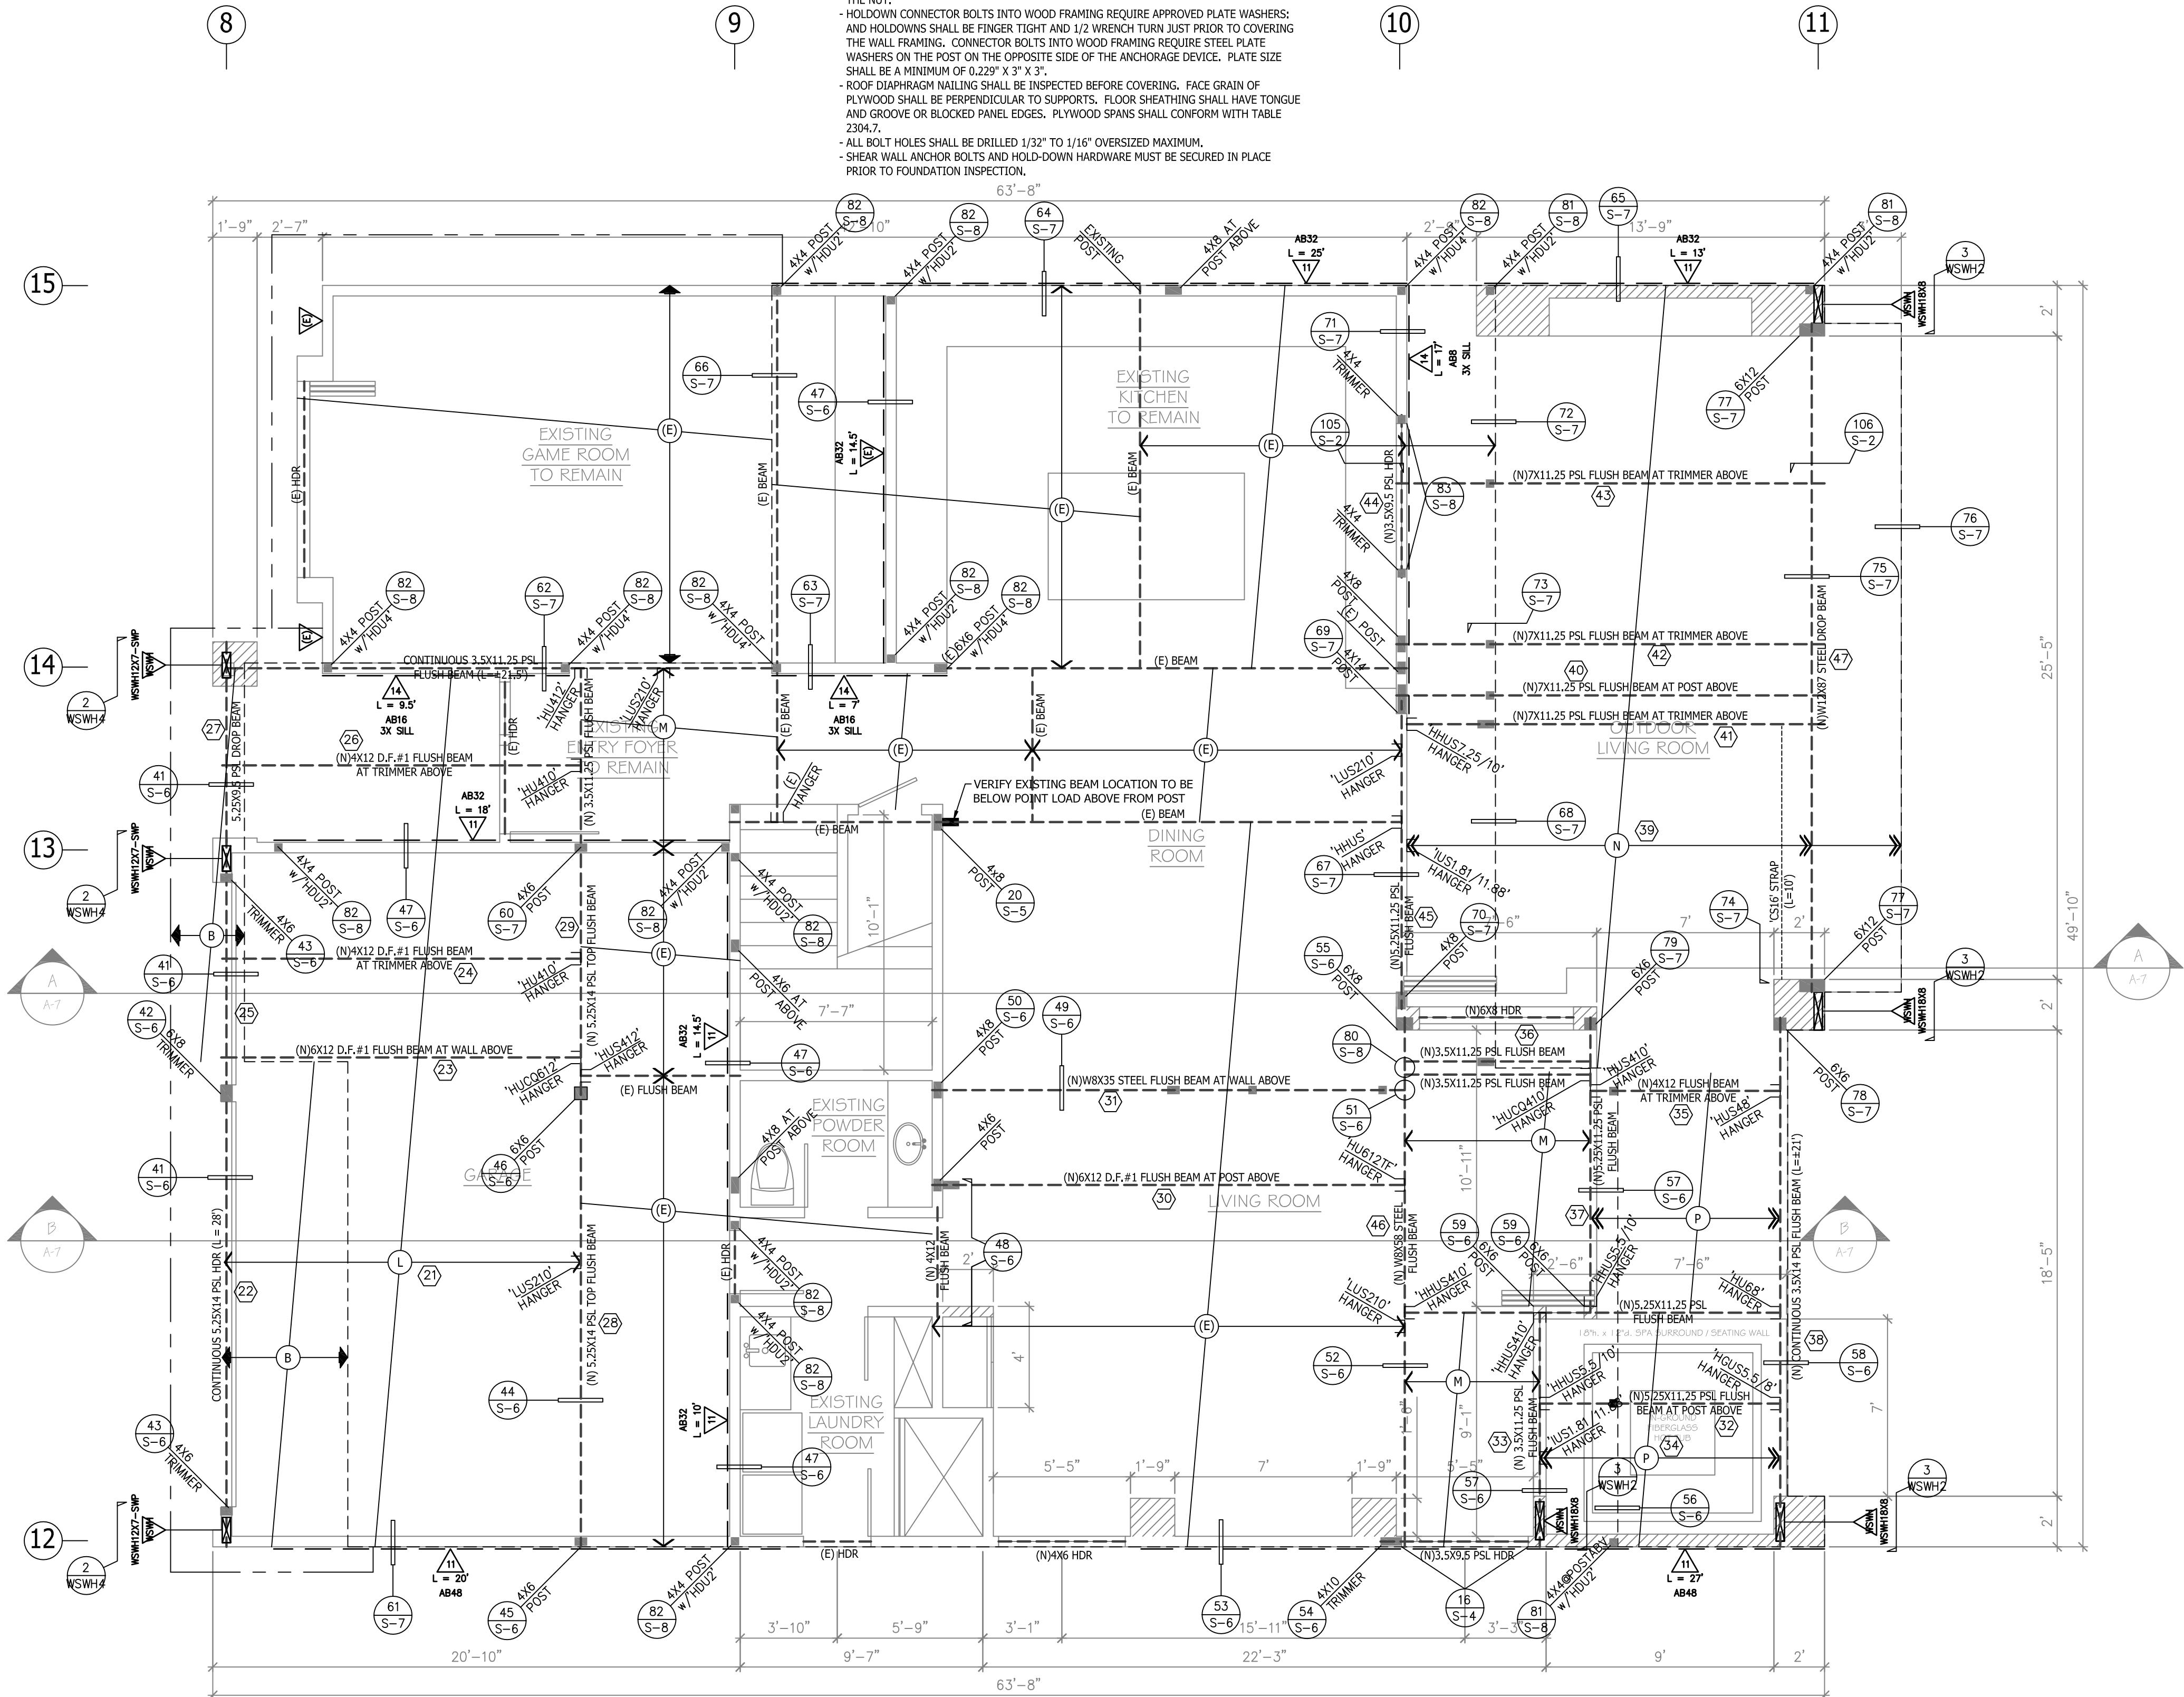

- INDICATES SPAN AND DIRECTION OF EXISTING ROOF RAFTERS TO REMAIN
INDICATES SPAN AND DIRECTION OF 2X6 ROOF RAFTERS AT 16" O.C.
INDICATES SPAN AND DIRECTION OF EXISTING FLOOR JOISTS TO REMAIN
INDICATES SPAN AND DIRECTION OF 2X12 FLOOR JOISTS AT 12" O.C.
INDICATES SPAN AND DIRECTION OF 2X12 FLOOR JOISTS AT 16" O.C.
INDICATES SPAN AND DIRECTION OF 1.75X11.25 LVL DECK JOISTS AT 12" O.C.
INDICATES SPAN AND DIRECTION OF 1.75X11.25 LVL DECK JOISTS AT 16" O.C.

(#) REFER TO STRUCTURAL CALCULATIONS FOR BEAM/HEADER DESIGN
FLOOR SHEATHING = 1/2" CDX or OSB (UNBLOCKED) WITH 8d NAILS @ 6/12
FLOOR AND DECK SHEATHING = 3/4" T&G CDX or OSB (UNBLOCKED AND GLUED TO JOISTS) WITH 10d NAILS @ 6/10
SEE SHEET SGN FOR STRUCTURAL NOTES AND LEGENDS NOT SHOWN HERE

FIRST FLOOR FRAMING PLAN


THESE PLANS ARE NOT TO BE USED FOR CONSTRUCTION UNLESS THEY HAVE BEEN STAMPED AS APPROVED BY THE BUILDING DEPARTMENT AND THERE IS A WET SIGNATURE ACROSS ENGINEERS STAMP. THESE PLANS ARE NOT TO BE REPRODUCED WITHOUT PERMISSION BY ARMSTRONG ENGINEERING & DRAFTING INC.

no.	REVISION	DATE

FIRST FLOOR FRAMING PLAN



CIRKS RESIDENCE
3542 VENTURE DRIVE
HUNTINGTON BEACH, CA. 92649

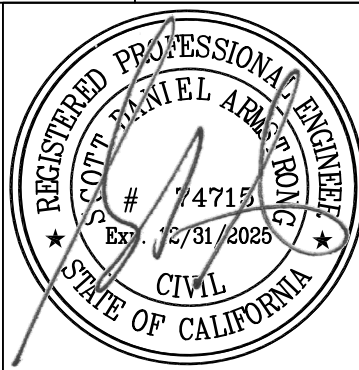

PLOT/SIGN DATE:
03/11/2024
SCALE:
1/4" = 1'-0"
JOB #:
2024-002
REVISION:

SHEET #:


S-2



THESE PLANS ARE NOT TO BE USED FOR CONSTRUCTION UNLESS THEY HAVE BEEN STAMPED AS APPROVED BY THE BUILDING DEPARTMENT AND THERE IS A WET SIGNATURE ACROSS ENGINEERS' STAMP.

THESE PLANS ARE NOT TO BE REPRODUCED WITHOUT PERMISSION BY ARMSTRONG ENGINEERING & DRAFTING INC.

ROOF FRAMING PLAN

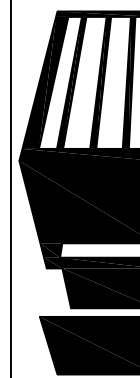

**STRONG ENGINEERING
& DRAFTING, INC.**

CIRKS RESIDENCE
3542 VENTURE DRIVE
HUNTINGTON BEACH, CA. 92649



PLOT/SIGN DATE:	03/11/2024
SCALE:	1/4" = 1'-0"
JOB #:	2024-002
REVISION:	#
SHEET #:	

S-3


[illegible]

1. FLUSH BEAM PER PLAN WITH 8" MINIMUM BEARING ON TOP PLATES. ATTACH TO TOP PLATES WITH 'PC46' POST CAP. 2. FLUSH BEAM PER PLAN WITH 'HUCQ412' HANGER TO FLUSH BEAM. 3. DOUBLE TOP PLATES WITH 4" MINIMUM LAP WITH (10)16d NAILS PER PLATE SPLICE. 4. POST PER PLAN WITH 'LTP4' CLIPS BOTH SIDES TO PLATE ABOVE.	1. POST PER PLAN WITH 'CBSQ66-SDS2' COLUMN BASE, BEND A #3 BAR THROUGH BOTTOM STIRRUP OF POST BASE INTO FOOTING. 2. CONCRETE SLAB PER PLAN. 3. CONCRETE PAD FOOTING PER PLAN CENTER BELOW POST ABOVE.	1. FLUSH BEAM PER PLAN. 2. PROVIDE 'BC46' POST CAP ON TOP OF PLATES TO FLUSH BEAMS. 3. POST PER PLAN CENTERED BELOW FLUSH BEAMS. STRAP BEAMS TOGETHER WITH 'ST6224' STRAP AT FACE.	1. ROOF SHEATHING OVER RAFTERS PER PLAN. 2. 8d NAILS @ 6\"/>	1. FLUSH BEAM PER PLAN. 2. PROVIDE 'A3S' CLIP EACH SIDE FROM FLUSH BEAM TO TOP PLATE. 3. DOUBLE TOP PLATES WITH MINIMUM 4\"/>					
36	BEAM TO POST CONNECTION	32	POST CONNECTION	28	POST TO BEAM CONNECTION	24	ROOF CONNECTION DETAIL	20	BEAM CONNECTION DETAIL
1. NEW TRIMMER PER PLAN WITH 'CBSQ46-SDS2' AT BASE. 2. NEW FOUNDATION PER PLAN. 3. PROVIDE 18\"/>	1. ROOF SHEATHING OVER RAFTERS PER PLAN. 2. 8d COMMON NAILS @ 6\"/>	1. NEW FLUSH BEAM PER PLAN. 2. PROVIDE 'LTP4' AT SIDE OF BEAM TO TOP PLATE AND 'A3S' ON OTHER SIDE TO TOP PLATE. 3. EXISTING 2X4 TOP PLATES WITH MINIMUM 4\"/> 4. POST PER PLAN BELOW FLUSH BEAM.	1. POST PER PLAN WITH 'CBSQ46-SDS2' COLUMN BASE. BEND A #3 BAR THROUGH BOTTOM STIRRUP OF POST BASE INTO FOOTING. 2. CONCRETE SLAB PER PLAN. 3. CONCRETE PAD FOOTING PER PLAN CENTER BELOW POST ABOVE.	1. NEW ROOF SHEATHING AND RAFTERS PER PLAN. 2. PROVIDE 8d EDGE NAILING @ 6\"/>					
37	FOUNDATION CONNECTION	33	ROOF CONNECTION DETAIL	29	BEAM TO POST CONNECTION	25	FOOTING CONNECTION	21	ROOF CONNECTION DETAIL
1. NEW ROOF SHEATHING OVER RAFTERS PER PLAN. 2. 8d COMMON NAILS @ 6\"/> 3. ROOF RAFTERS PER PLAN. 4. DOUBLE TOP PLATES FOR CRIPPLE WALL. 5. PROVIDE 2X4 CRIPPLE WALL ABOVE ROOF SHEATHING. 6. SHEAR PANEL PER PLAN (RUN TO ROOF). 7. PROVIDE 'A3S' CLIPS @ 8\"/> 8. EXISTING ROOF RAFTERS AND SHEATHING TO REMAIN.	1. ROOF RAFTER PER PLAN WITH EDGE NAILING FROM ROOF SHEATHING. 2. PROVIDE 'LSTA36' STRAP WITH EQUAL NUMBER OF 10d NAILS INTO RAFTER AND DROP BEAM. 3. ROOF RAFTERS PER PLAN WITH FULL DEPTH BLOCKING BETWEEN.	1. FLUSH BEAM PER PLAN. 2. PROVIDE 'BC46' POST CAP ON TOP OF PLATES TO FLUSH BEAMS. 3. POST PER PLAN CENTERED BELOW FLUSH BEAMS. STRAP BEAMS TOGETHER WITH 'ST6224' STRAP AT FACE.	1. HIP BEAM PER PLAN TO CARRY RAFTERS. 2. KING POST PER PLAN WITH 'LTP4' CLIP EACH SIDE TO HIP AND 'A3S' EACH SIDE TO PLATE BELOW. 3. POST PER PLAN BELOW DOUBLE TOP PLATES.	1. ROOF RAFTER INLINE WITH WALL FOR ATTACHMENT OF 'CS16' STRAPPING. 2. PROVIDE CONTINUOUS 'CS16' STRAP WITH 10d NAILS INTO BLOCKING OVER ROOF SHEATHING. 3. ROOF RAFTERS PER PLAN. 4. 2X6 BLOCKING FOR THE LENGTH OF THE 'CS16' STRAP.					
38	SHEAR TRANSFER DETAIL	34	DRAG TIE CONNECTION	30	BEAM CONNECTION	26	KINGPOST CONNECTION	22	DRAG TIE CONNECTION
1. POST PER PLAN WITH EDGE NAILING FROM SHEAR PANEL. 2. SHEAR PANEL PER PLAN WHERE OCCURS. 3. FLOOR SHEATHING PER PLAN. 4. SHEAR TRANSFER PER PLAN. 5. STRAP PER PLAN FROM POST TO POST OR STRONGWALL BELOW.	1. FLUSH BEAM PER PLAN. 2. PROVIDE 'A3S' CLIP EACH SIDE FROM FLUSH BEAM TO TOP PLATE. 3. DOUBLE TOP PLATES WITH MINIMUM 4\"/> 4. POST PER PLAN CENTER BELOW FLUSH BEAM WITH 'LTP4' CLIP TO TOP PLATES.	1. VALLEY BEAM PER PLAN WITH 'LS90' TO RIDGE BEAM. 2. FLUSH BEAM PER PLAN TO CARRY KINGPOST AND CEILING JOISTS. 3. HIP BEAM PER PLAN WITH 'LS90' TO VALLEY BEAM. 4. FLUSH RIDGE BEAM PER PLAN. 5. INSTALL 4X10 KINGPOST WITH 'A3S' EACH SIDE TO FLUSH BEAM BELOW AND 'ST12' STRAPS TO RIDGE, VALLEY, AND HIP ABOVE.	1. ROOF RAFTER INLINE WITH WALL WITH EDGE NAILING FROM ROOF SHEATHING FOR ATTACHMENT OF SIMPSON 'CS16' STRAPPING. 2. PROVIDE CONTINUOUS 'CS16' STRAP WITH 10d NAILS INTO RAFTER AND BLOCKING OVER ROOF SHEATHING. 3. HIP BEAM PER PLAN. 4. 2X8 BLOCKING FOR THE LENGTH OF THE 'CS16' COIL STRAP.	1. FLUSH BEAM PER PLAN. 2. TRELLIS MEMBERS PER PLAN WITH 'HUC66' HANGERS TO FLUSH BEAM.					
39	STRAP AT POST	35	BEAM CONNECTION DETAIL	31	BEAM CONNECTION	27	DRAG TIE CONNECTION	23	ROOF CONNECTION

THESE PLANS ARE NOT TO BE USED FOR CONSTRUCTION UNLESS THEY HAVE BEEN STAMPED AS APPROVED BY THE BUILDING DEPARTMENT AND THERE IS A WET SIGNATURE ACROSS ENGINEERS STAMP. THESE PLANS ARE NOT TO BE REPRODUCED WITHOUT PERMISSION BY ARMSTRONG ENGINEERING & DRAFTING INC.


[illegible]

1. SHEAR PANEL PER PLAN.
2. SILL PLATE NAILING PER PLAN INTO CENTER OF BLOCKING BELOW.
3. CONTINUOUS DECK JOISTS PER PLAN. NOTCH AT STEP FROM FLOOR HEIGHT TO DECK HEIGHT. MAX NOTCH OF 1-5/8" AT THIS LOCATION. DO NOT OVER CUT THE DEPTH OF THE JOIST FOR NOTCH.
4. INSTALL 2X12 BLOCKING BELOW WALL LINE ABOVE.
5. INSTALL 2X4 BLOCKS ALONGSIDE FULL DEPTH BLOCKING. NAIL TO FULL DEPTH BLOCKS WITH (2)16d FACE NAILS AT 8" O.C.

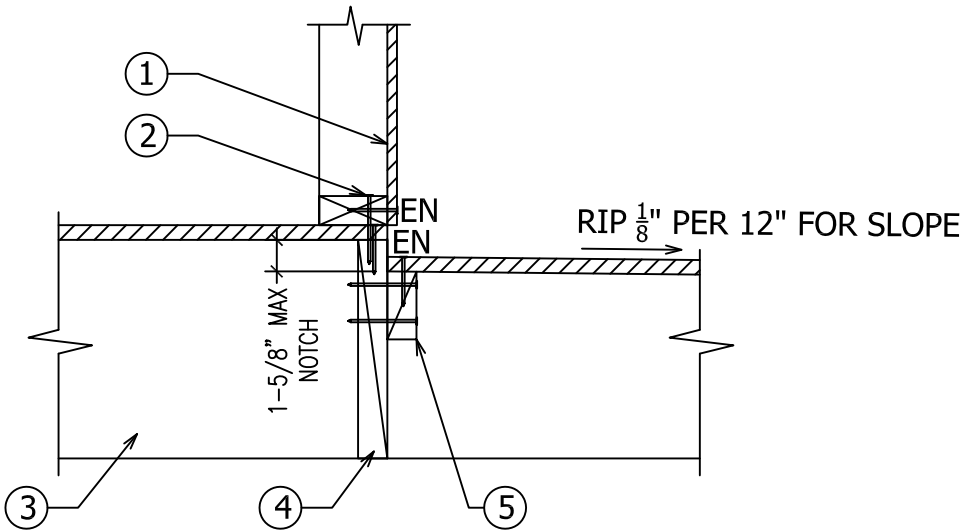


56 DECK JOIST CONNECTION

1. 3X8 NAILER WITH 5/8"Ø NELSON STUDS WELDED TO TOP @ 24" O.C. OK TO COUNTER SINK WASHER AND NUT INTO NAILER. PROVIDE EDGE NAILING FROM FLOOR SHEATHING INTO NAILER.
2. FLOOR SHEATHING AND FLOOR JOISTS PER PLAN. HANG FLOOR JOISTS WITH 'LUS210' HANGERS TO NAILER.
3. NEW STEEL FLUSH BEAM PER PLAN. PROVIDE SOLID WOOD FILLER WITH 5/8"Ø NELSON STUDS WELDED AT 24" O.C. MAXIMUM EACH SIDE OF BEAM TO HANG FLOOR JOISTS.
- INSTALL 3/8" WEB STIFFENERS AT 48" O.C. EACH SIDE OF WEB AND AT PERPENDICULAR BEAMS WELDED TO WEB AND FLANGE WITH 1/2" FILLET WELD ALL AROUND.

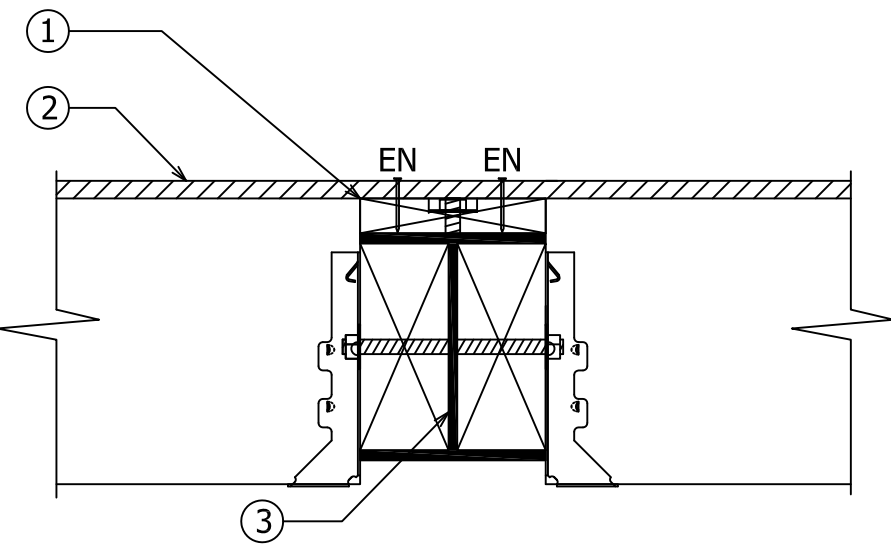


52 BEAM CONNECTION AT FLOOR

1. NEW FLUSH BEAM PER PLAN.
2. PROVIDE 'MST27' STRAP FROM BEAM TO TOP PLATE.
3. DOUBLE TOP PLATES WITH 4" MINIMUM LAP WITH (10) 16d NAILS PER PLATE SPLICE.
4. INSTALL (3)STUDS OR POST PER PLAN UNDER FLUSH BEAM.

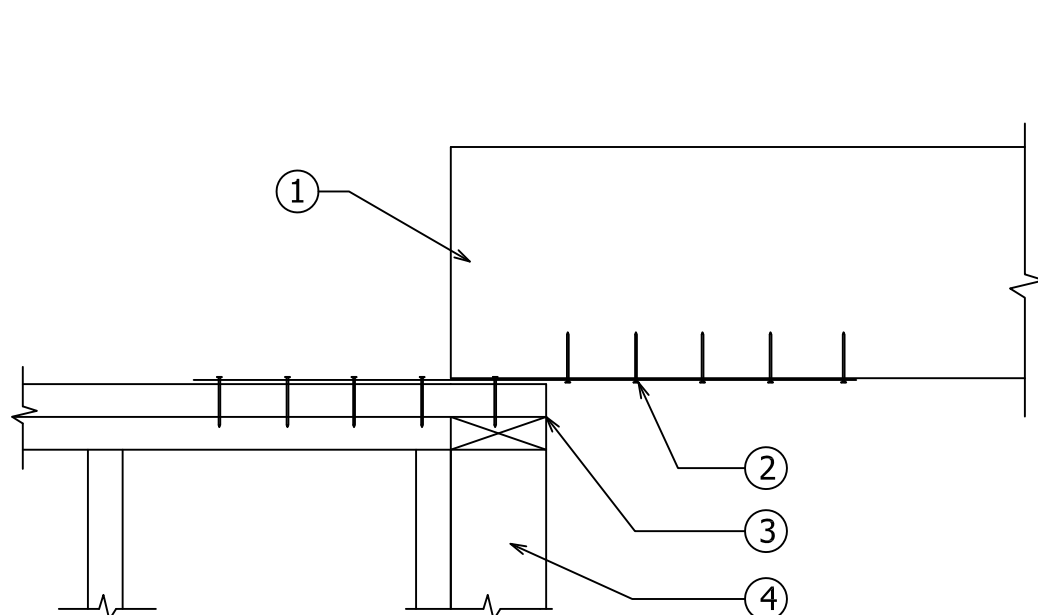


48 STRAP AT BEAM

1. EXISTING FLOOR JOISTS AND FLOOR SHEATHING TO REMAIN.
2. NEW TOP FLUSH BEAM PER PLAN TO CARRY FLOOR JOISTS.
3. NEW FLOOR JOISTS AND FLOOR SHEATHING PER PLAN. HANG FLOOR JOISTS FROM BEAM WITH 'LUS210' HANGERS.

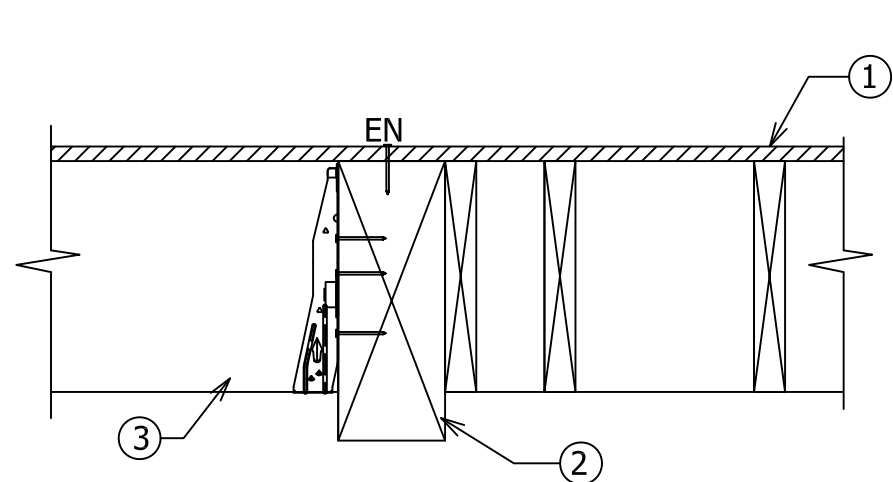


44 BEAM CONNECTION

1. POST PER PLAN WITH EDGE NAILING FROM SHEAR PANEL.
2. SHEAR PANEL PER PLAN WHERE OCCURS.
3. PROVIDE 'MST48' STRAP OVER SHEAR PANEL FROM POST TO BEAM.
4. FLOOR SHEATHING PER PLAN.
5. FLUSH BEAM/RIM PER PLAN.

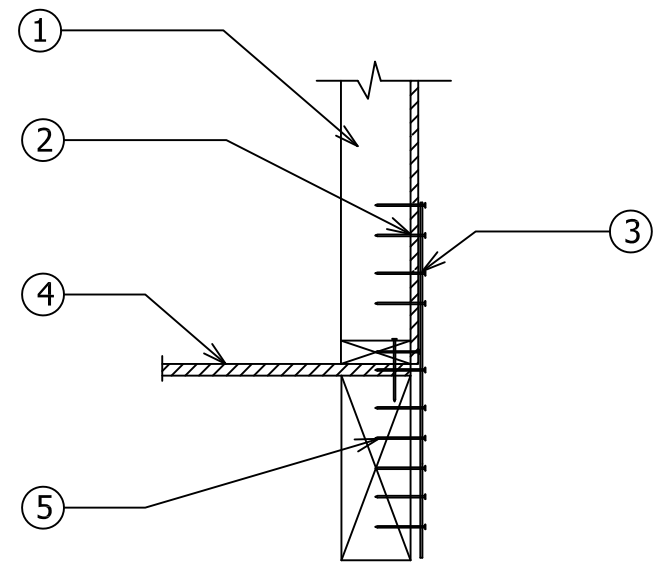


40 STRAP AT POST

1. NEW FLOOR JOISTS AND FLOOR SHEATHING PER PLAN. HANG FLOOR JOISTS FROM BEAM WITH 'LUS210' HANGERS.
2. FLUSH BEAM PER PLAN.
3. DECK JOISTS AND SHEATHING PER PLAN. HANG JOISTS FROM BEAM WITH 'LUS1.81/10' HANGERS.

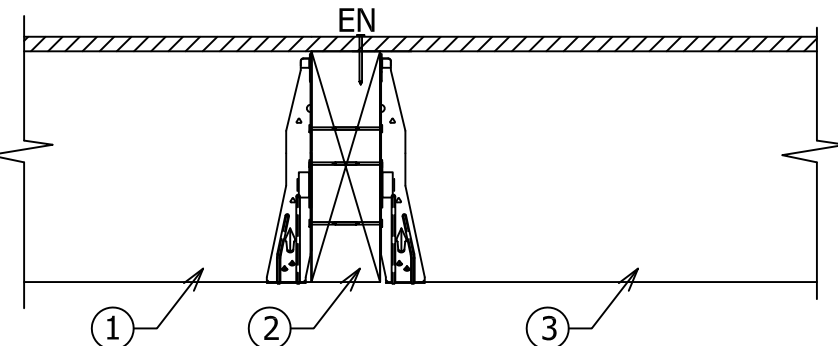


57 DECK CONNECTION

1. STUDS @ 16" O.C.
2. SILL PLATE NAILING PER PLAN INTO FULL DEPTH RIM.
3. EXISTING FLOOR SHEATHING AND FLOOR JOISTS TO REMAIN. BLOCK FIRST BAY AT 48" O.C. WITH FULL DEPTH BLOCKING.
4. EXISTING RIM OVER WALL WITH EDGE NAILING FROM FLOOR SHEATHING.
5. PROVIDE 'A35' CLIPS SPACED @ 16" O.C. THROUGHOUT ENTIRE WALL OR 'LTP4' ON EXTERIOR SIDE TO PLATE BELOW.
6. DOUBLE TOP PLATES WITH MINIMUM 4" LAP WITH (10) 16d NAILS PER SPLICE.
7. PLYWOOD SHEAR PANEL PER PLAN.
8. PLYWOOD EDGE NAILING PER PLAN.

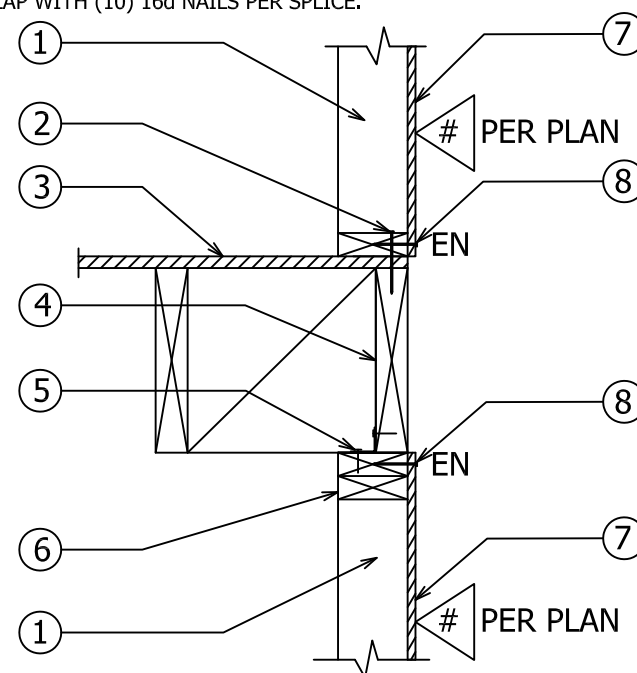


53 SHEAR TRANSFER DETAIL

1. INSTALL 3X8 NAILER WITH 5/8"Ø NELSON STUDS WELDED TO TOP @ 24" O.C. OK TO COUNTER SINK WASHER AND NUT INTO NAILER. PROVIDE EDGE NAILING FROM FLOOR SHEATHING ABOVE INTO NAILER.
2. EXISTING FLOOR SHEATHING AND FLOOR JOISTS TO REMAIN.
3. EXISTING FLOOR JOISTS TO REMAIN.
4. NEW STEEL FLUSH BEAM PER PLAN CENTERED BELOW WALL ABOVE.
5. INSTALL 3/8" WEB STIFFENER CENTERED BELOW EACH POST ABOVE (4-LOCATIONS TOTAL PER PLAN) WELDED TO WEB AND FLANGE OF BEAM BOTH SIDES.
6. BEARING WALL ABOVE WITH POST LOCATIONS PER PLAN.

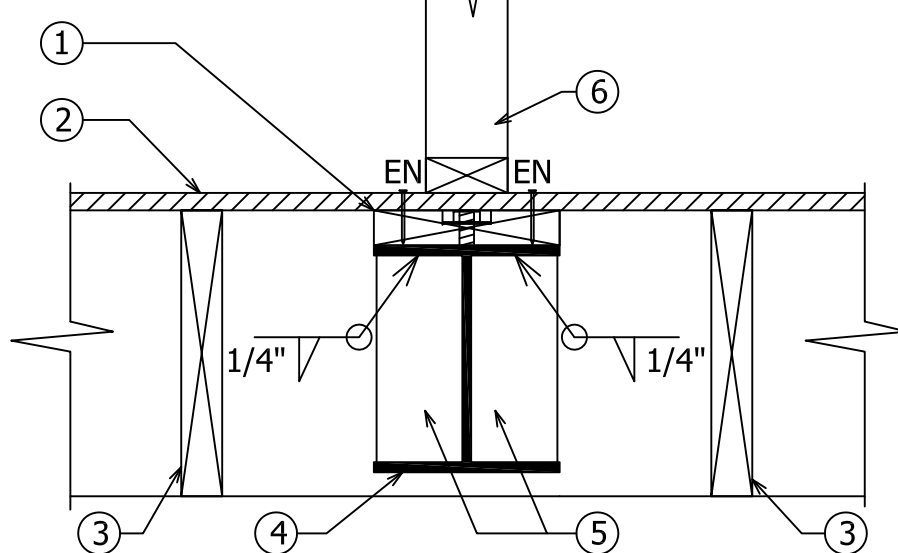


49 BEAM CONNECTION

1. EXISTING FLOOR JOISTS AND FLOOR SHEATHING TO REMAIN.
2. NEW TOP FLUSH BEAM PER PLAN TO CARRY FLOOR JOISTS.
3. NEW FLOOR JOISTS AND FLOOR SHEATHING PER PLAN. HANG FLOOR JOISTS FROM BEAM WITH 'LUS210' HANGERS.
4. INSTALL 'MST48' STRAP FROM PLATE TO PLATE CENTERED ON NEW TOP FLUSH BEAM.

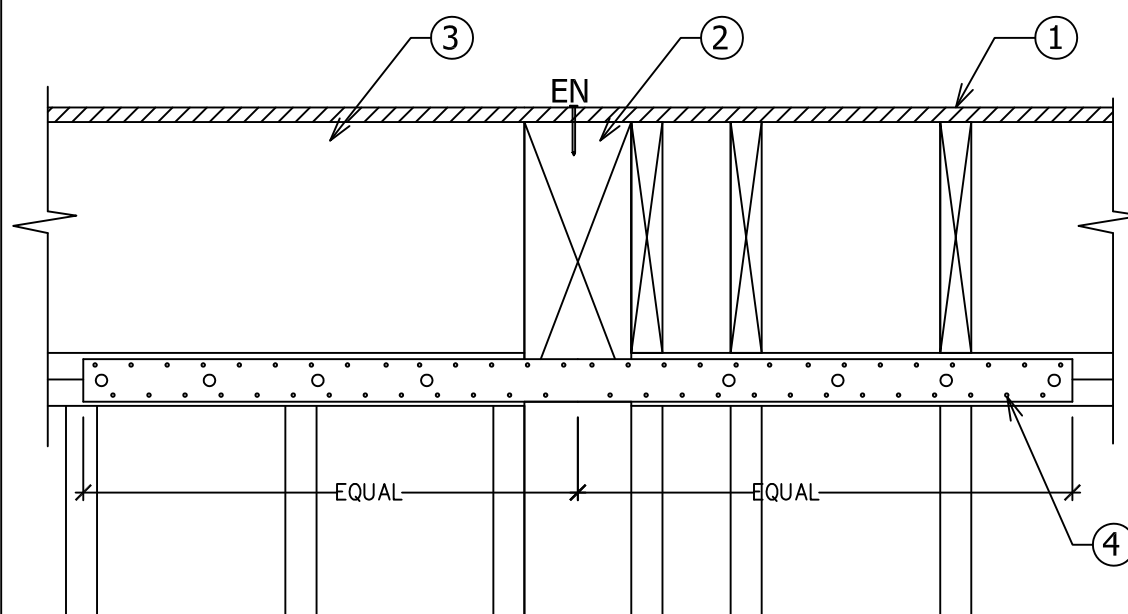


45 BEAM CONNECTION DETAIL

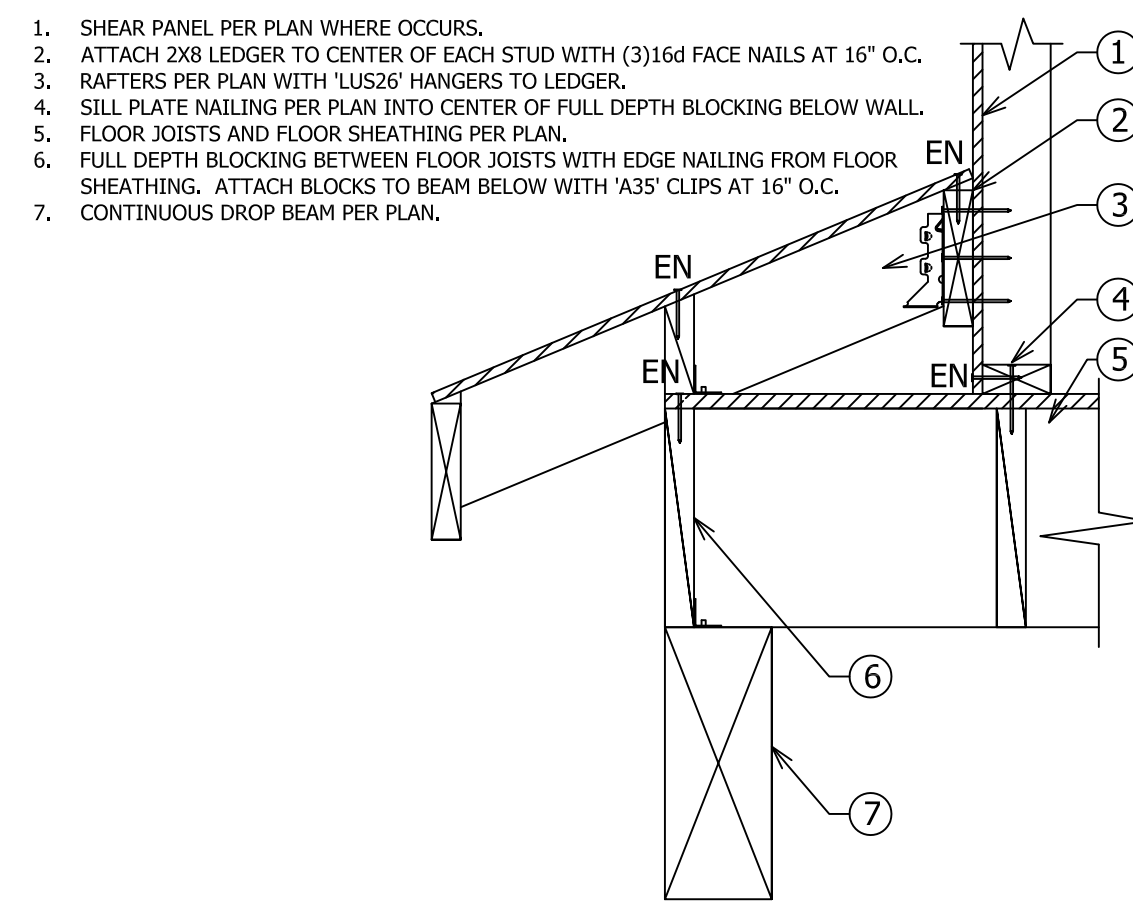


41 ROOF CONNECTION DETAIL

1. 1/2" THICK TEMPERED SAFETY GLAZING FOR GUARDRAIL. TOP AT 42" ABOVE FINISH FLOOR.
2. INSTALL ALUMINUM HEAVY BASE SHOE 'B75' BY CRLAURENCE CO. ATTACHED TO BEAM BELOW WITH 1/2" DIAMETER LAG SCREWS @ 12" O.C. WITH 6" MINIMUM EMBEDMENT INTO CENTER OF JOISTS OR BLOCKING BELOW. PREDRILL WITH 1/4" DIAMETER DRILL BIT FOR DEPTH OF BOLT.
3. INSTALL CONTINUOUS FLUSH BEAM PER PLAN TO CARRY DECK JOISTS.
4. INSTALL 'HU7' HANGERS FROM DECK JOISTS TO FLUSH BEAM.
5. CONTINUOUS DECK JOIST PER PLAN WITH 3/8" PER 12" RIP AT TOP FOR DRAINAGE. OK TO NOTCH AT END FOR TROUGH DRAIN TO BE INSTALLED.

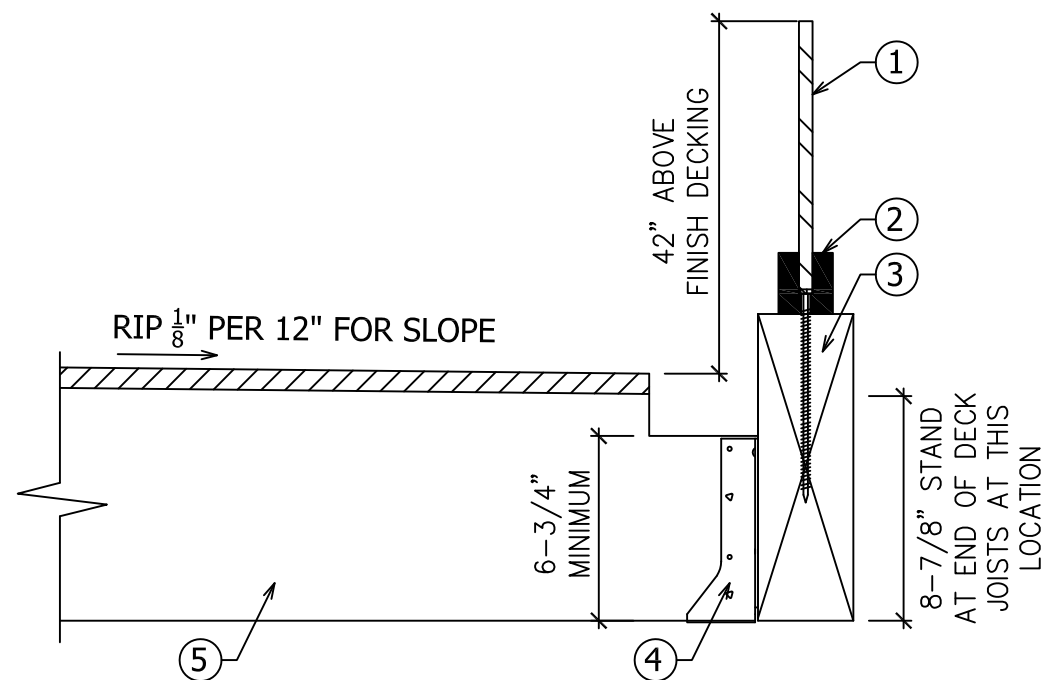


58 DECK JOIST CONNECTION

1. EXISTING FLOOR SHEATHING TO REMAIN. PROVIDE EDGE NAILING INTO NEW WOOD NAILER OVER STEEL.
2. FULL WIDTH 3X8 NAILER WITH 5/8"Ø NELSON STUDS AT 24" O.C. OK TO COUNTER SINK WASHER AND NUT INTO NAILER.
3. NEW FLUSH STEEL BEAM PER PLAN.
4. 1/4" THICK X 4" WIDE X 18" LONG STEEL PLATE WITH (2)5/8"Ø MACHINE BOLTS THROUGH WOOD POST.
5. POST PER PLAN.
6. (2)5/8"Ø MACHINE BOLTS.
7. 1/4" THICK X 4" WIDE STEEL PLATE WITH (2)5/8"Ø MACHINE BOLTS THROUGH WOOD POST.
8. PROVIDE 3/8" THICK WEB STIFFENER EACH SIDE OF BEAM WEB WELDED TO WEB AND FLANGE WITH 1/4" FILLET WELD. ALSO INSTALL WEB STIFFENER EACH SIDE OF BEAM CENTERED BELOW POSTS ABOVE(4-LOCATIONS TOTAL).
9. PROVIDE SOLID WOOD FILLER WITH 5/8"Ø NELSON STUDS WELDED AT 24" O.C. MAXIMUM EACH SIDE OF BEAM TO HANG FLOOR JOISTS. INSTALL 3/8" WEB STIFFENERS AT 48" O.C. EACH SIDE OF WEB AND AT PERPENDICULAR BEAMS WELDED TO WEB AND FLANGE WITH 1/2" FILLET WELD ALL AROUND.

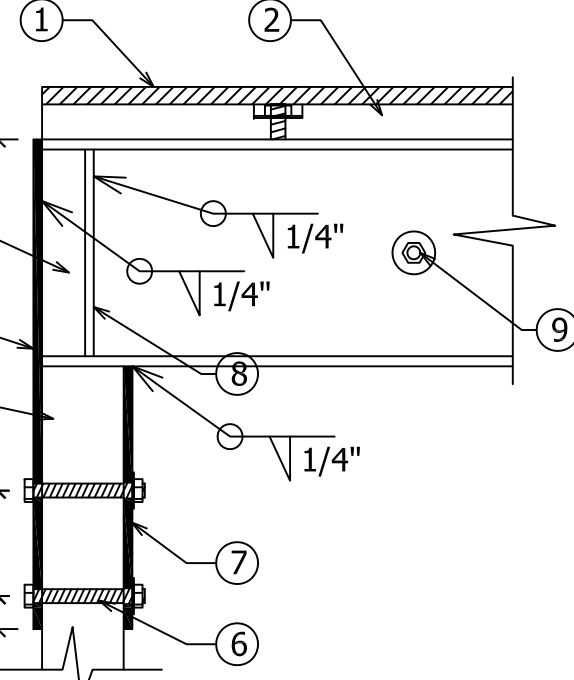


54 BEAM TO POST

1. EXISTING FLOOR SHEATHING TO REMAIN. PROVIDE EDGE NAILING INTO NEW WOOD NAILER OVER STEEL.
2. FULL WIDTH 3X8 NAILER WITH 5/8"Ø NELSON STUDS AT 24" O.C. OK TO COUNTER SINK WASHER AND NUT INTO NAILER.
3. NEW FLUSH STEEL BEAM PER PLAN.
4. 1/4" THICK X 4" WIDE X 18" LONG STEEL PLATE WITH (2)5/8"Ø MACHINE BOLTS THROUGH WOOD POST.
5. POST PER PLAN.
6. (2)5/8"Ø MACHINE BOLTS.
7. 1/4" THICK X 4" WIDE STEEL PLATE WITH (2)5/8"Ø MACHINE BOLTS THROUGH WOOD POST.
8. PROVIDE 3/8" THICK WEB STIFFENER EACH SIDE OF BEAM WEB WELDED TO WEB AND FLANGE WITH 1/4" FILLET WELD. ALSO INSTALL WEB STIFFENER EACH SIDE OF BEAM CENTERED BELOW POSTS ABOVE(4-LOCATIONS TOTAL).

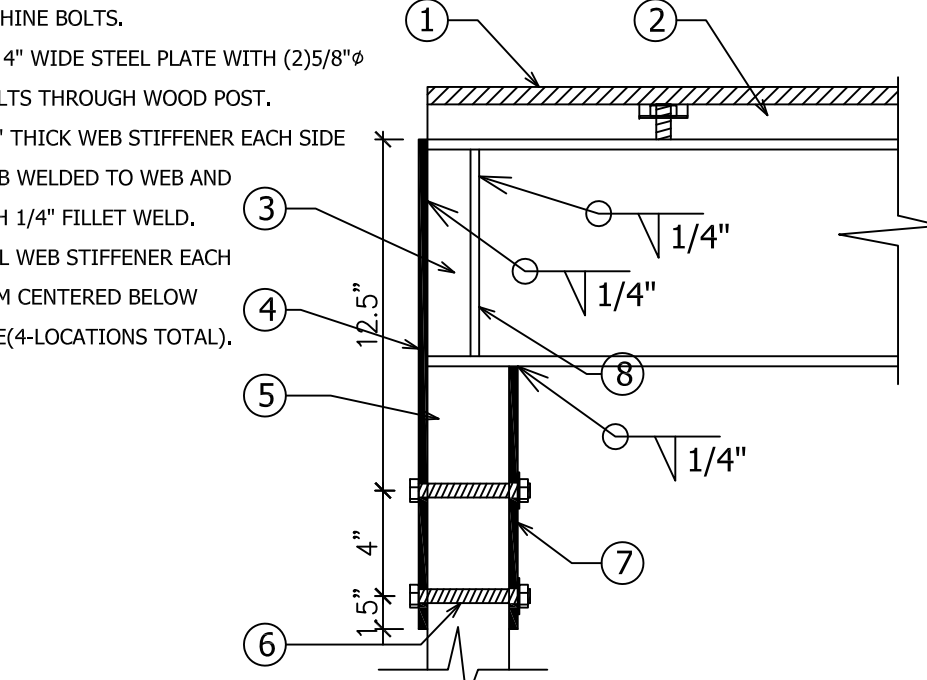


50 BEAM CONNECTION

1. NEW TOP FLUSH BEAM PER PLAN WITH EDGE NAILING FROM FLOOR SHEATHING.
2. INSTALL 'MST48' STRAP FROM BEAM TO BEAM IF SPLICED OVER POST.
3. POST PER PLAN WITH 'CCQ' COLUMN CAP TO BEAMS ABOVE. IF BEAM IS RUN CONTINUOUS IT IS OK TO ELIMINATE THE STRAP AT FACE OF BEAMS.

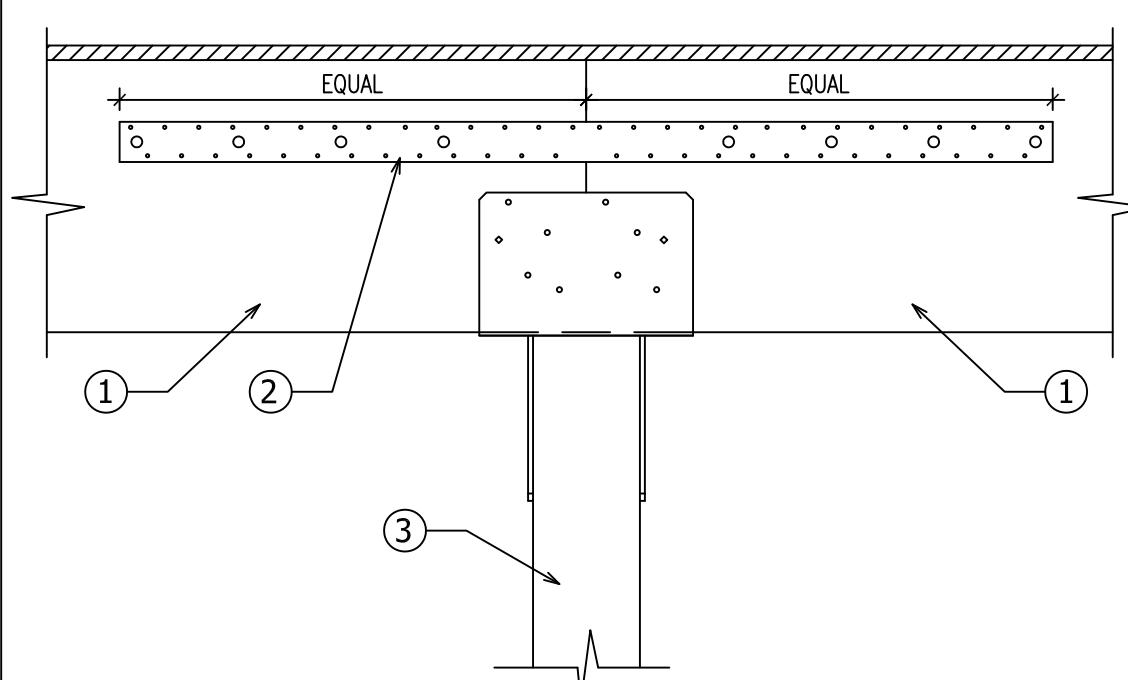


46 BEAM TO POST CONNECTION

1. ROOF SHEATHING AND RAFTERS PER PLAN. INSTALL FULL DEPTH BLOCKING BETWEEN RAFTERS OVER FLOOR SHEATHING.
2. FLOOR SHEATHING AND FLOOR JOISTS PER PLAN. INSTALL FULL DEPTH BLOCKING BETWEEN JOISTS OVER DROP BEAM.
3. CONTINUOUS DROP BEAM PER PLAN.
4. TRIMMER PER PLAN WITH 'CCQ68' TO BEAM.

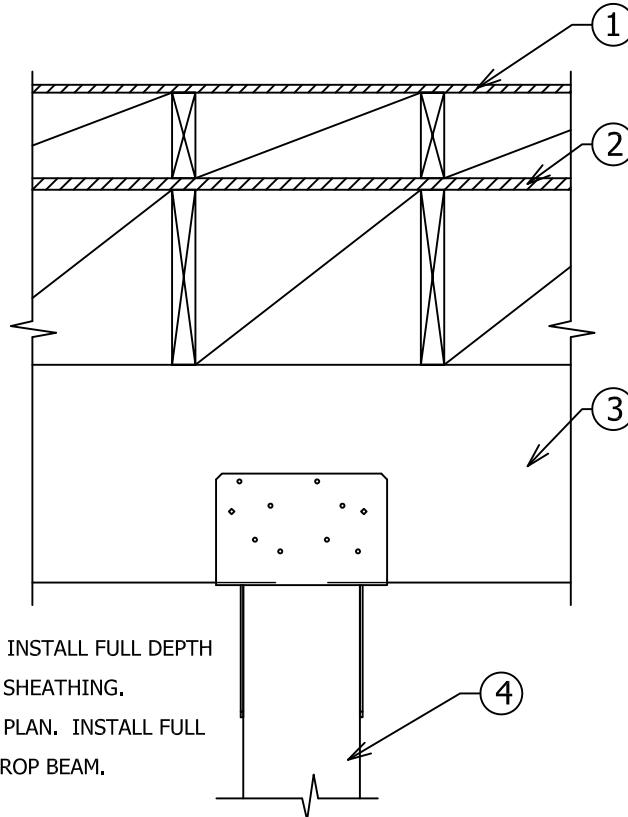


42 TRIMMER CONNECTION

1. FLUSH BEAM PER PLAN WITH EDGE NAILING FROM FLOOR SHEATHING.
2. POST PER PLAN WITH 'BC6' TO BEAM ABOVE.

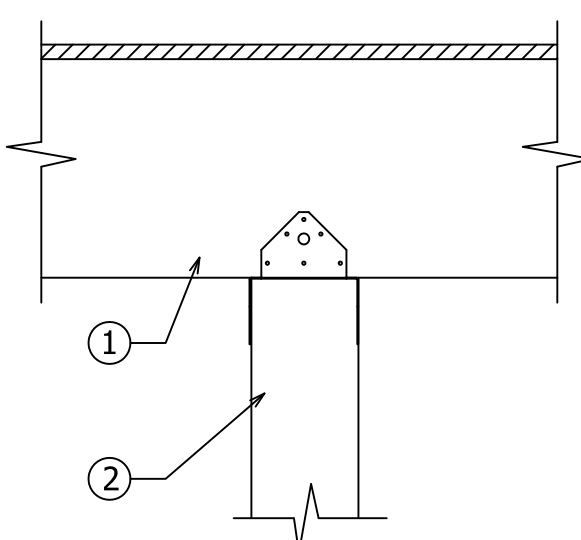


59 POST CONNECTION DETAIL

1. EXISTING FLOOR SHEATHING TO REMAIN. PROVIDE EDGE NAILING INTO NEW WOOD NAILER OVER STEEL. SEE DETAIL 70/5-7 FOR DRAG CONNECTION TO ADJACENT BEAM.
2. FULL WIDTH 3X8 NAILER WITH 5/8"Ø NELSON STUDS AT 24" O.C. OK TO COUNTER SINK WASHER AND NUT INTO NAILER.
3. NEW FLUSH STEEL BEAM PER PLAN.
4. 1/4" THICK X 4" WIDE X 18" LONG STEEL PLATE WITH (2)5/8"Ø MACHINE BOLTS THROUGH WOOD POST.
5. POST PER PLAN.
6. (2)5/8"Ø MACHINE BOLTS.
7. 1/4" THICK X 4" WIDE STEEL PLATE WITH (2)5/8"Ø MACHINE BOLTS THROUGH WOOD POST.
8. PROVIDE 3/8" THICK WEB STIFFENER EACH SIDE OF BEAM WEB WELDED TO WEB AND FLANGE WITH 1/4" FILLET WELD. ALSO INSTALL WEB STIFFENER EACH SIDE OF BEAM CENTERED BELOW POSTS ABOVE(4-LOCATIONS TOTAL).
9. PROVIDE SOLID WOOD FILLER WITH 5/8"Ø NELSON STUDS WELDED AT 24" O.C. MAXIMUM EACH SIDE OF BEAM TO HANG FLOOR JOISTS. INSTALL 3/8" WEB STIFFENERS AT 48" O.C. EACH SIDE OF WEB AND AT PERPENDICULAR BEAMS WELDED TO WEB AND FLANGE WITH 1/2" FILLET WELD ALL AROUND.

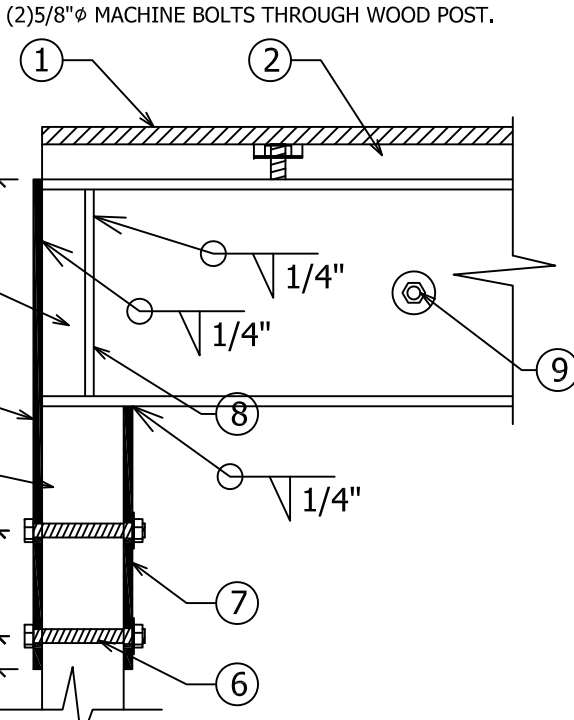


55 BEAM TO POST

1. FLOOR SHEATHING TO BE EDGE NAILED INTO 3X8 NAILER ON TOP OF STEEL BEAMS.
2. STEEL BEAM PER PLAN. INSTALL 3/8" WEB STIFFENERS AT 48" O.C. EACH SIDE OF WEB AND AT PERPENDICULAR BEAMS. INSTALL 3X8 NAILER ON TOP WITH 5/8"Ø NELSON STUDS AT 24" O.C. OK TO COUNTER SINK WASHER AND NUT INTO NAILER.
3. INSTALL 1/2" THICK STEEL PLATE WITH (2)3/8"Ø MACHINE BOLTS FOR ERECTION OF STEEL BEAMS. WELD PLATE TO WEB AND FLANGE OF BOTH BEAMS AFTER ERECTION WITH 3/8" FILLET WELD ALL AROUND.
4. STEEL BEAM PER PLAN CENTERED BELOW WALL ABOVE.
5. INSTALL 3/8" WEB STIFFENER CENTERED BELOW EACH POST ABOVE (4-LOCATIONS TOTAL PER PLAN) WELDED TO WEB AND FLANGE OF BEAM BOTH SIDES.

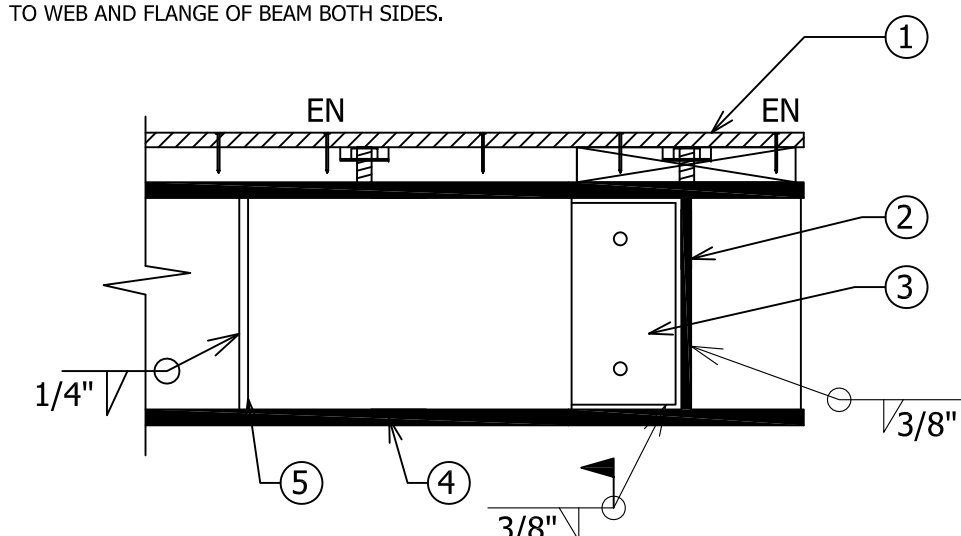


51 BEAM CONNECTION

1. FLOOR SHEATHING PER PLAN OVER FLOOR JOISTS PER PLAN.
2. FULL DEPTH JOIST OVER WALL WITH EDGE NAILING FROM FLOOR SHEATHING.
3. PROVIDE 'A35' CLIPS OR 'LTP4' CLIPS FROM JOIST TO TOP PLATE SPACED AT 16" O.C.
4. SHEAR PANEL PER PLAN WHERE OCCURS.
5. PROVIDE FULL DEPTH BLOCKING ONE-BAY EACH SIDE OF SHEAR WALL SPACED AT 48" O.C. FOR LENGTH OF WALL.

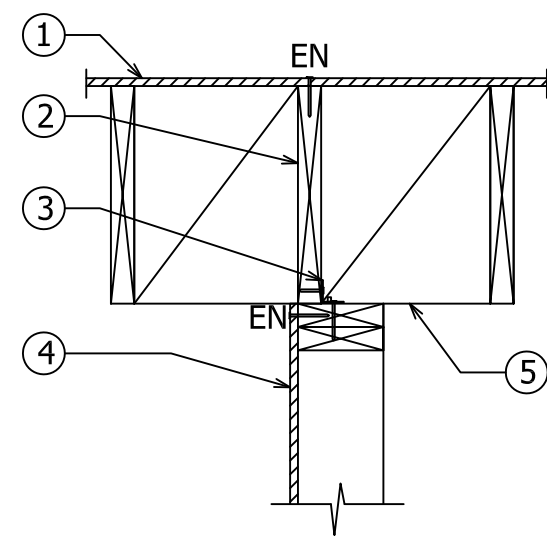

47 SHEAR TRANSFER DETAIL


1. ROOF SHEATHING AND RAFTERS PER PLAN. INSTALL FULL DEPTH BLOCKING BETWEEN RAFTERS OVER FLOOR SHEATHING.
2. FLOOR SHEATHING AND FLOOR JOISTS PER PLAN. INSTALL FULL DEPTH BLOCKING BETWEEN JOISTS OVER DROP BEAM.
3. CONTINUOUS DROP BEAM PER PLAN.
4. TRIMMER PER PLAN WITH 'ECCQ68' TO BEAM.

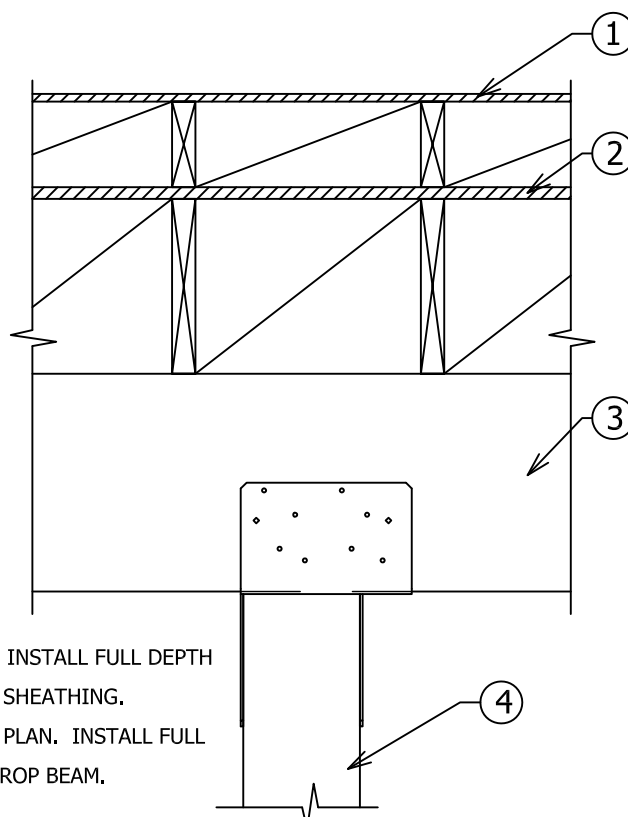

43 TRIMMER CONNECTION

THESE PLANS ARE NOT TO BE USED FOR CONSTRUCTION UNLESS THEY HAVE BEEN STAMPED AS APPROVED BY THE BUILDING DEPARTMENT AND THERE IS A WET SIGNATURE ACROSS ENGINEERS STAMP. THESE PLANS ARE NOT TO BE REPRODUCED WITHOUT PERMISSION BY ARMSTRONG ENGINEERING & DRAFTING INC.


STRUCTURAL DETAILS

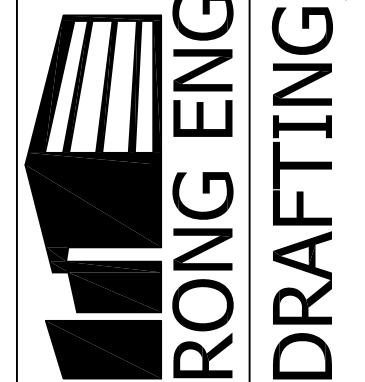

**ARMSTRONG ENGINEERING
& DRAFTING, INC.**

33504 Magnette Street
Menifee, CA. 92584
(714) 225-7056
Scott@armstrongengineering.net

CIRKS RESIDENCE
3542 VENTURE DRIVE
HUNTINGTON BEACH, CA. 92649

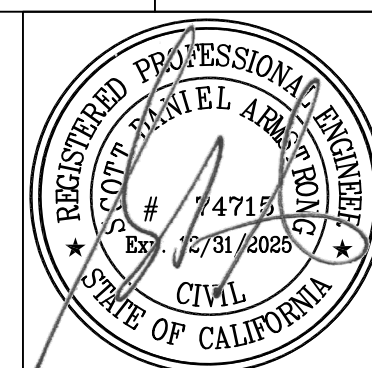

PLOT/SIGN DATE:
03/11/2024


SCALE:
N.T.S.

JOB #:
2024-002


REVISION:
#

SHEET #:


S-6

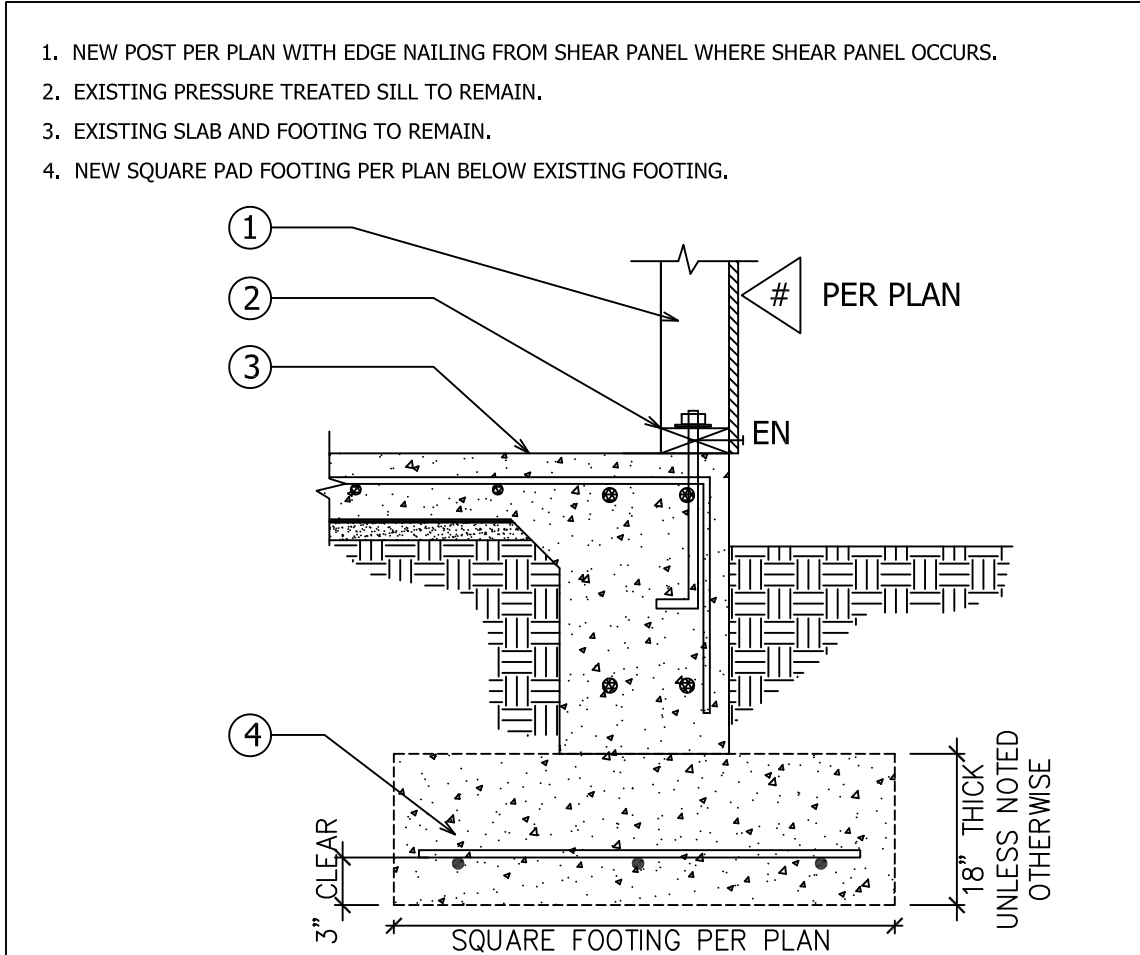


95 FOUNDATION CONNECTION

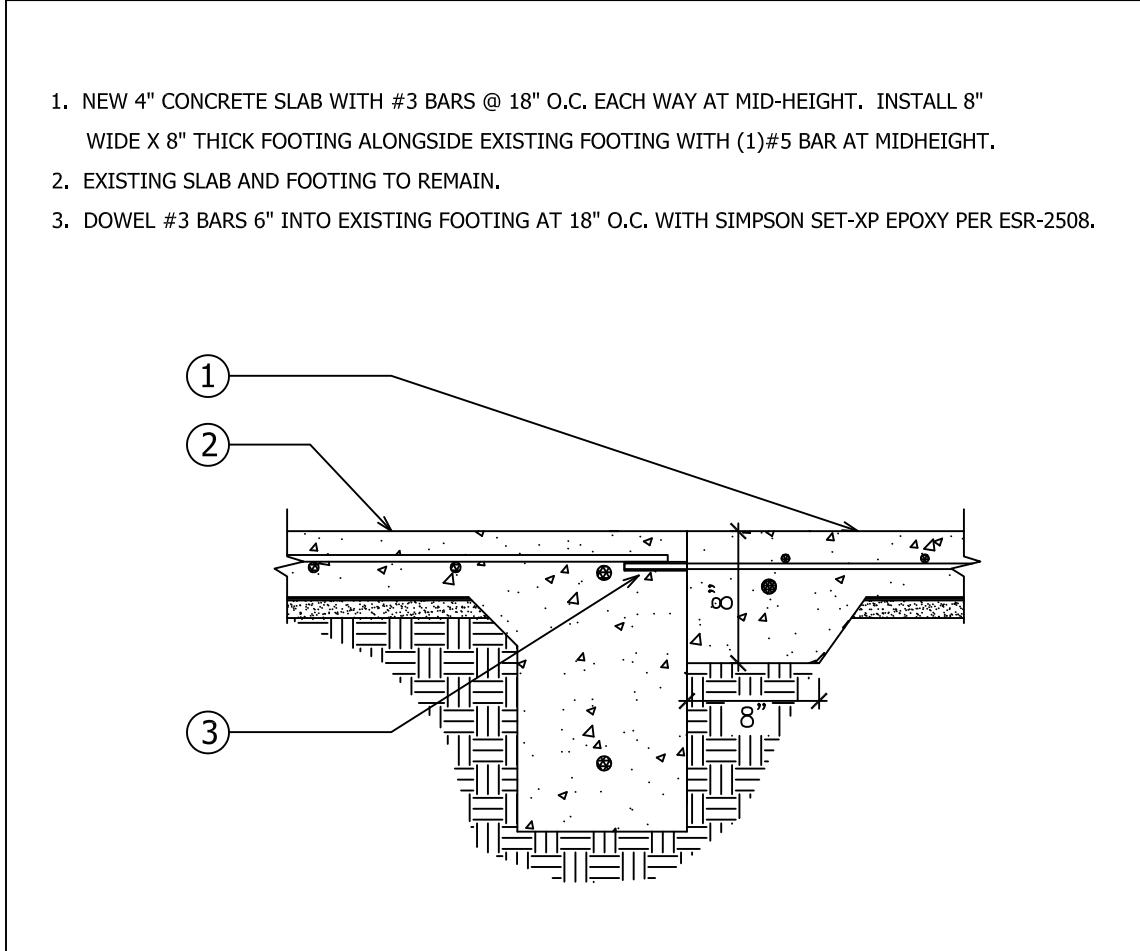


96 DOWELS AT FOUNDATION

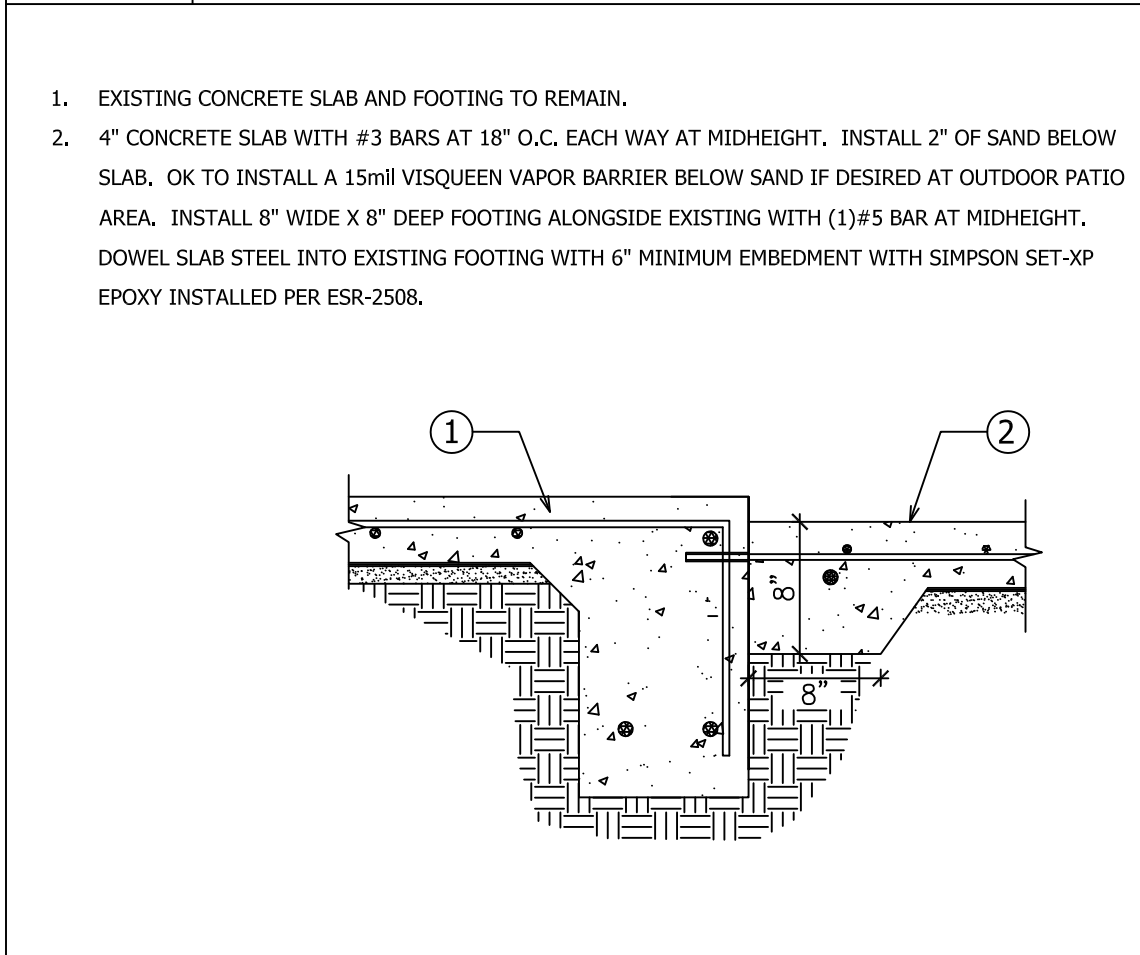


97 DOWELS AT FOUNDATION

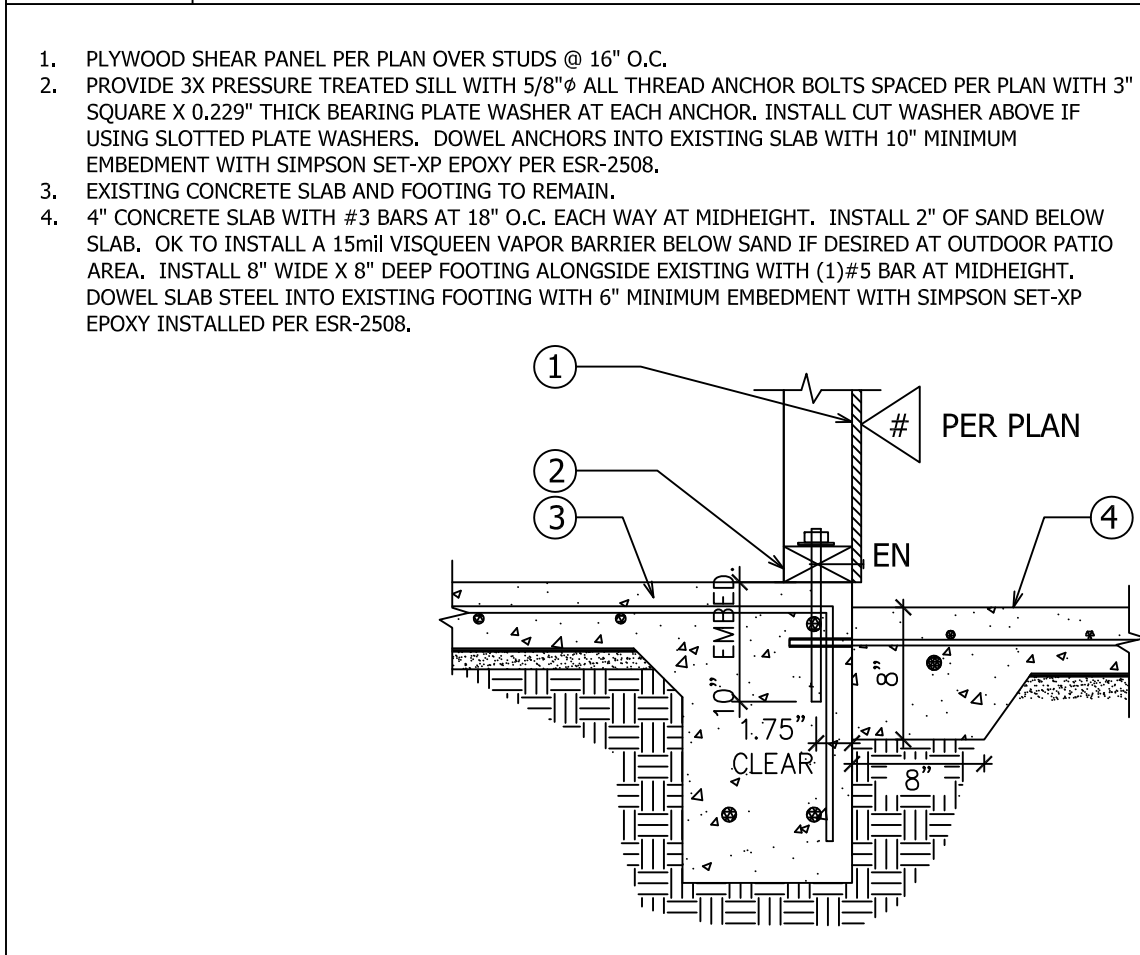


98 SHEAR TRANSFER DETAIL

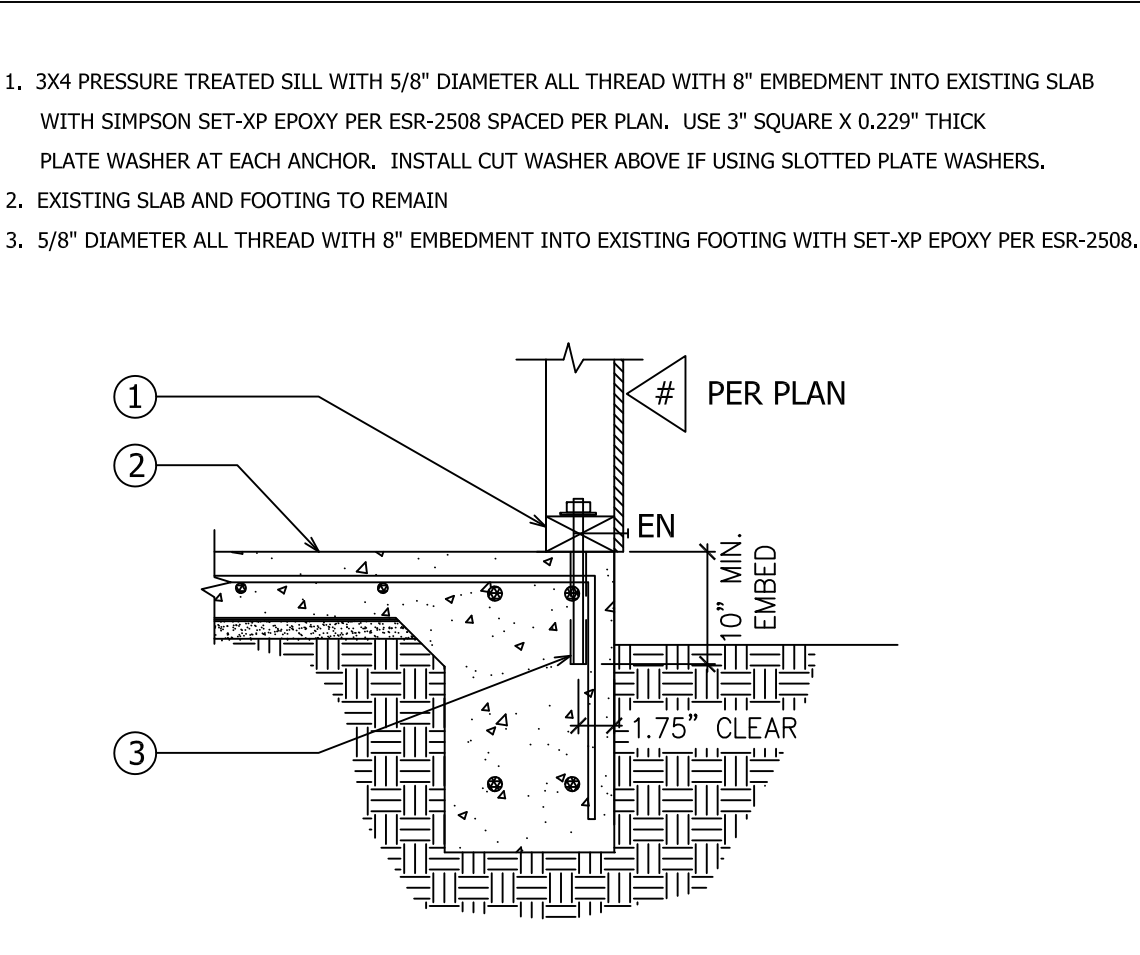


91 FOUNDATION CONNECTION

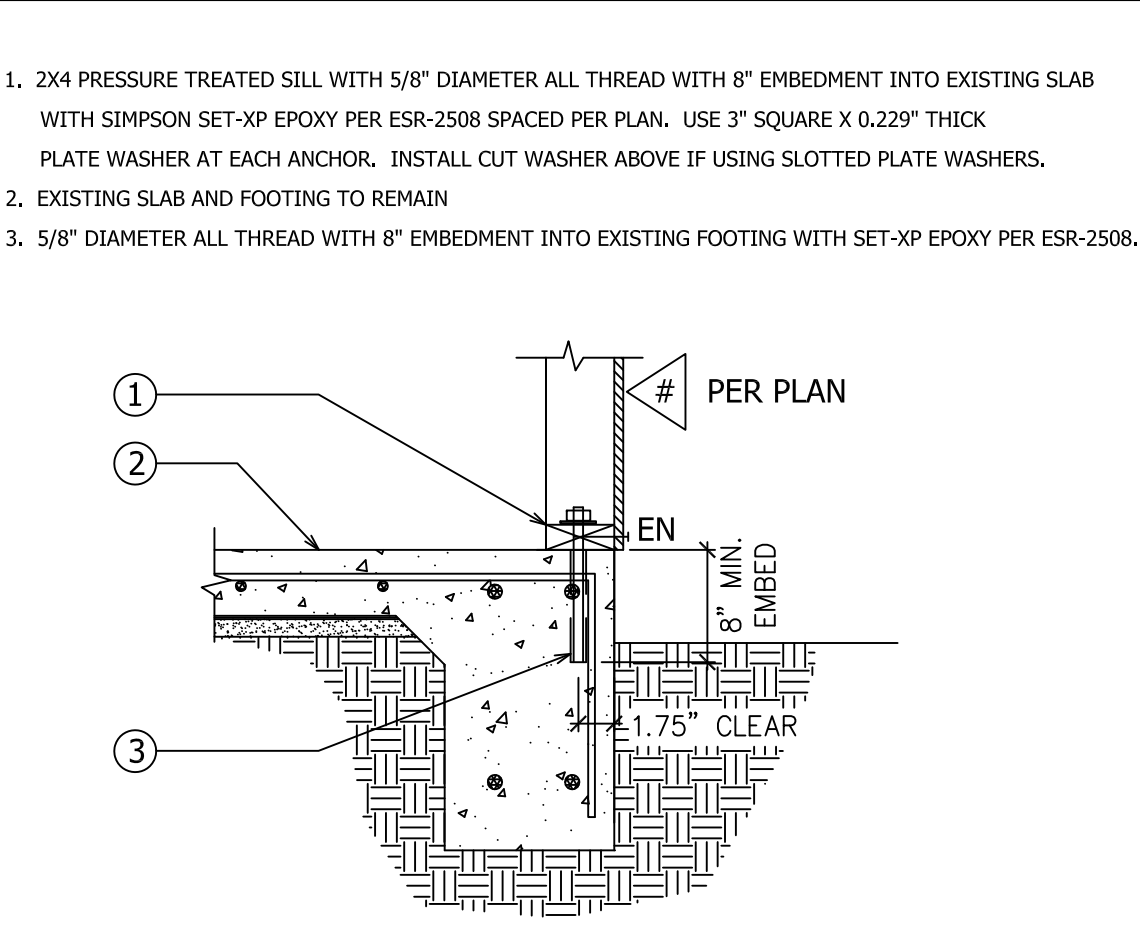


92 SHEAR TRANSFER DETAIL

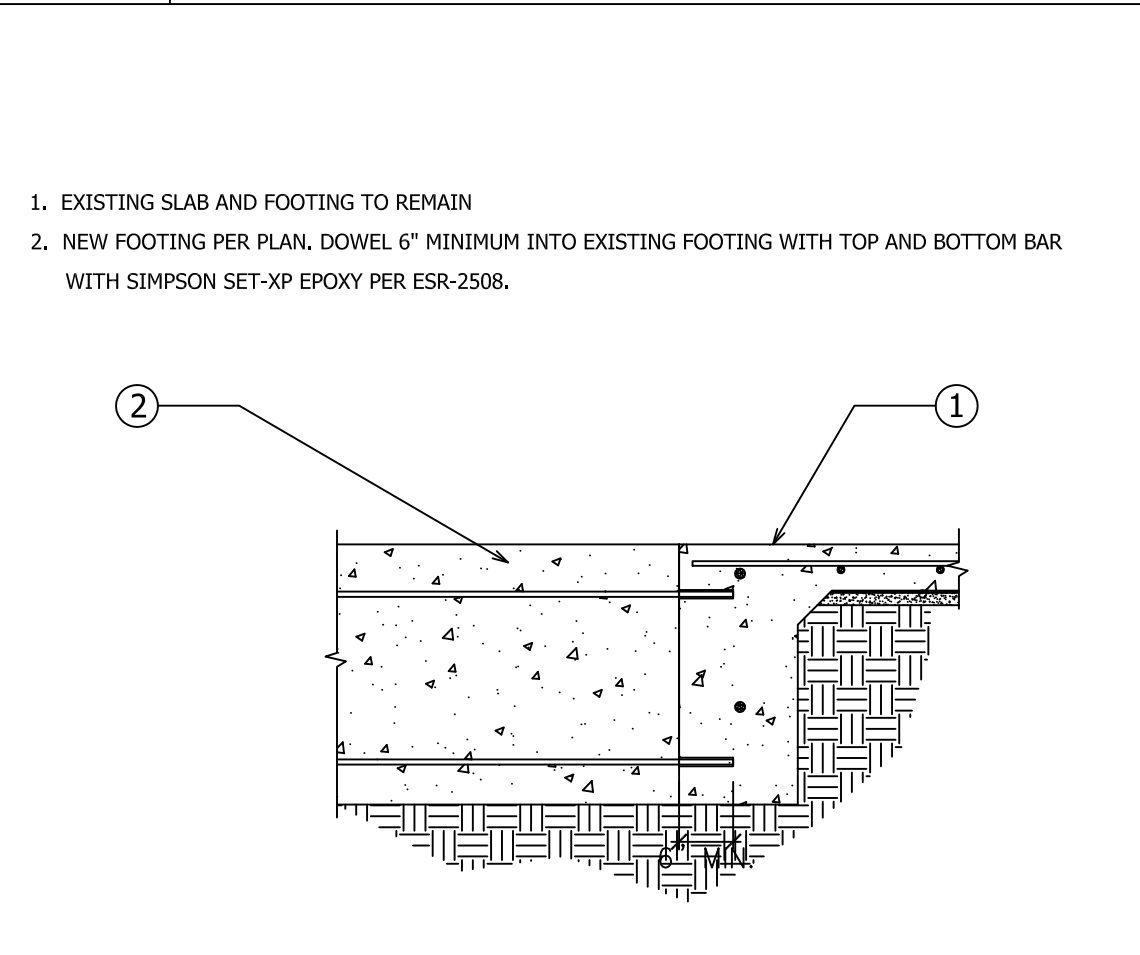


93 DOWELS AT FOUNDATION

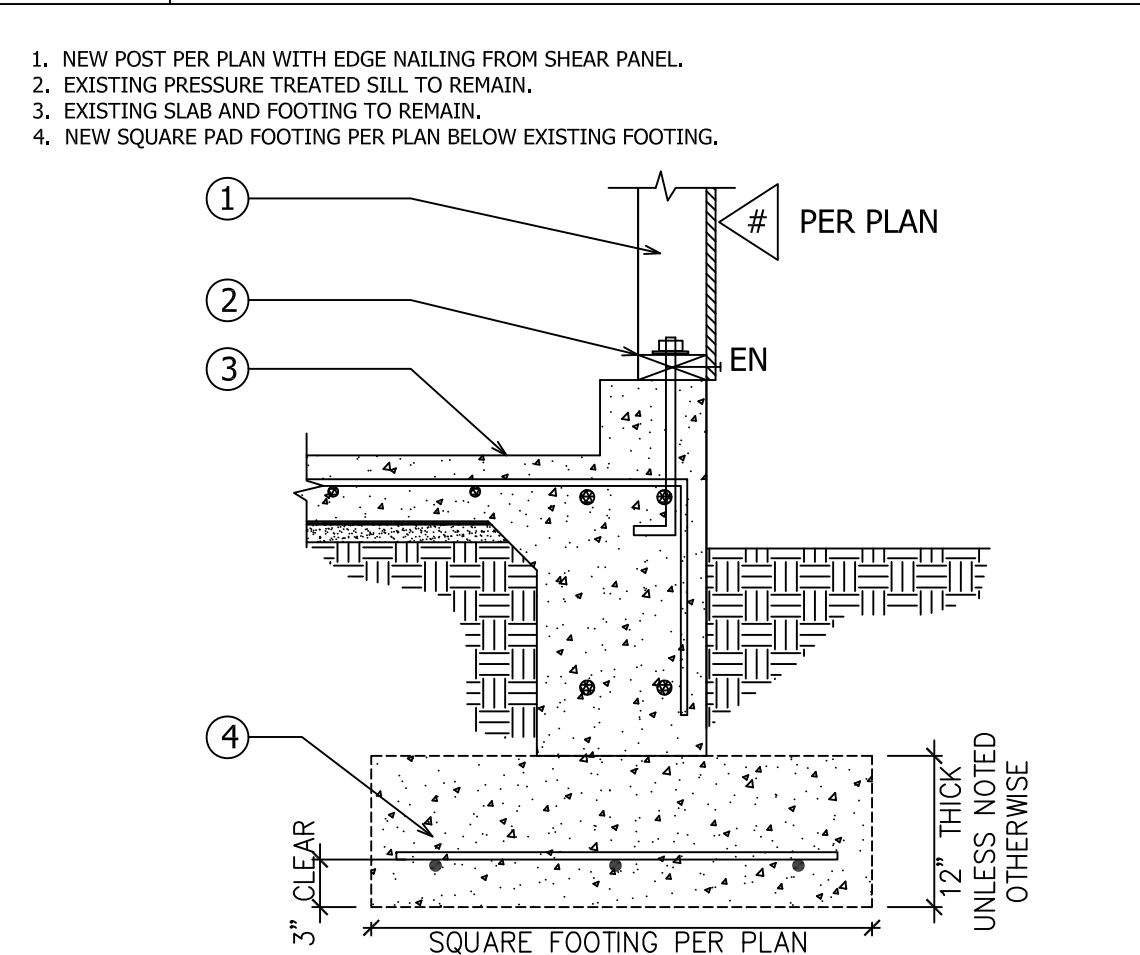


94 FOOTING CONNECTION DETAIL

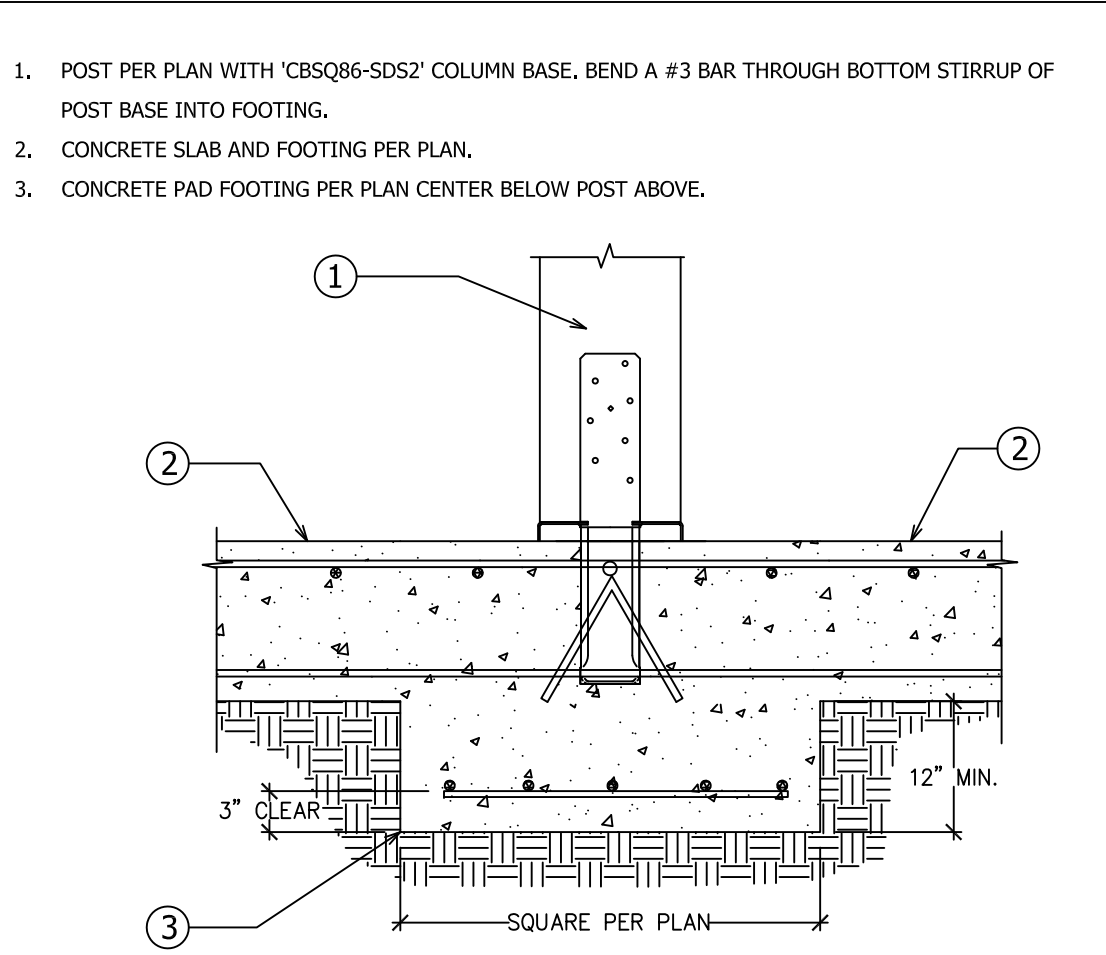


87 TRIMMER CONNECTION DETAIL

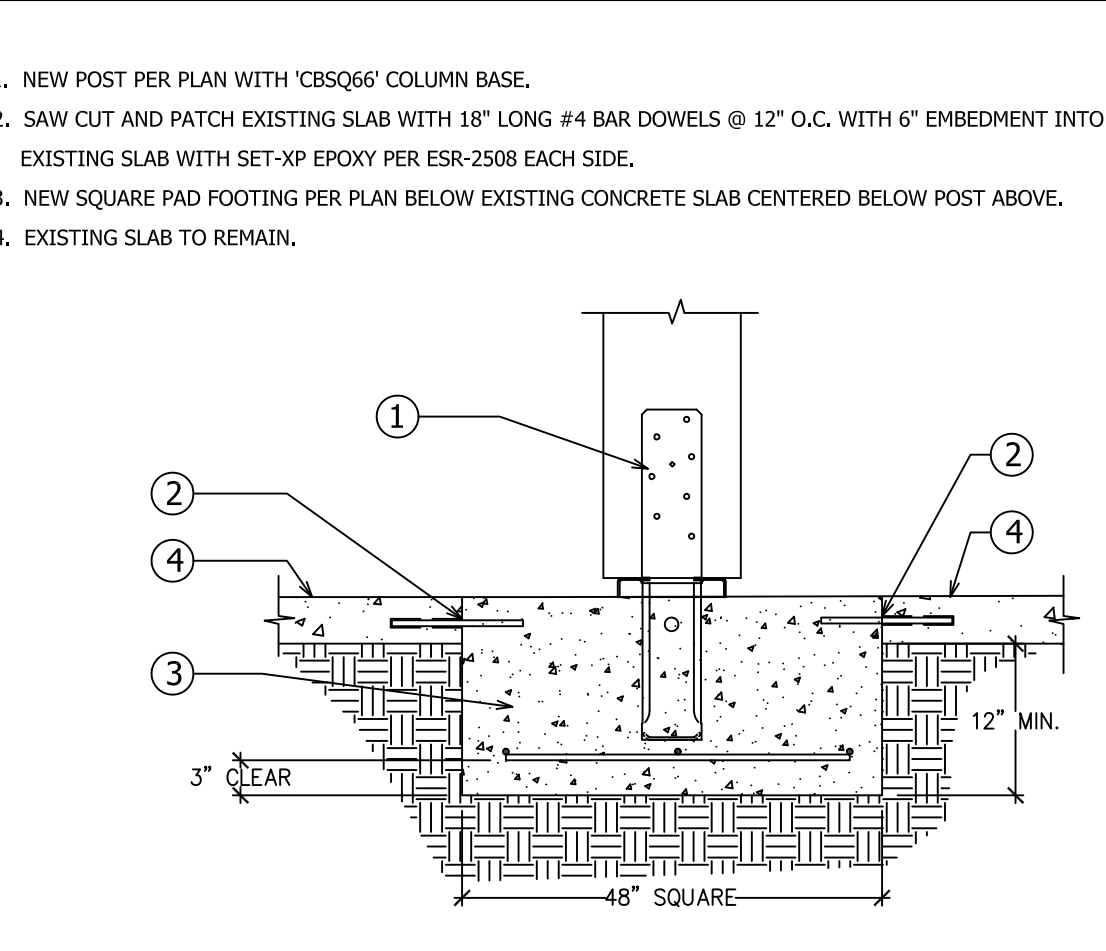


88 POST CONNECTION DETAIL

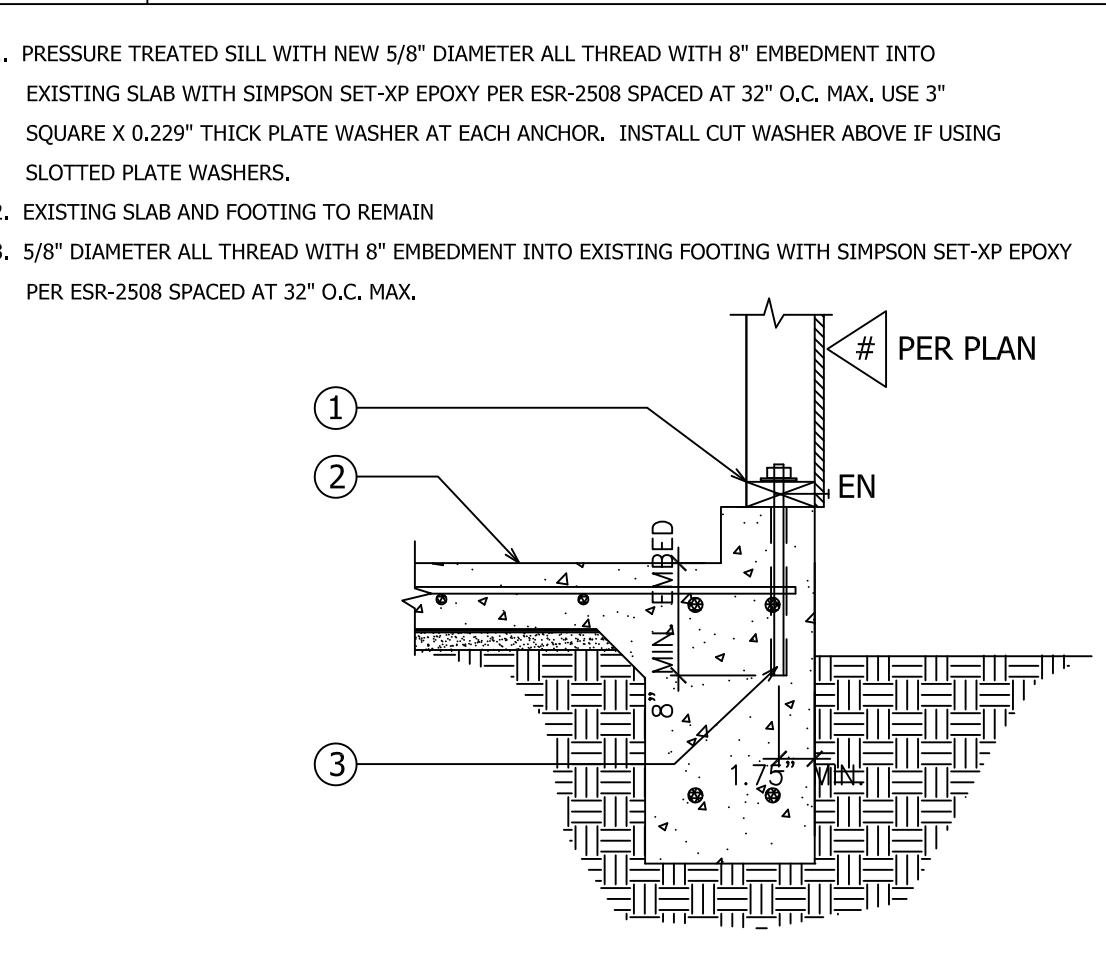


89 SHEAR TRANSFER DETAIL

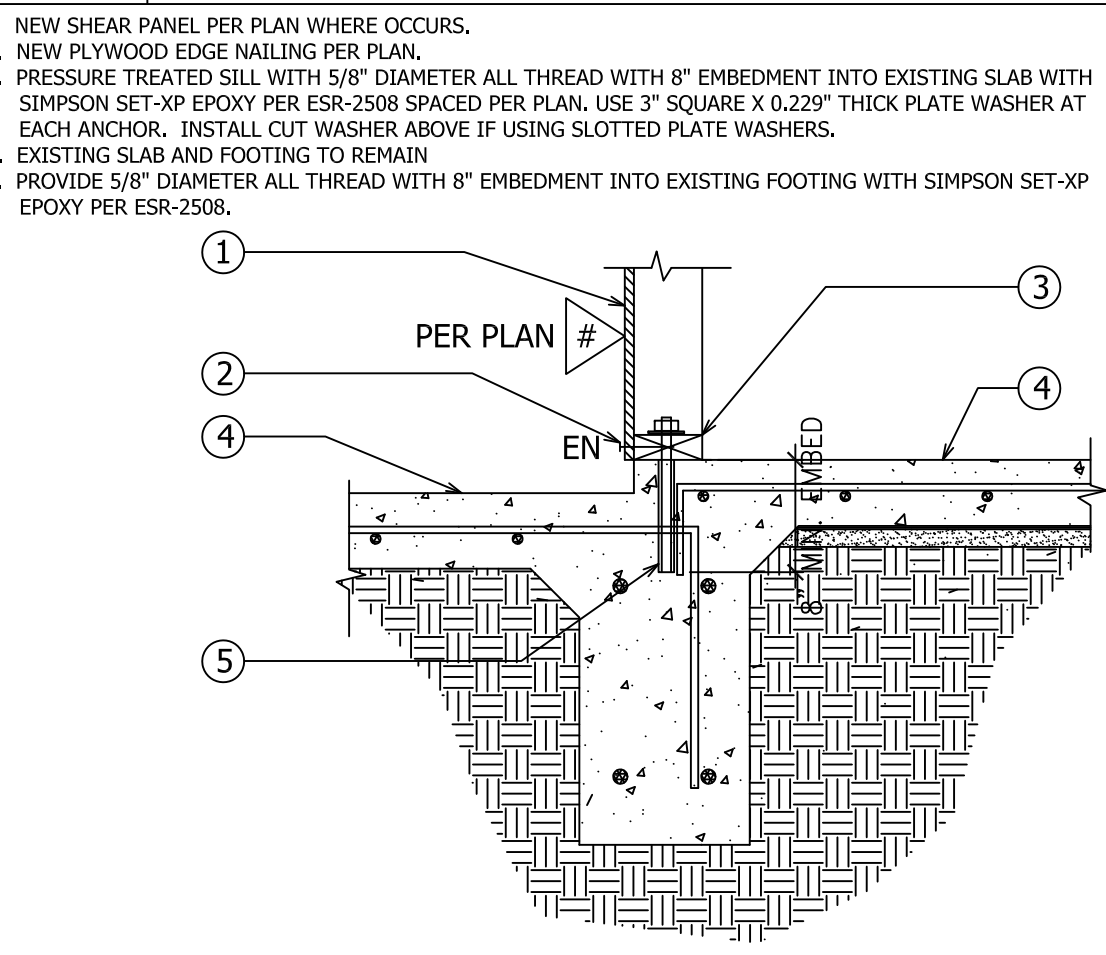


90 SHEAR TRANSFER DETAIL

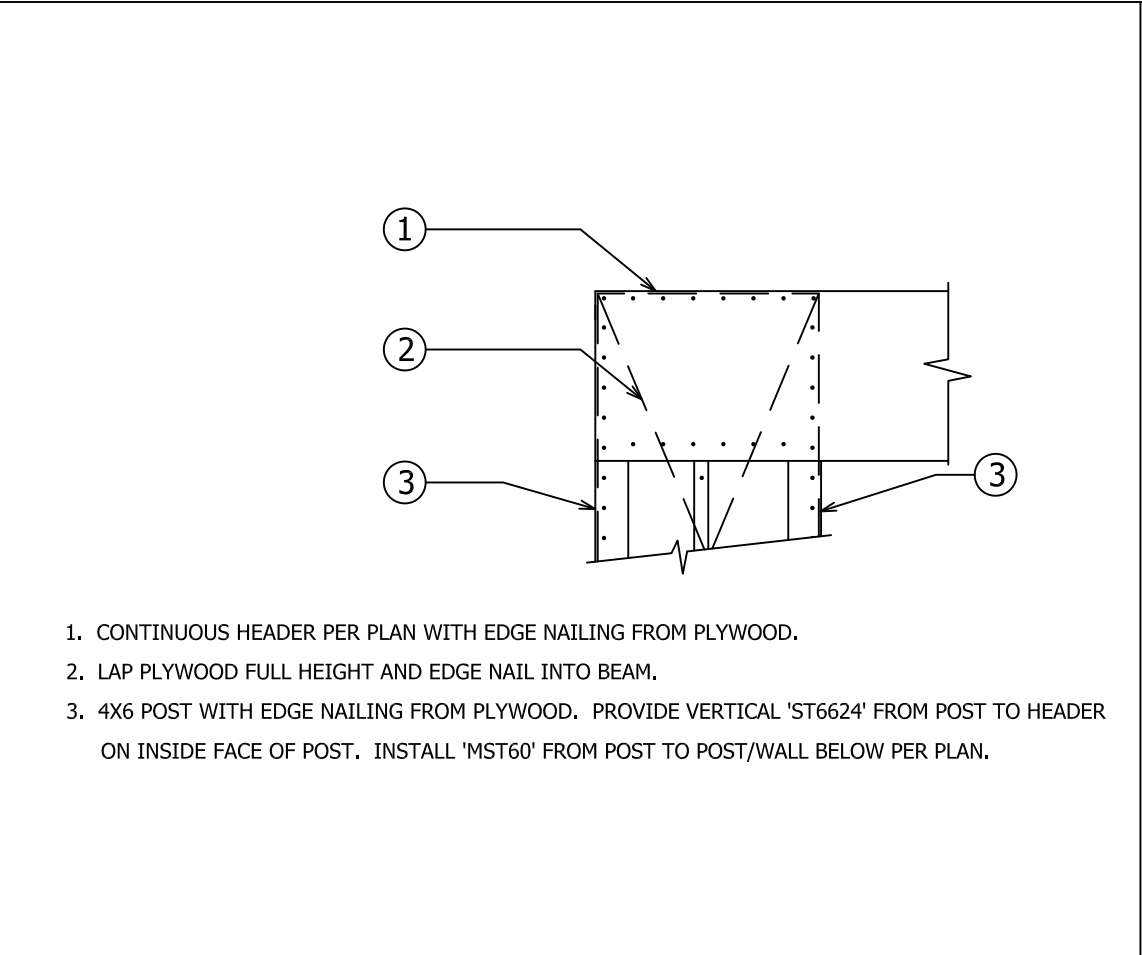


84 SHEAR TRANSFER DETAIL

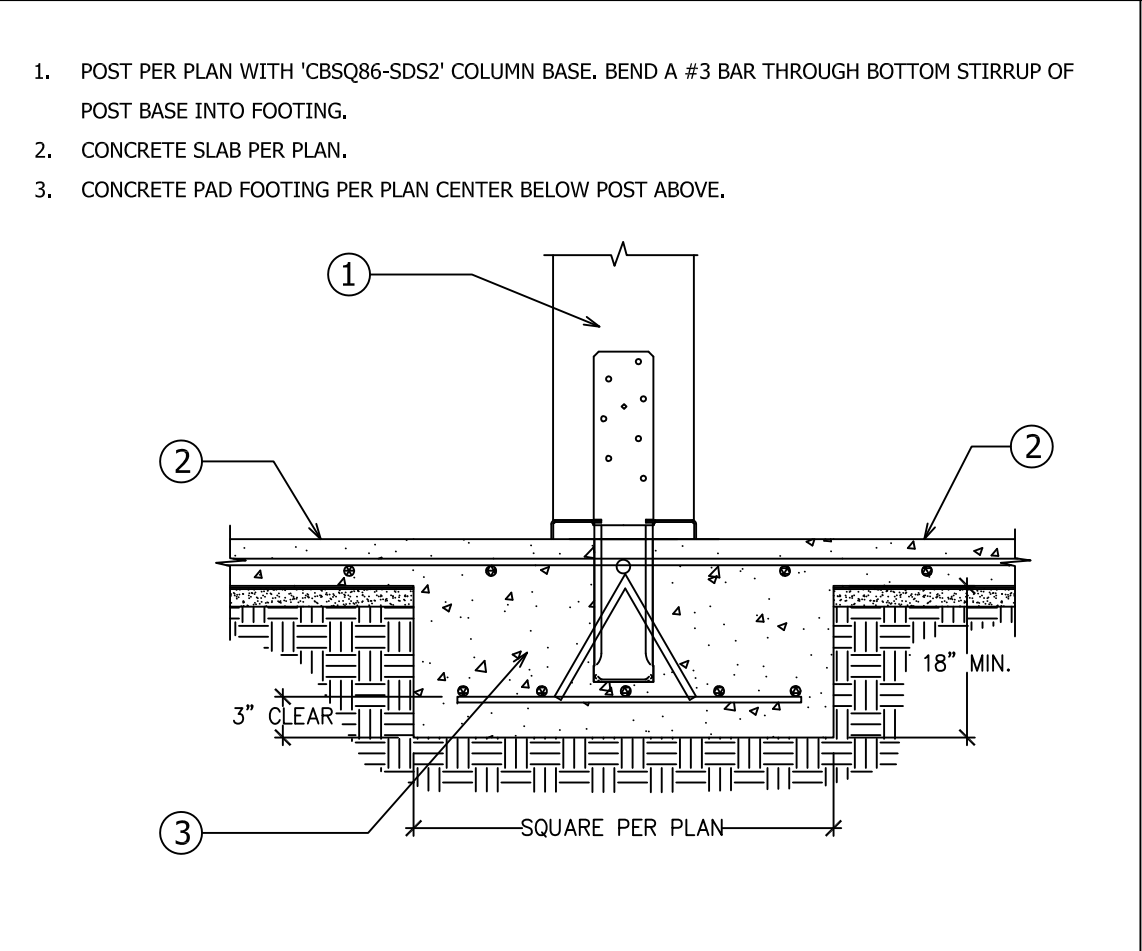


85 FOUNDATION CONNECTION

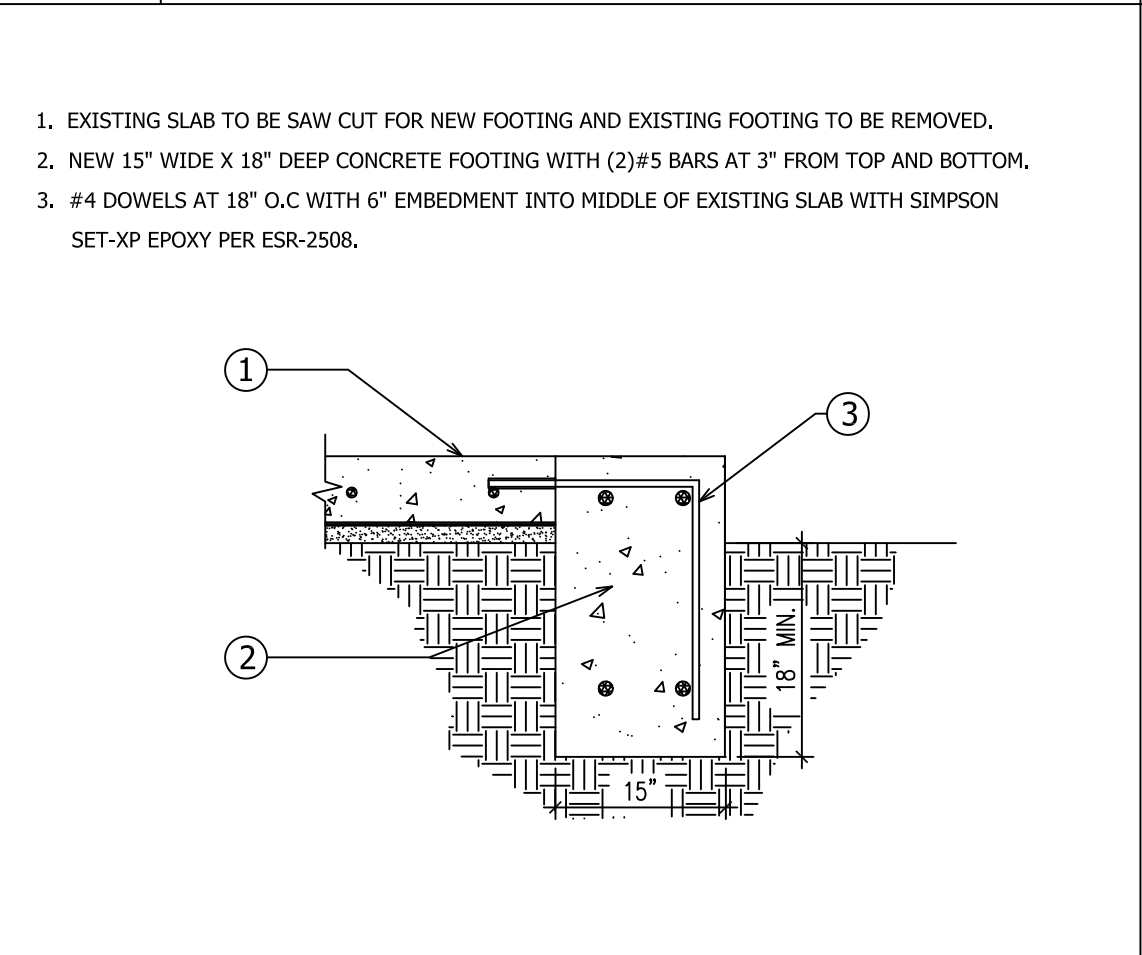


86 FOUNDATION CONNECTION

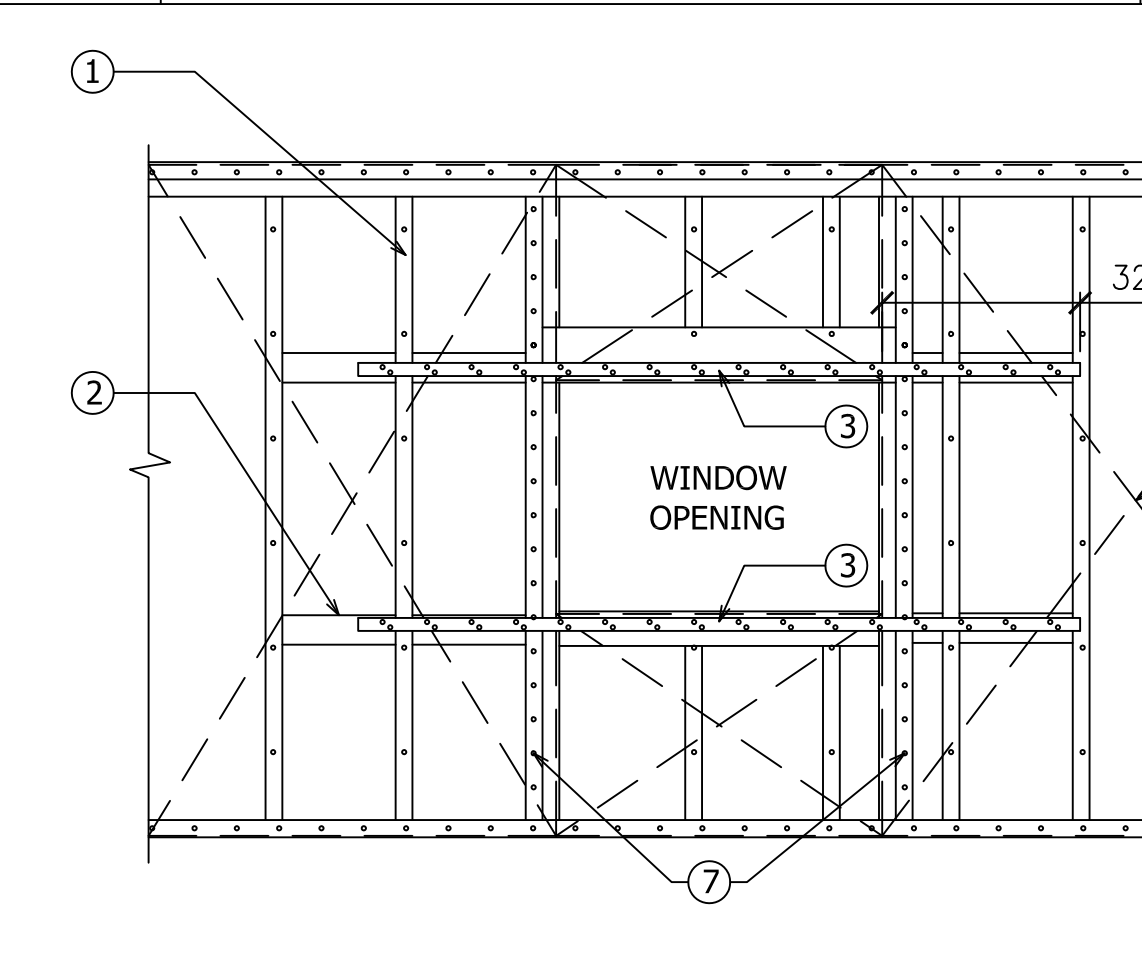


83 SHEAR TRANSFER AROUND WINDOW OPENING

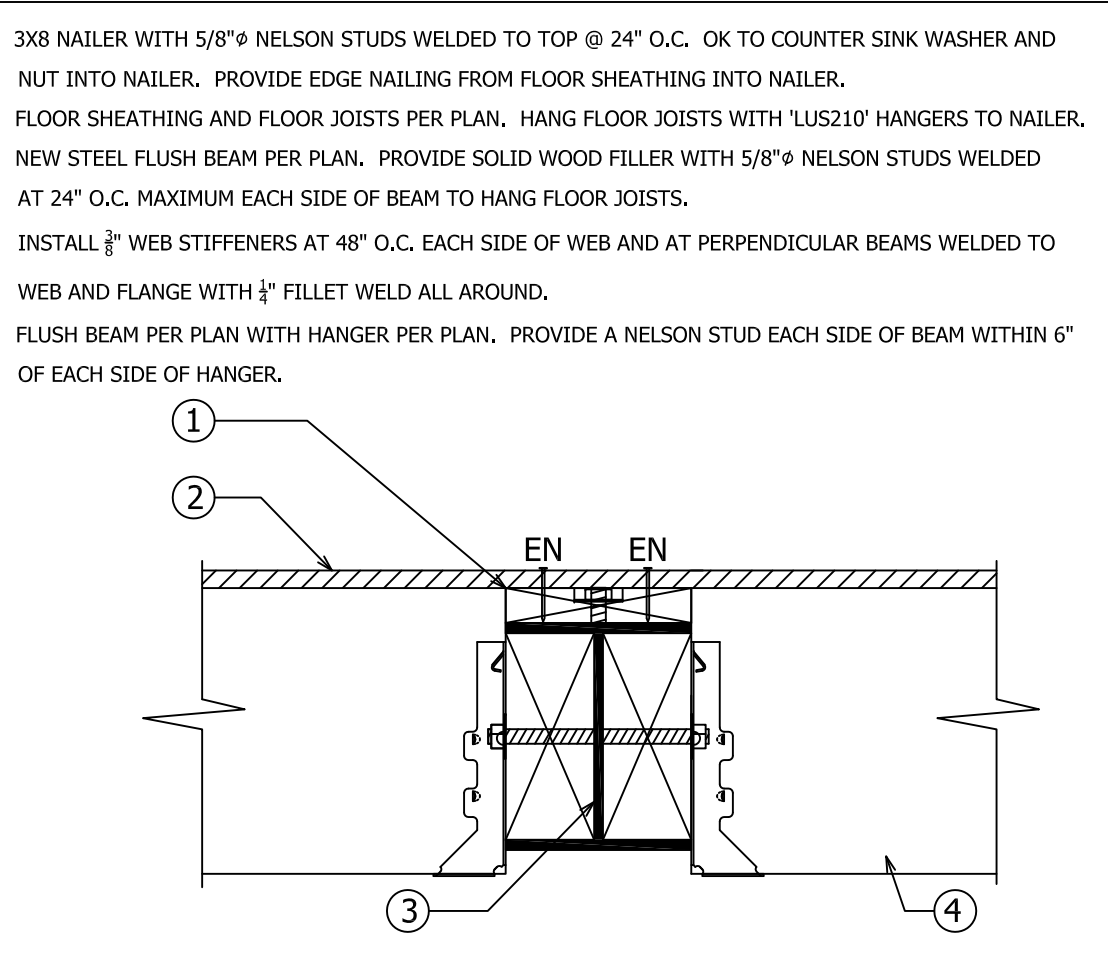


80 BEAM CONNECTION

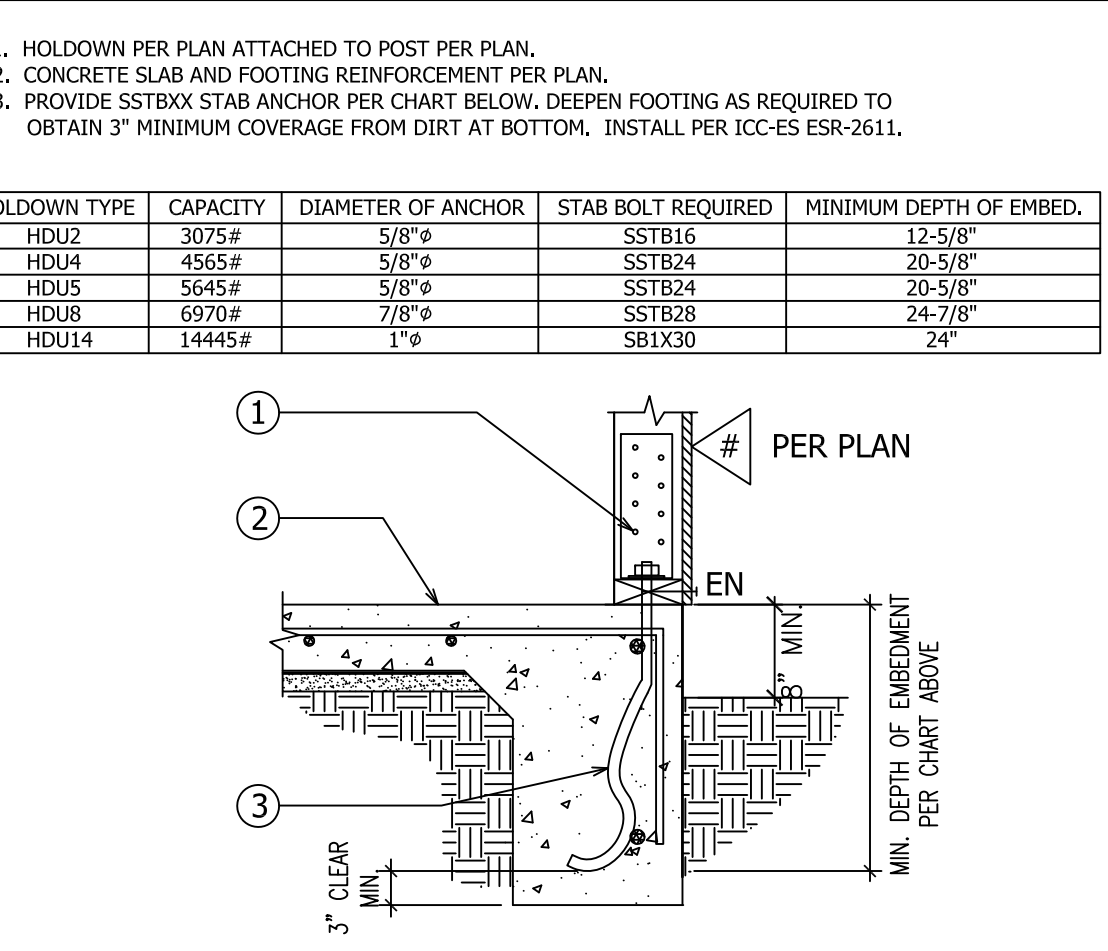

81 HOLDOWN CONNECTION DETAIL

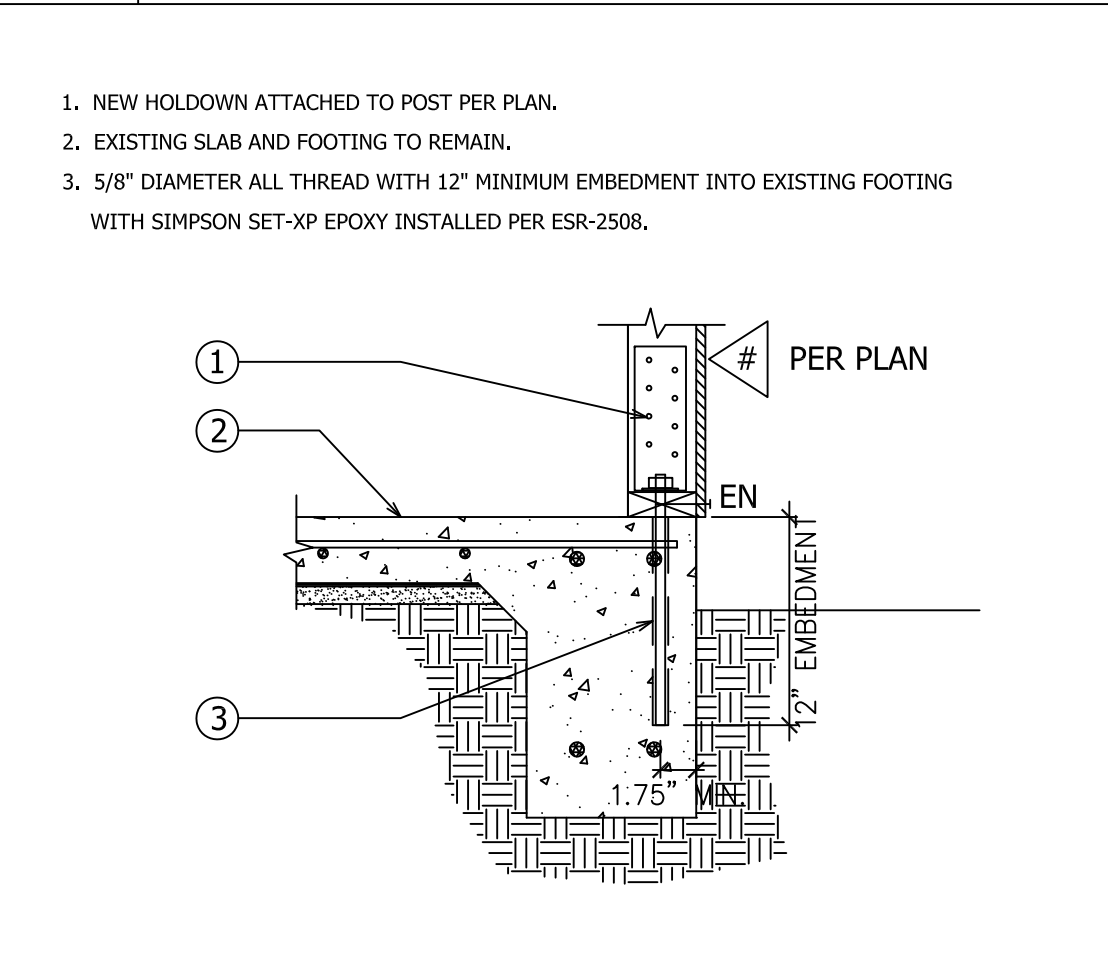

82 HOLDOWN CONNECTION DETAIL

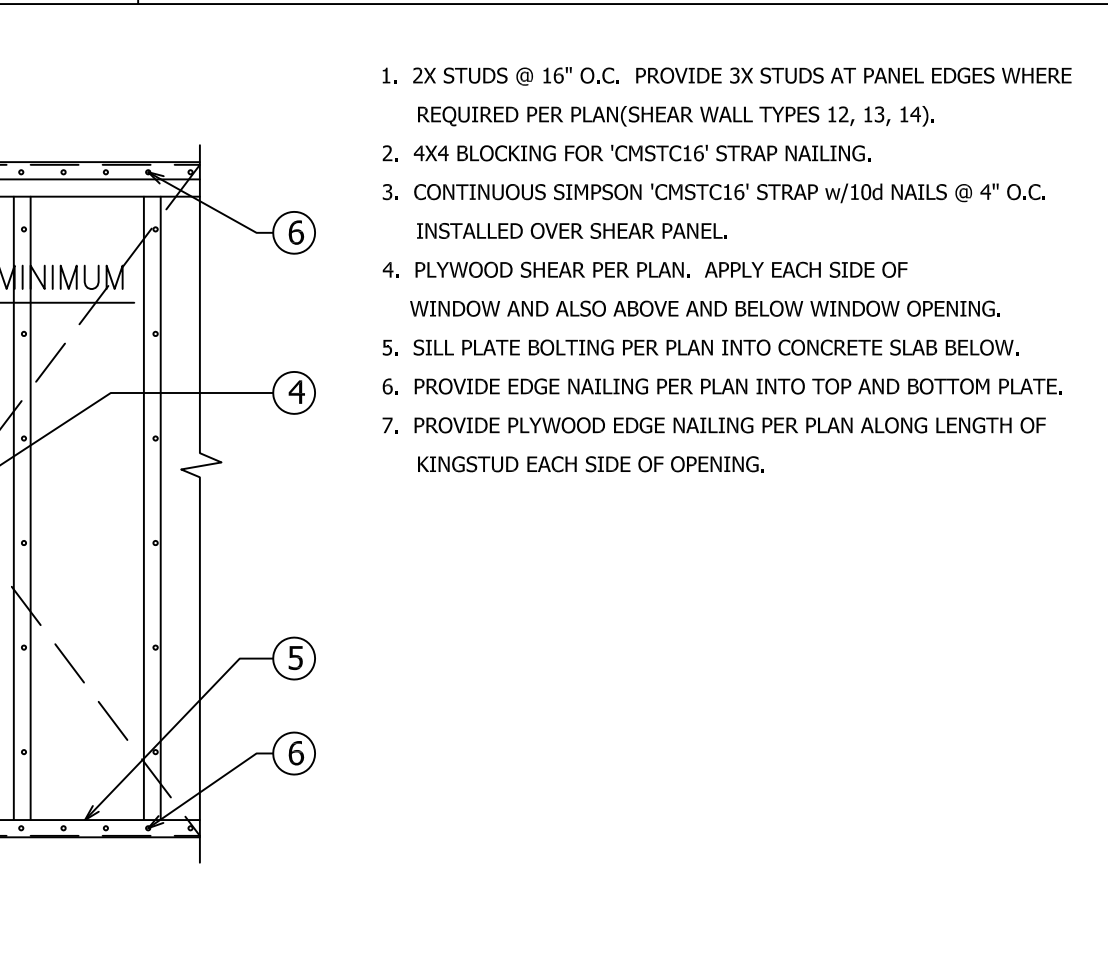

83 SHEAR TRANSFER AROUND WINDOW OPENING

THESE PLANS ARE NOT TO BE USED FOR CONSTRUCTION UNLESS THEY HAVE BEEN STAMPED AS APPROVED BY THE BUILDING DEPARTMENT AND THERE IS A WET SIGNATURE ACROSS ENGINEERS STAMP. THESE PLANS ARE NOT TO BE REPRODUCED WITHOUT PERMISSION BY ARMSTRONG ENGINEERING & DRAFTING INC.

STRUCTURAL DETAILS




CIRKS RESIDENCE
3542 VENTURE DRIVE
HUNTINGTON BEACH, CA. 92649



PLOT/SIGN DATE: 03/11/2024
SCALE: N.T.S.
JOB #: 2024-002
REVISION: #
SHEET #:



S-8

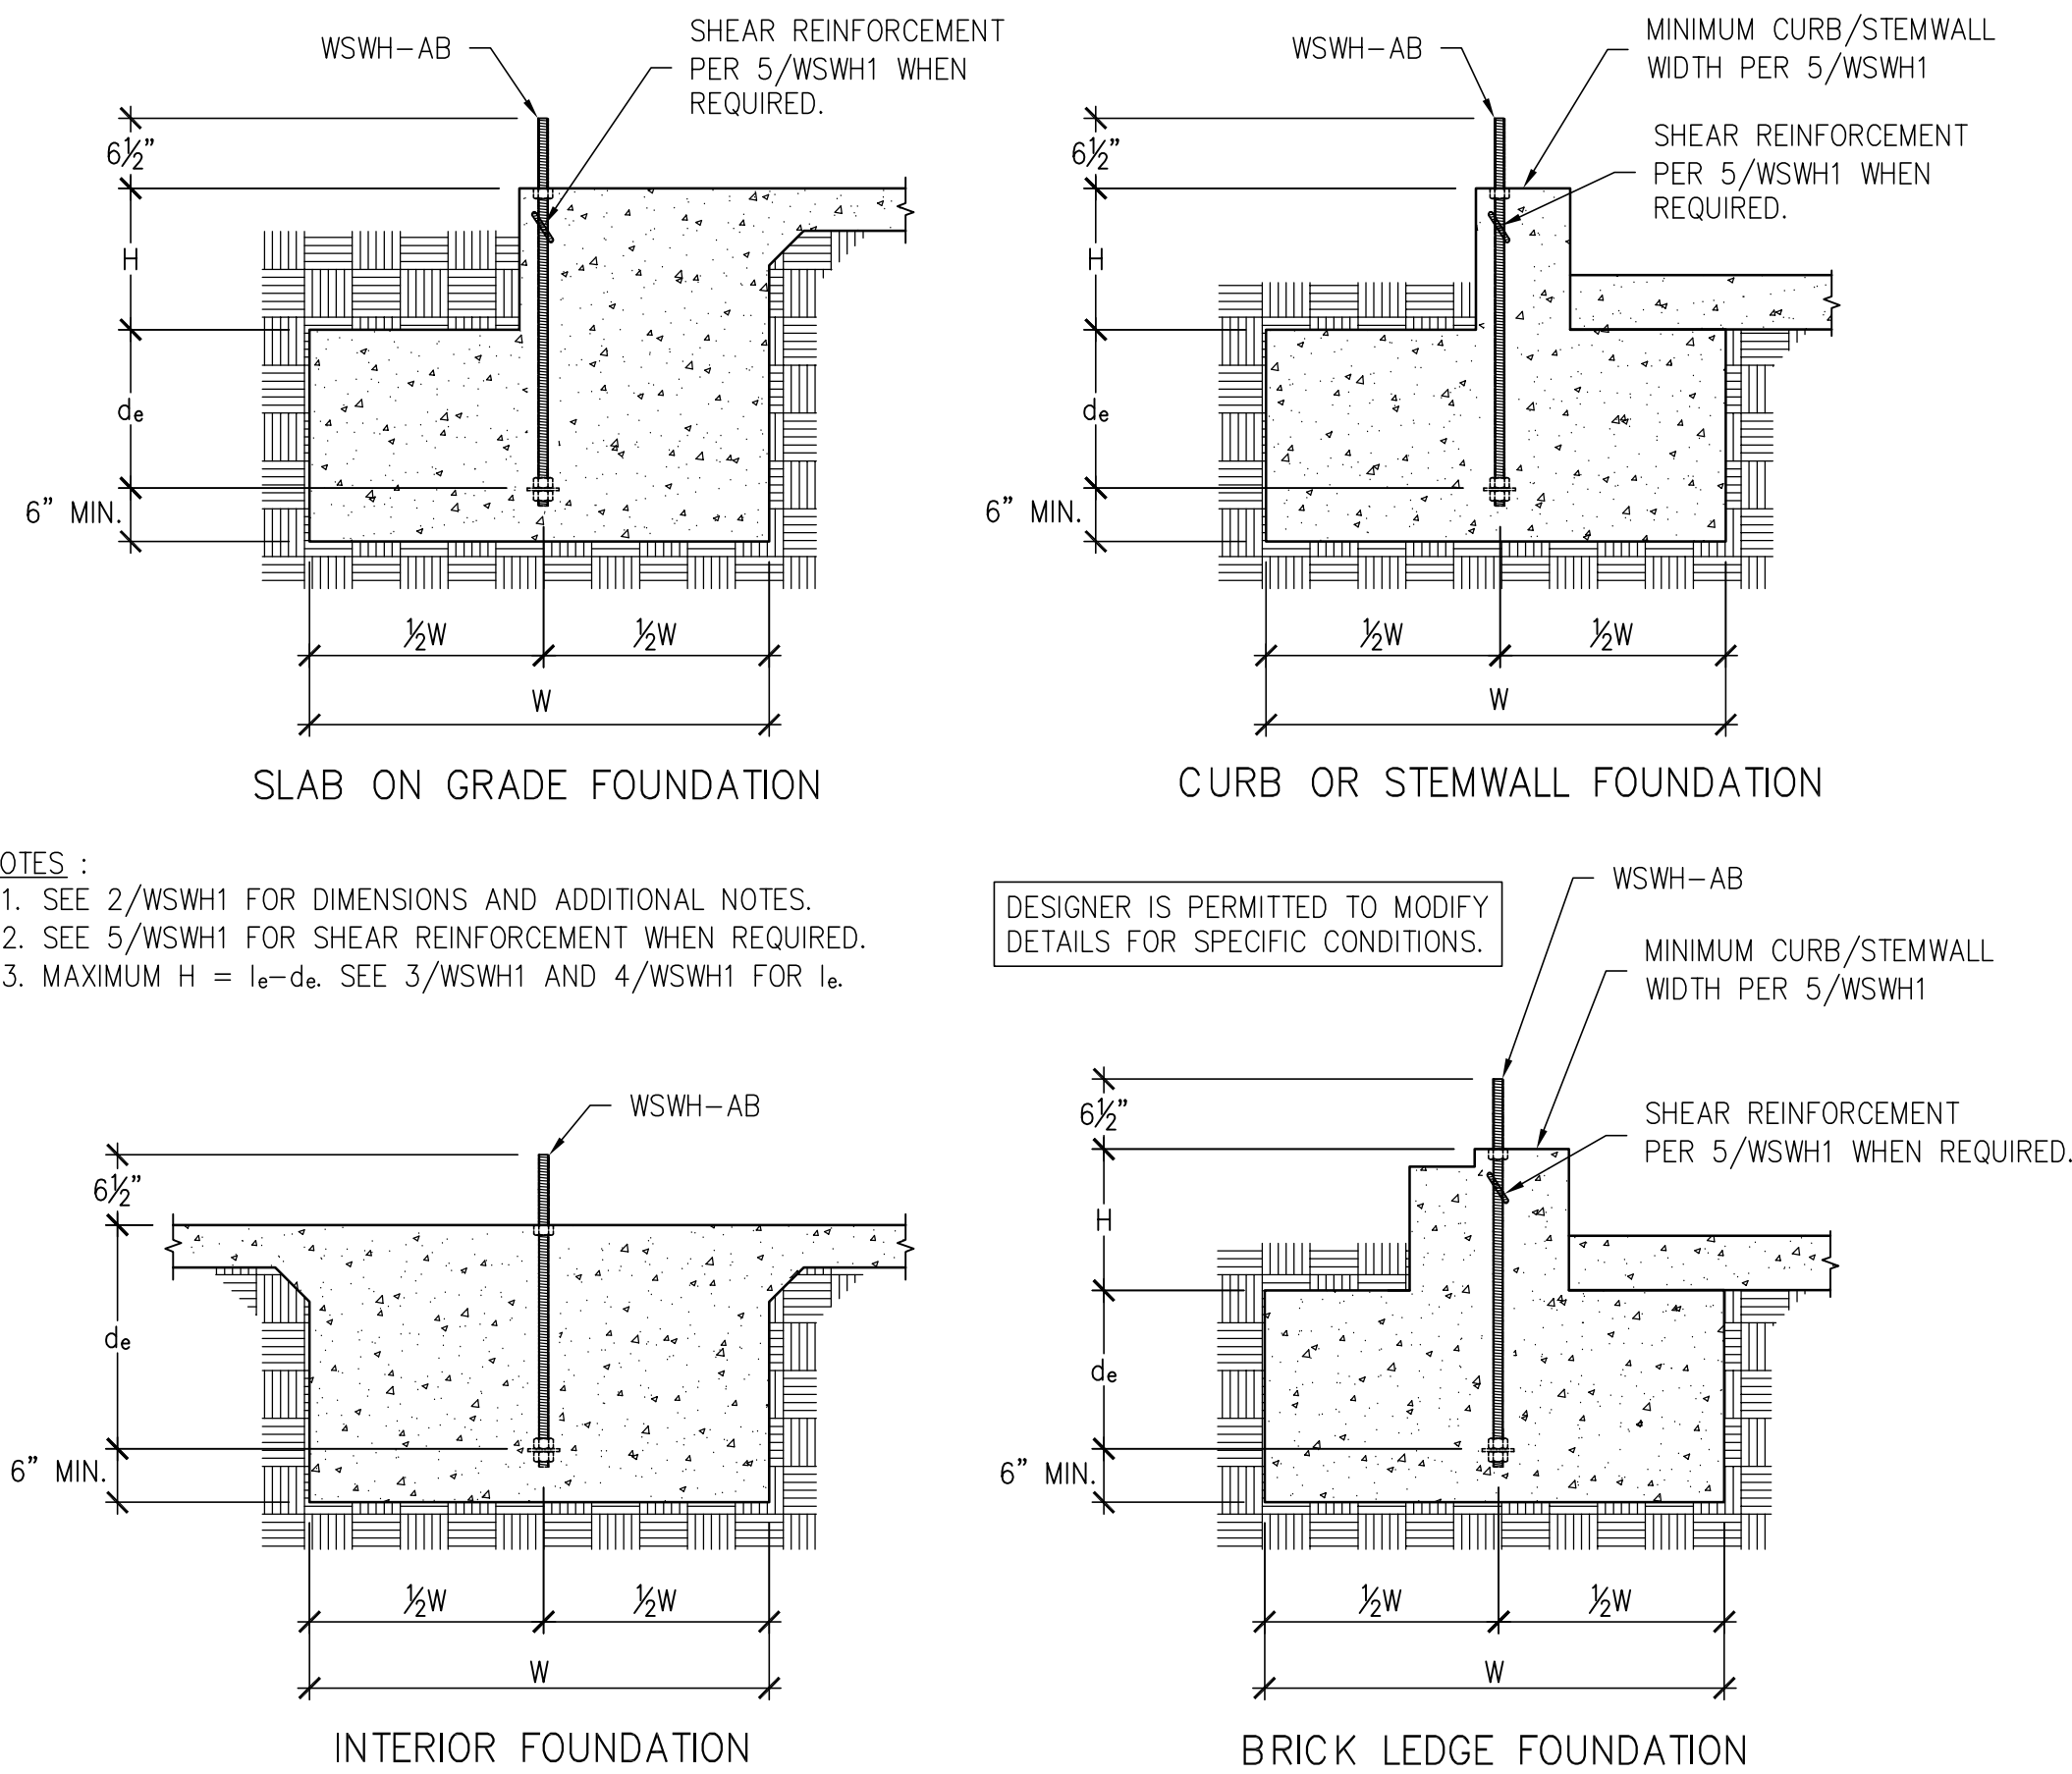


NOTES :
1. SEE 2/WSWH1 FOR DIMENSIONS AND ADDITIONAL NOTES.
2. SEE 5/WSWH1 FOR SHEAR REINFORCEMENT WHEN REQUIRED.
3. MAXIMUM H = l_e-d_e. SEE 3/WSWH1 AND 4/WSWH1 FOR l_e.

DESIGNER IS PERMITTED TO MODIFY
DETAILS FOR SPECIFIC CONDITIONS.

WSWH PANEL MODEL	MODEL NO.	DIAMETER	LENGTH	l _e
WSWH12, WSWH18 AND WSWH24	WSWH-AB1x24	1"	24"	15½"
	WSWH-AB1x24HS	1"	24"	15½"
	WSWH-AB1x30	1"	30"	21½"
	WSWH-AB1x30HS	1"	30"	21½"
	WSWH-AB1x36	1"	36"	27½"
	WSWH-AB1x36HS	1"	36"	27½"

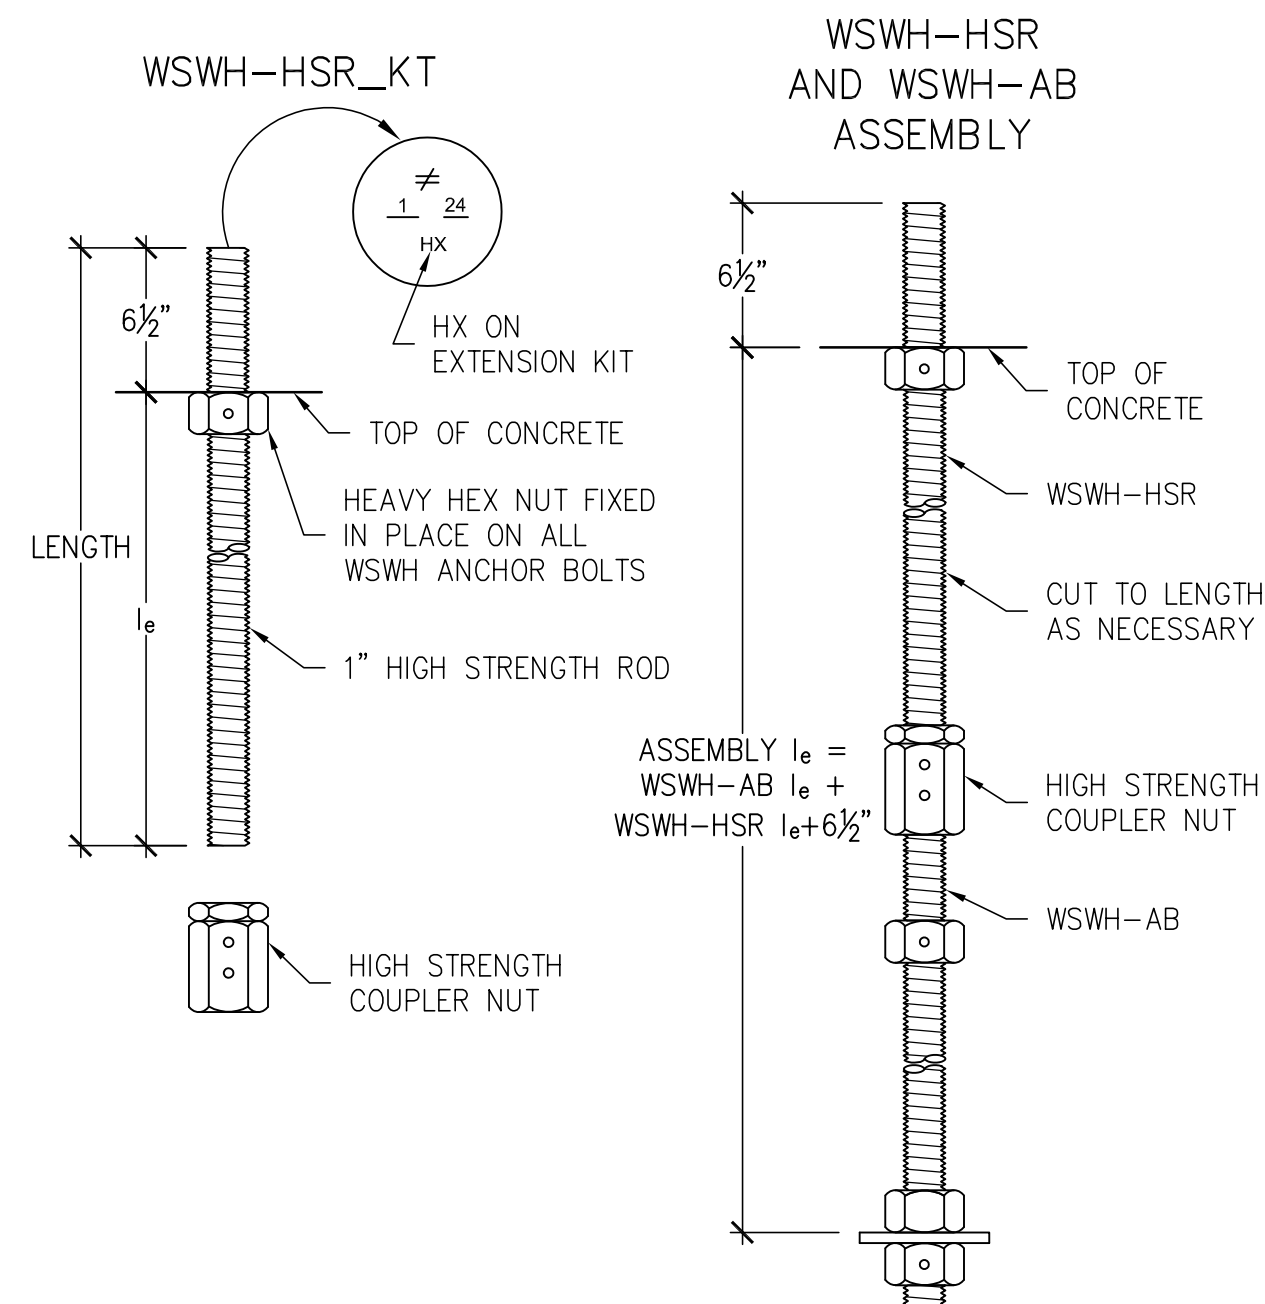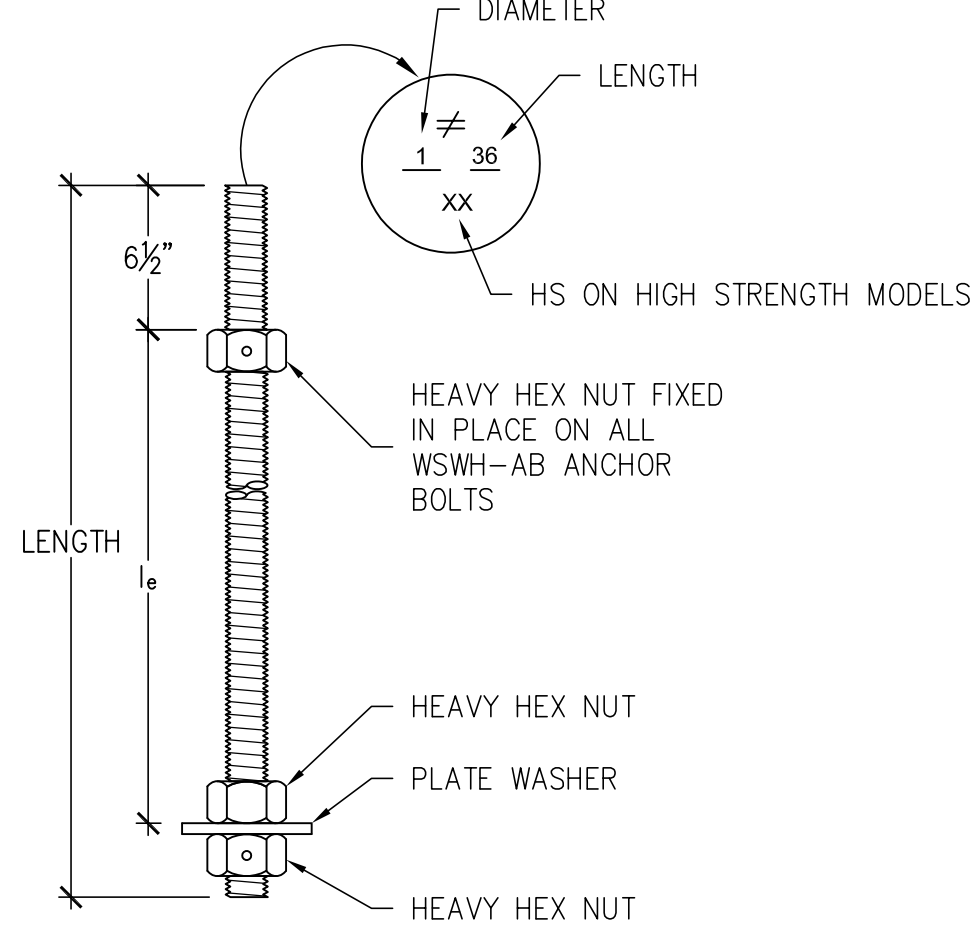

WSWH PANEL MODEL	MODEL NO.	DIAMETER	LENGTH	l _e
WSWH12, WSWH18 AND WSWH24	WSWH-HSR1x24KT	1"	24"	17½"
	WSWH-HSR1x36KT	1"	36"	29½"

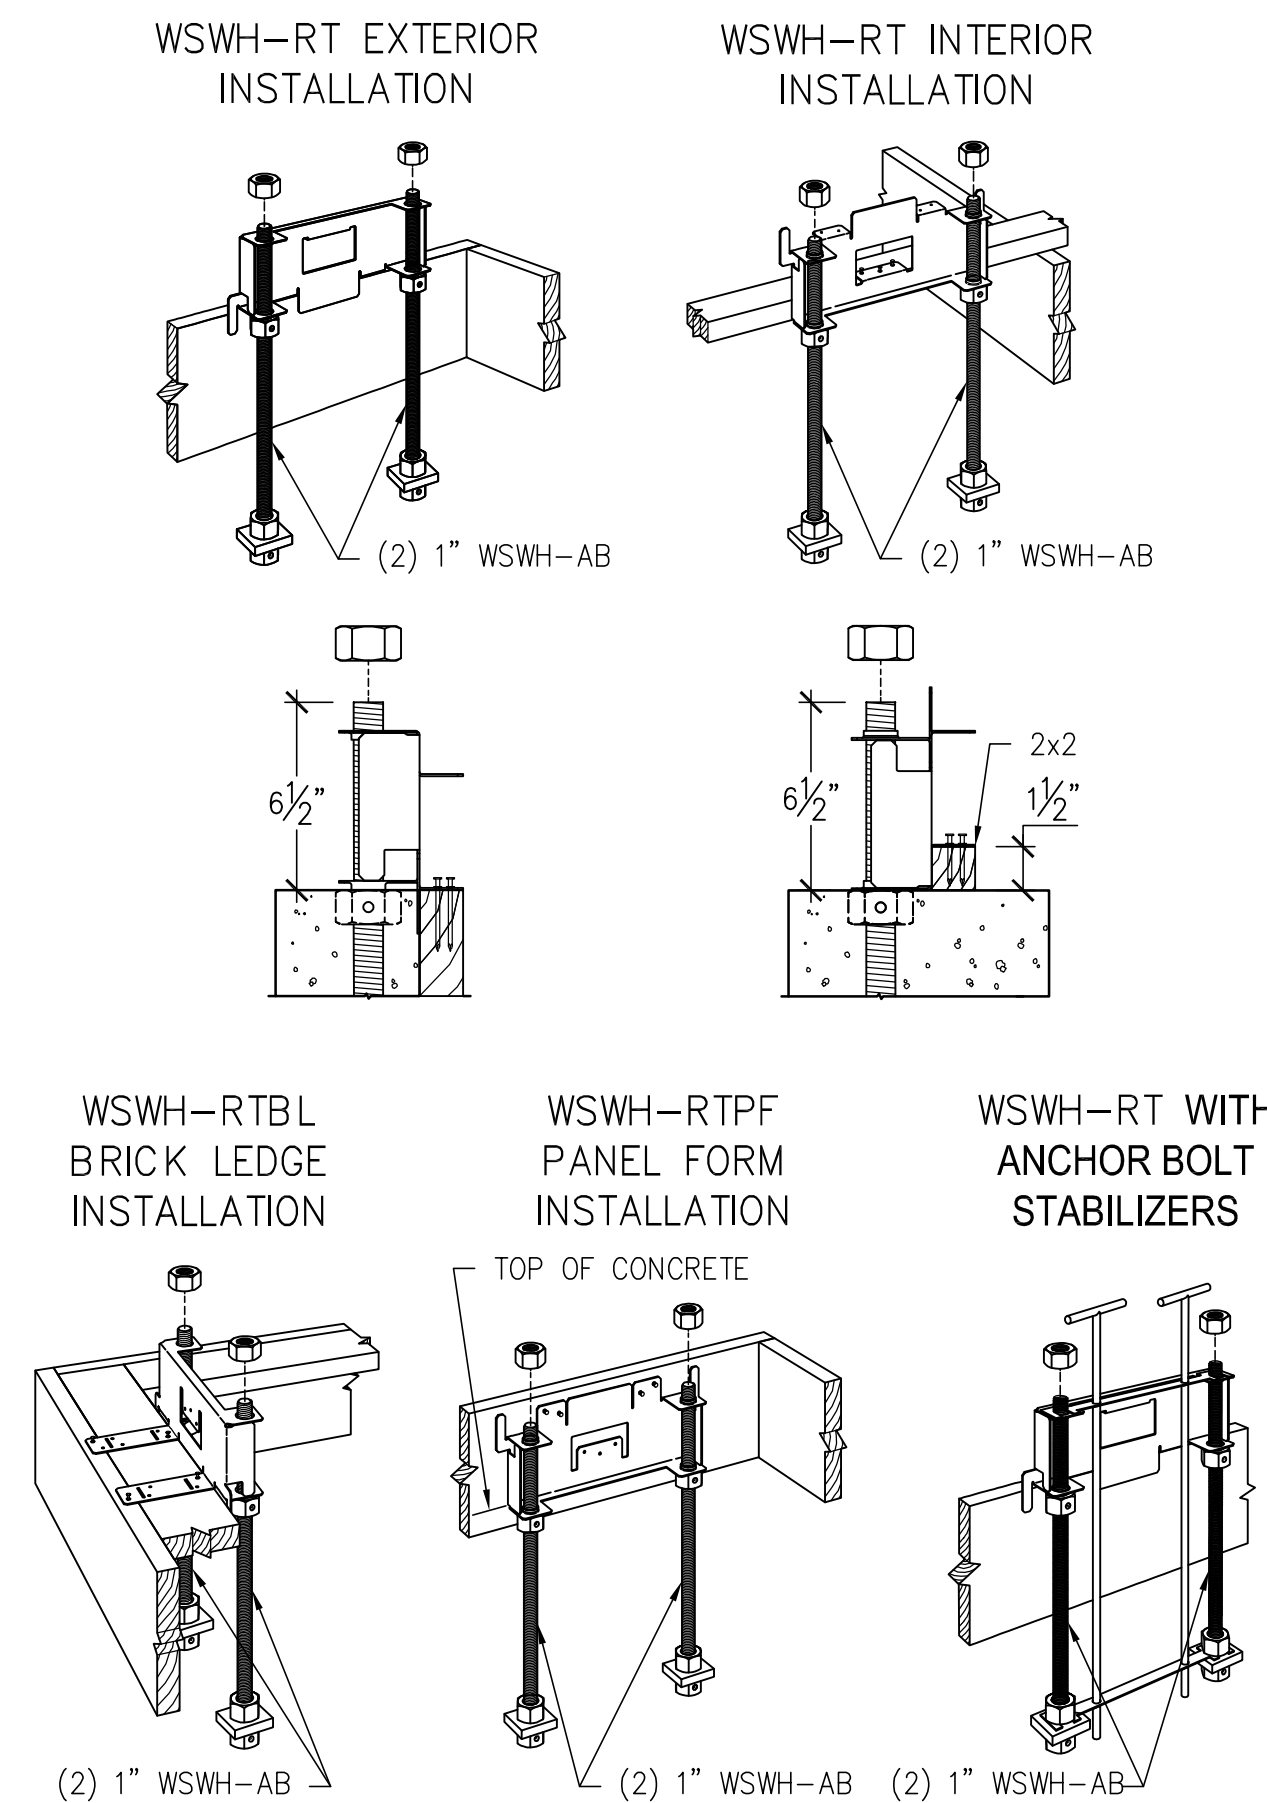

STRONG-WALL® WSWH ANCHORAGE – TYPICAL SECTIONS

1

WSWH ANCHOR BOLTS


3

WSWH ANCHOR BOLT EXTENSION

4

WSWH ANCHOR BOLT TEMPLATES

6


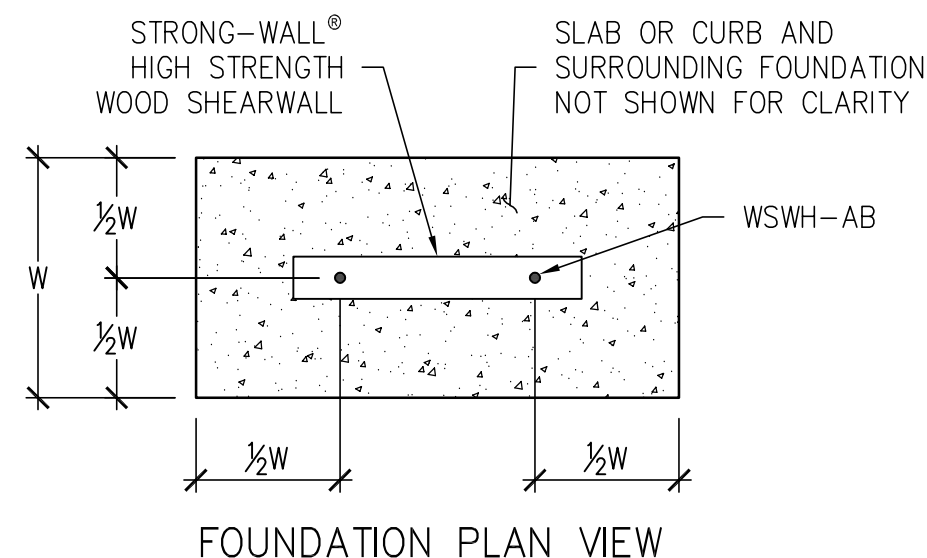


NOTES :
1. ANCHORAGE DESIGNS CONFORM TO ACI 318-11 APPENDIX D, ACI 318-14 CHAPTER 17 AND ACI 318-19 CHAPTER 17 WITH NO SUPPLEMENTARY REINFORCEMENT FOR CRACKED OR UNCRACKED CONCRETE AS NOTED.
2. ANCHOR STRENGTH INDICATES REQUIRED GRADE OF WSWH-AB ANCHOR BOLT. STANDARD (ASTM F1554 GRADE 36) OR HIGH STRENGTH (HS) (ASTM A193 GRADE B7).
3. SEISMIC INDICATES SEISMIC DESIGN CATEGORY C-F. DETACHED 1 AND 2 FAMILY DWELLINGS IN SDC C MAY USE WIND ANCHORAGE SOLUTIONS. SEISMIC ANCHORAGE DESIGNS CONFORM TO ACI 318-11 SECTION D.3.3.4.3, ACI 318-14 SECTION 17.2.3.4.3 AND ACI 318-19 SECTION 17.10.5.3.
4. WIND INCLUDES SEISMIC DESIGN CATEGORY A AND B AND DETACHED 1 AND 2 FAMILY DWELLINGS IN SDC C.
5. FOUNDATION DIMENSIONS ARE FOR ANCHORAGE ONLY. FOUNDATION DESIGN (SIZE AND REINFORCEMENT) BY OTHERS. THE DESIGNER MAY SPECIFY ALTERNATE EMBEDMENT, FOOTING SIZE OR ANCHOR BOLT.
6. REFER TO 1/WSWH1 FOR d_e.

WSWH ANCHORAGE SOLUTIONS FOR 2500 PSI CONCRETE					
DESIGN CRITERIA	CONCRETE CONDITION	ANCHOR STRENGTH	WSWH-AB1 ANCHOR BOLT		
			ASD ALLOWABLE UPLIFT (lbs)	W (in.)	d _e (in.)
SEISMIC	CRACKED	STANDARD	16,000	33	11
			17,100	35	12
			34,100	52	18
	UNCRAKED	HIGH STRENGTH	36,800	55	19
			15,700	28	10
			17,100	30	10
WIND	CRACKED	STANDARD	33,500	45	15
			36,800	48	16
			6,200	16	6
		HIGH STRENGTH	11,400	24	8
			17,100	32	11
			21,100	36	12
	UNCRAKED	STANDARD	27,300	42	14
			34,100	48	16
			36,800	51	17
		HIGH STRENGTH	6,400	14	6
			12,500	22	8
			17,100	28	10

WSWH ANCHORAGE SOLUTIONS FOR 3000 PSI CONCRETE					
DESIGN CRITERIA	CONCRETE CONDITION	ANCHOR STRENGTH	WSWH-AB1 ANCHOR BOLT		
			ASD ALLOWABLE UPLIFT (lbs)	W (in.)	d _e (in.)
SEISMIC	CRACKED	STANDARD	16,000	31	11
			17,100	33	11
			33,900	49	17
	UNCRAKED	HIGH STRENGTH	36,800	52	18
			16,300	27	9
			17,100	28	10
WIND	CRACKED	STANDARD	34,000	43	15
			36,800	46	16
			5,600	14	6
	HIGH STRENGTH	STANDARD	10,200	21	7
			17,100	30	10
			20,000	33	11
UNCRAKED	STANDARD	HIGH STRENGTH	26,500	39	13
			33,600	45	15
			36,800	48	16
	HIGH STRENGTH	STANDARD	6,200	13	6
			12,800	21	7
			17,100	26	9

WSWH ANCHORAGE SOLUTIONS FOR 4500 PSI CONCRETE					
DESIGN CRITERIA	CONCRETE CONDITION	ANCHOR STRENGTH	WSWH-AB1 ANCHOR BOLT		
			ASD ALLOWABLE UPLIFT (lbs)	W (in.)	d _e (in.)
SEISMIC	CRACKED	STANDARD	16,000	27	9
			17,100	29	10
			34,700	44	15
	UNCRAKED	HIGH STRENGTH	36,800	46	16
			15,700	23	8
			17,100	25	9
WIND	CRACKED	STANDARD	33,900	38	13
			36,800	40	14
			6,800	14	6
	HIGH STRENGTH	STANDARD	11,600	20	7
			17,100	26	9
			21,400	30	10
UNCRAKED	STANDARD	HIGH STRENGTH	28,400	36	12
			32,400	39	13
			36,800	43	15
	HIGH STRENGTH	STANDARD	6,800	12	6
			12,400	18	6
			17,100	23	8

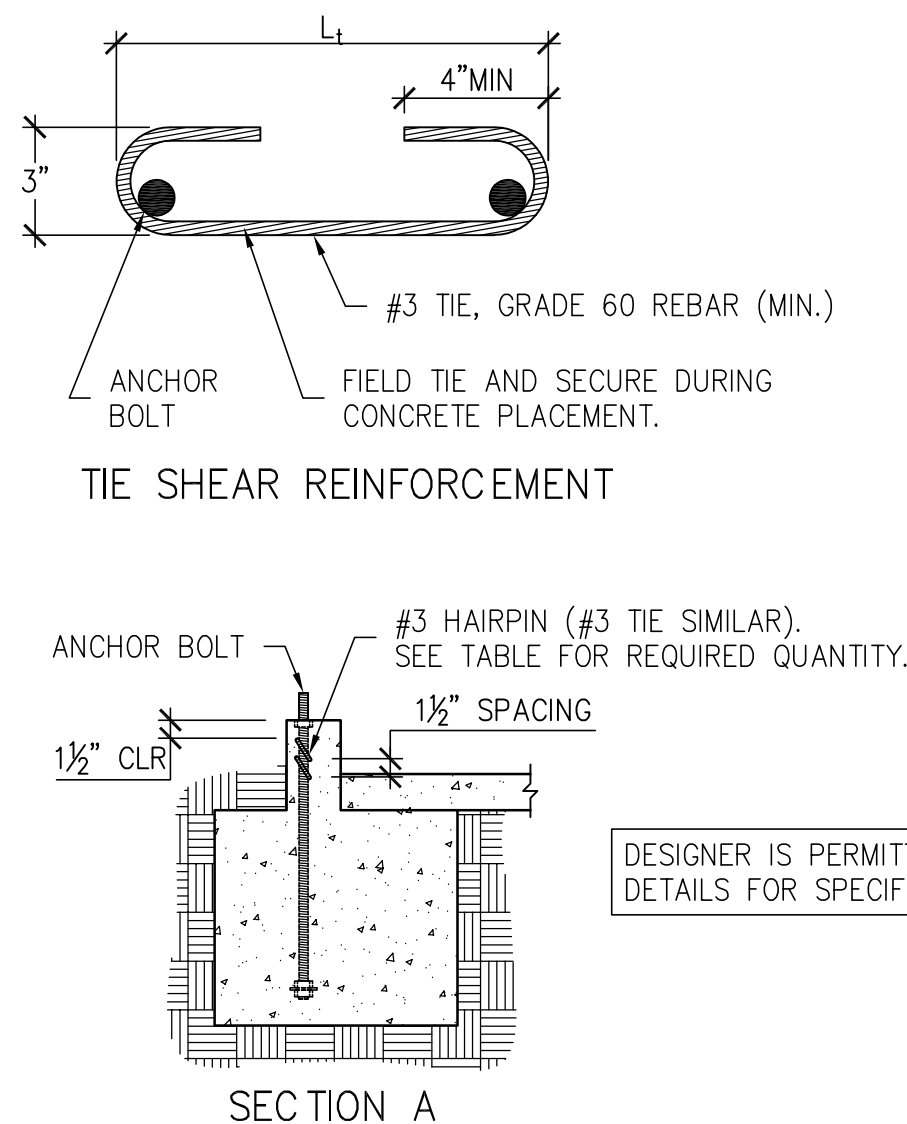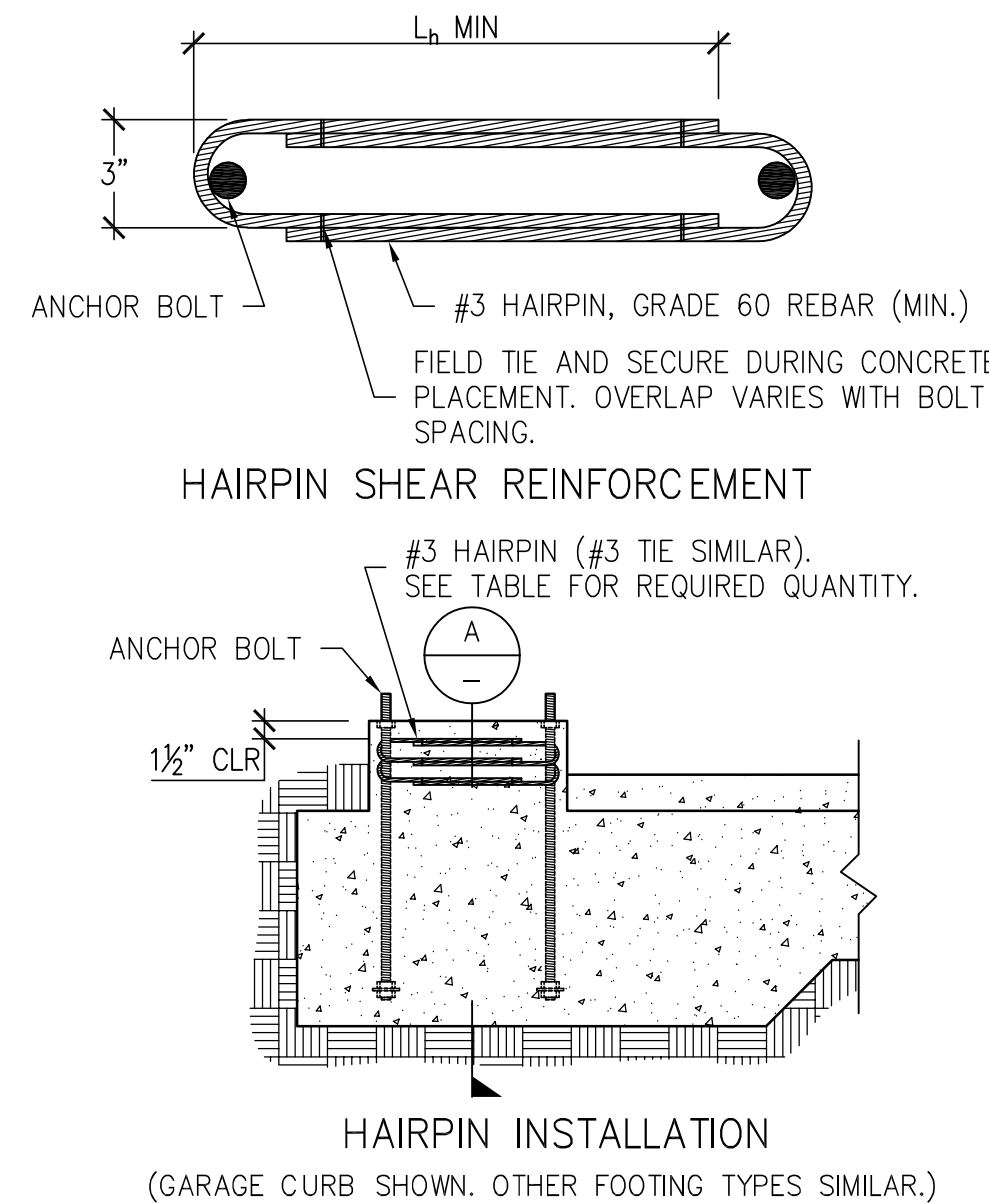

DESIGNER IS PERMITTED TO MODIFY
DETAILS FOR SPECIFIC CONDITIONS.

STRONG-WALL® HIGH STRENGTH WOOD SHEARWALL SHEAR ANCHORAGE						
MODEL	L ₄ OR L ₄ (in.)	SEISMIC ³		WIND ⁴		ASD ALLOWABLE SHEAR LOAD, V (lb.)
		SHEAR REINFORCEMENT	MIN. CURB/ STEMWALL WIDTH (in.)	SHEAR REINFORCEMENT	MIN. CURB/ STEMWALL WIDTH (in.)	UNCRAKED 1,080
WSWH12	10¼	(1) #3 TIE	6	SEE NOTE 7	6	770
WSWH18	15	(2) #3 HAIRPINS ^{5,6}	6	(1) #3 HAIRPIN	6	HAIRPIN REINF. ACHIEVES MAX. ALLOW SHEAR LOAD OF THE WSWH
WSWH24	19	(2) #3 HAIRPINS ⁵	6	(2) #3 HAIRPINS ⁵	6	

NOTES :
1. SHEAR ANCHORAGE DESIGNS CONFORM TO ACI 318-19, ACI 318-11 AND ACI 318-14 AND ASSUME MINIMUM 2,500 PSI CONCRETE.
2. SHEAR REINFORCEMENT IS NOT REQUIRED FOR INTERIOR FOUNDATION APPLICATIONS (PANEL INSTALLED AWAY FROM EDGE OF CONCRETE), OR BRACED WALL PANEL APPLICATIONS.
3. SEISMIC INDICATES SEISMIC DESIGN CATEGORY C THROUGH F. DETACHED 1 AND 2 FAMILY DWELLINGS IN SDC C MAY USE WIND ANCHORAGE SOLUTIONS. SEISMIC SHEAR REINFORCEMENT DESIGNS CONFORM TO ACI 318-19, SECTION 17.10.6.3, ACI 318-14, SECTION 17.2.3.5.3.
4. WIND INCLUDES SEISMIC DESIGN CATEGORY A AND B.
5. ADDITIONAL TIES MAY BE REQUIRED AT GARAGE CURB OR STEMWALL INSTALLATIONS BELOW ANCHOR REINFORCEMENT PER DESIGNER.
6. USE (1) #3 HAIRPIN FOR WSWH18 WHEN STANDARD STRENGTH ANCHOR IS USED.
7. USE (1) #3 TIE FOR WSWH12 WHEN PANEL DESIGN SHEAR FORCE EXCEEDS TABULATED ANCHORAGE ALLOWABLE SHEAR LOAD.
8. #4 GRADE 40 SHEAR REINFORCEMENT MAY BE SUBSTITUTED FOR WSWH SHEAR ANCHORAGE SOLUTIONS.
9. CONCRETE EDGE DISTANCE FOR ANCHORS MUST COMPLY WITH ACI 318-19 SECTION 17.9.2, ACI 318-14 SECTION 17.7.2 AND ACI 318-11 SECTION D.8.2.
10. THE DESIGNER MAY SPECIFY ALTERNATE SHEAR ANCHORAGE.

STRONG-WALL® HIGH STRENGTH WOOD SHEARWALL TENSION ANCHORAGE SCHEDULE 2,500, 3,000 AND 4,500 PSI

2

STRONG-WALL® WSWH SHEAR ANCHORAGE SCHEDULE AND DETAILS

5

REVIEWS		DATE		NO.	
FIRST RELEASE - 2018 IBC		02-26-2021		0	
2021 IBC REVISIONS		03-16-2021		1	

SIMPSON Strong-Tie, Co. Inc.

• 5956 W. Las Positas Blvd.
Pleasanton, CA 94588
• Tel: (800) 999-5099
• Website: www.strongtie.com

STRONG-TIE
Strong-Tie
THERE IS NO EQUAL

STRONG-WALL® WSWH
ANCHORAGE DETAILS
ENGINEERED DESIGNS

SIMPSON
Strong-Tie
THERE IS NO EQUAL


NAME	DATE
03-16-2021	SCALE
N.T.S.	CHECKED
SHEET	WSWH1
OF SHEETS	JOB NO.

STRONG-WALL® HIGH STRENGTH WOOD SHEARWALL MODELS

MODEL NO.	W (in.)	H (in.)	ANCHOR BOLTS		TOTAL WALL WEIGHT (lb.)
			QUANTITY	DIA. (in.)	
WSWH12x7	12	84	2	1	105
WSWH18x7	18	84	2	1	155
WSWH12x8	12	96	2	1	120
WSWH18x8	18	96	2	1	175
WSWH24x8	24	96	2	1	225
WSWH12x9	12	108	2	1	130
WSWH18x9	18	108	2	1	195
WSWH24x9	24	108	2	1	250
WSWH12x10	12	120	2	1	145
WSWH18x10	18	120	2	1	210
WSWH24x10	24	120	2	1	275
WSWH12x12	12	144	2	1	165
WSWH18x12	18	144	2	1	245
WSWH24x12	24	144	2	1	325
WSWH18x14	18	168	2	1	285
WSWH24x14	24	168	2	1	370
WSWH24x16	24	192	2	1	420
WSWH18x20	18	240	2	1	390
WSWH24x20	24	240	2	1	520

- NOTES :
- FOR HEIGHTS NOT LISTED, ORDER THE NEXT TALLEST PANEL AND TRIM TO FIT.
MINIMUM TRIMMED HEIGHT FOR ALL PANELS IS 74½".
 - ALL PANELS COME WITH PRE-ATTACHED HOLD-DOWNS, TWO HEAVY HEX NUTS, TWO HEAVY BEARING PLATES, ONE WSWH-TP TOP CONNECTION PLATE WITH REQUIRED FASTENERS AND INSTALLATION INSTRUCTIONS.
 - ALL PANELS ARE ¾" THICK.



PLACE STRONG-WALL® HIGH STRENGTH WOOD SHEARWALL OVER THE ANCHOR BOLTS AND SECURE WITH HEAVY BEARING PLATES AND HEAVY HEX NUTS (PROVIDED). DO NOT USE AN IMPACT WRENCH. USE 1½" WRENCH FOR 1" NUT. TIGHTEN ANCHOR NUTS FINGER TIGHT + ½" TURN.

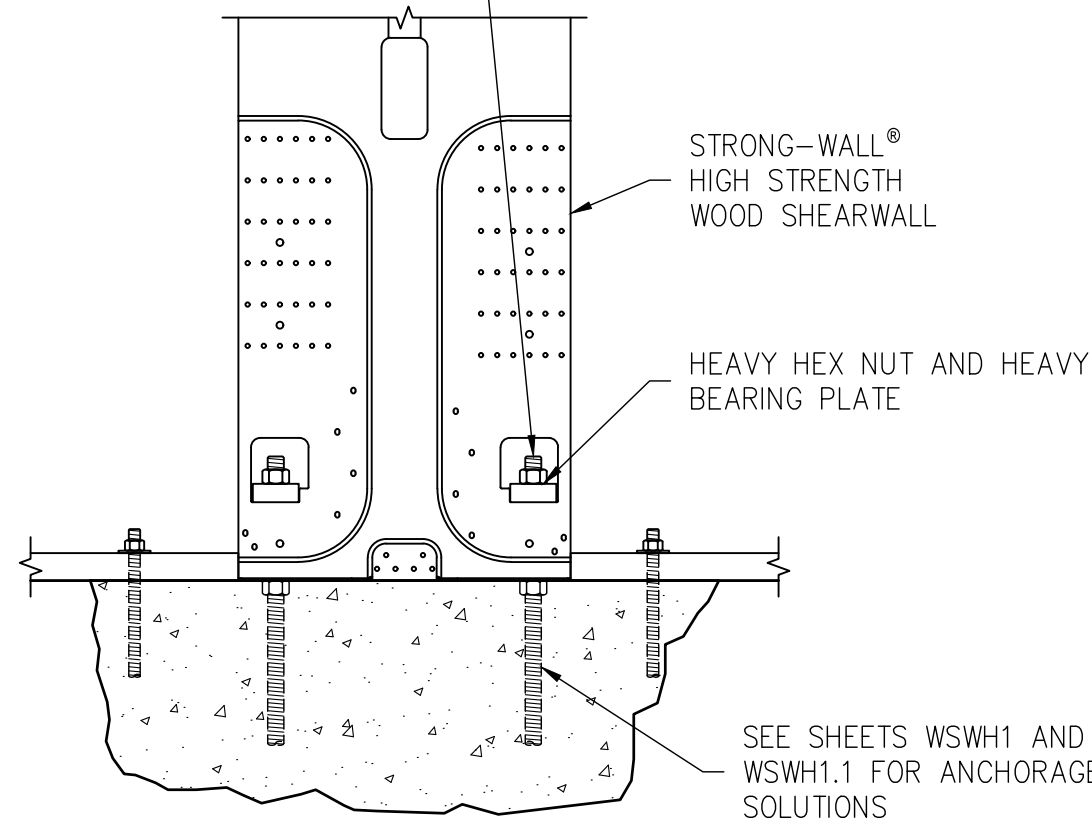

DESIGNER IS PERMITTED TO MODIFY DETAILS FOR SPECIFIC CONDITIONS.

MODEL NO.	FASTENER QUANTITY	
	SWS16150	SDS25600
WSWH-TP12	14	2
WSWH-TP18	26	4
WSWH-TP24	46	8

DESIGNER IS PERMITTED TO MODIFY DETAILS FOR SPECIFIC CONDITIONS.

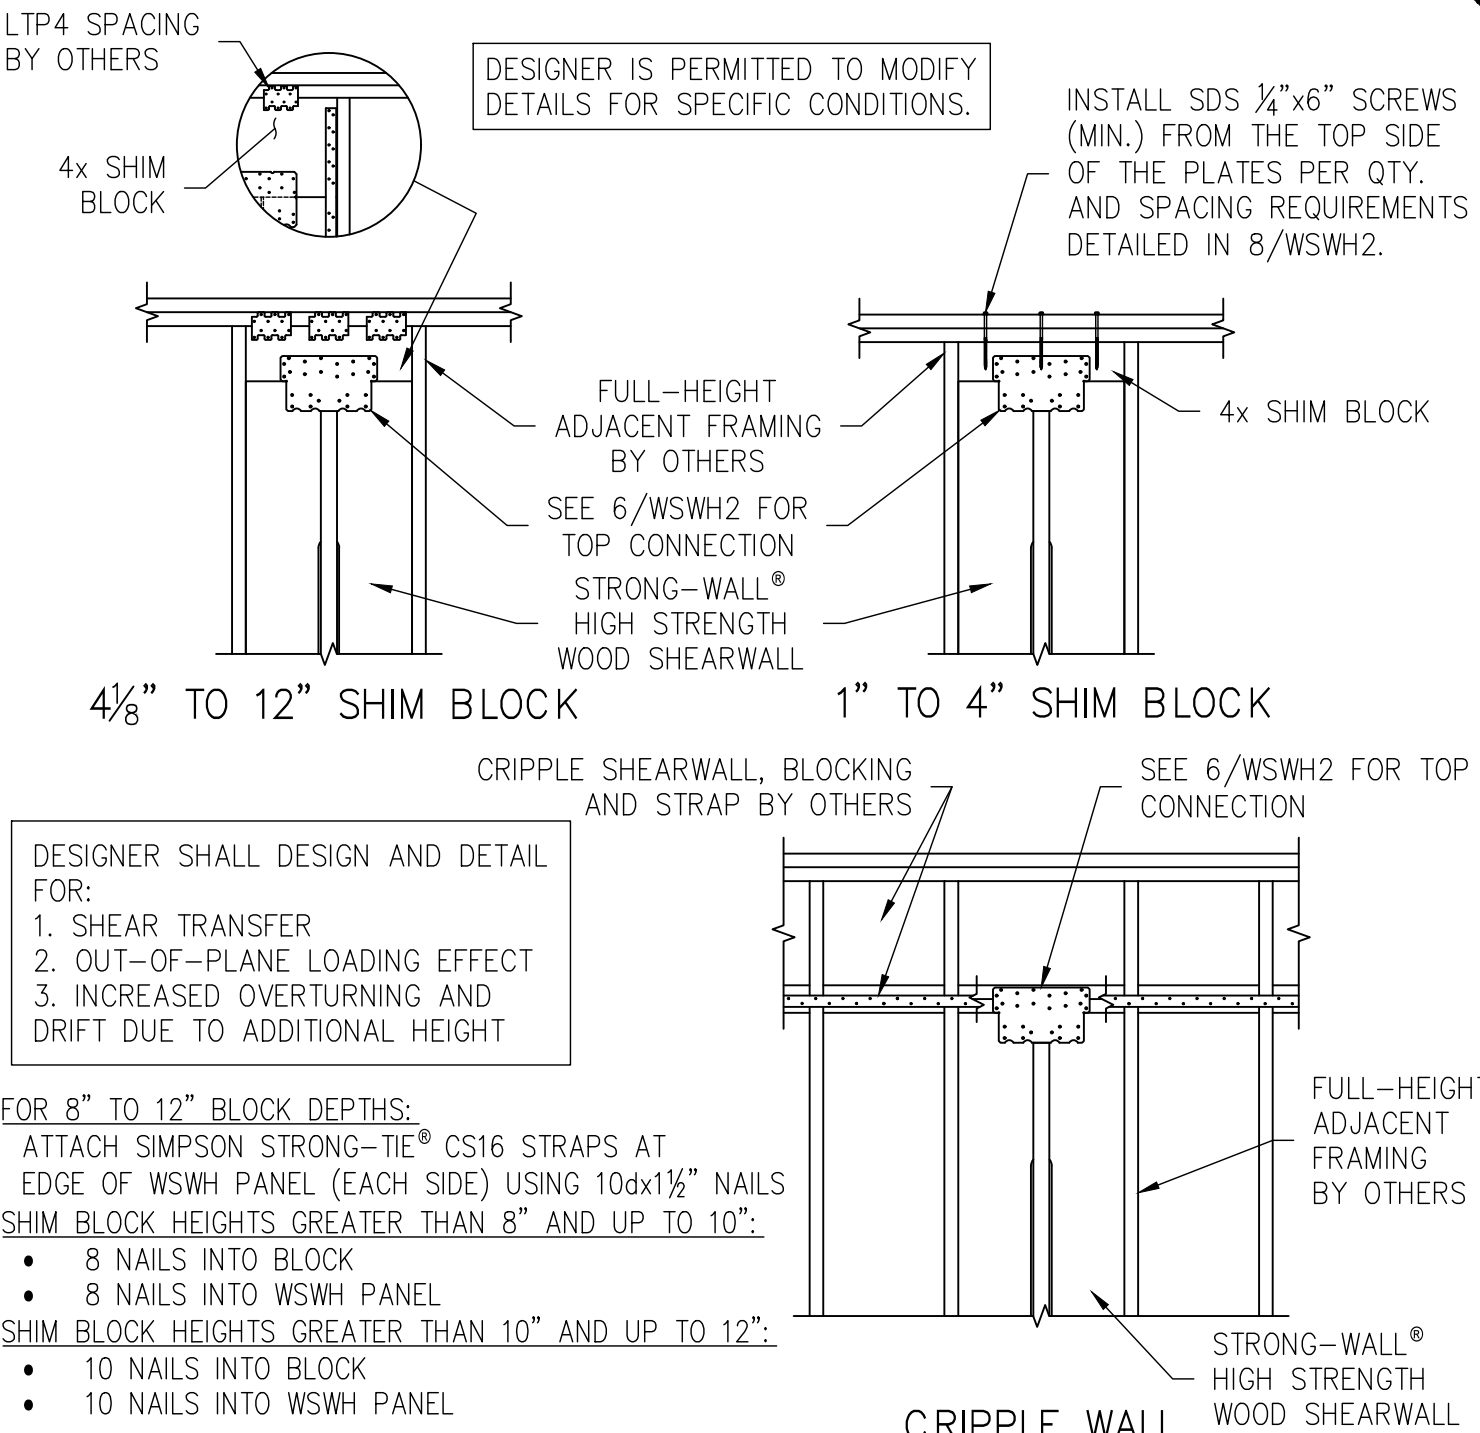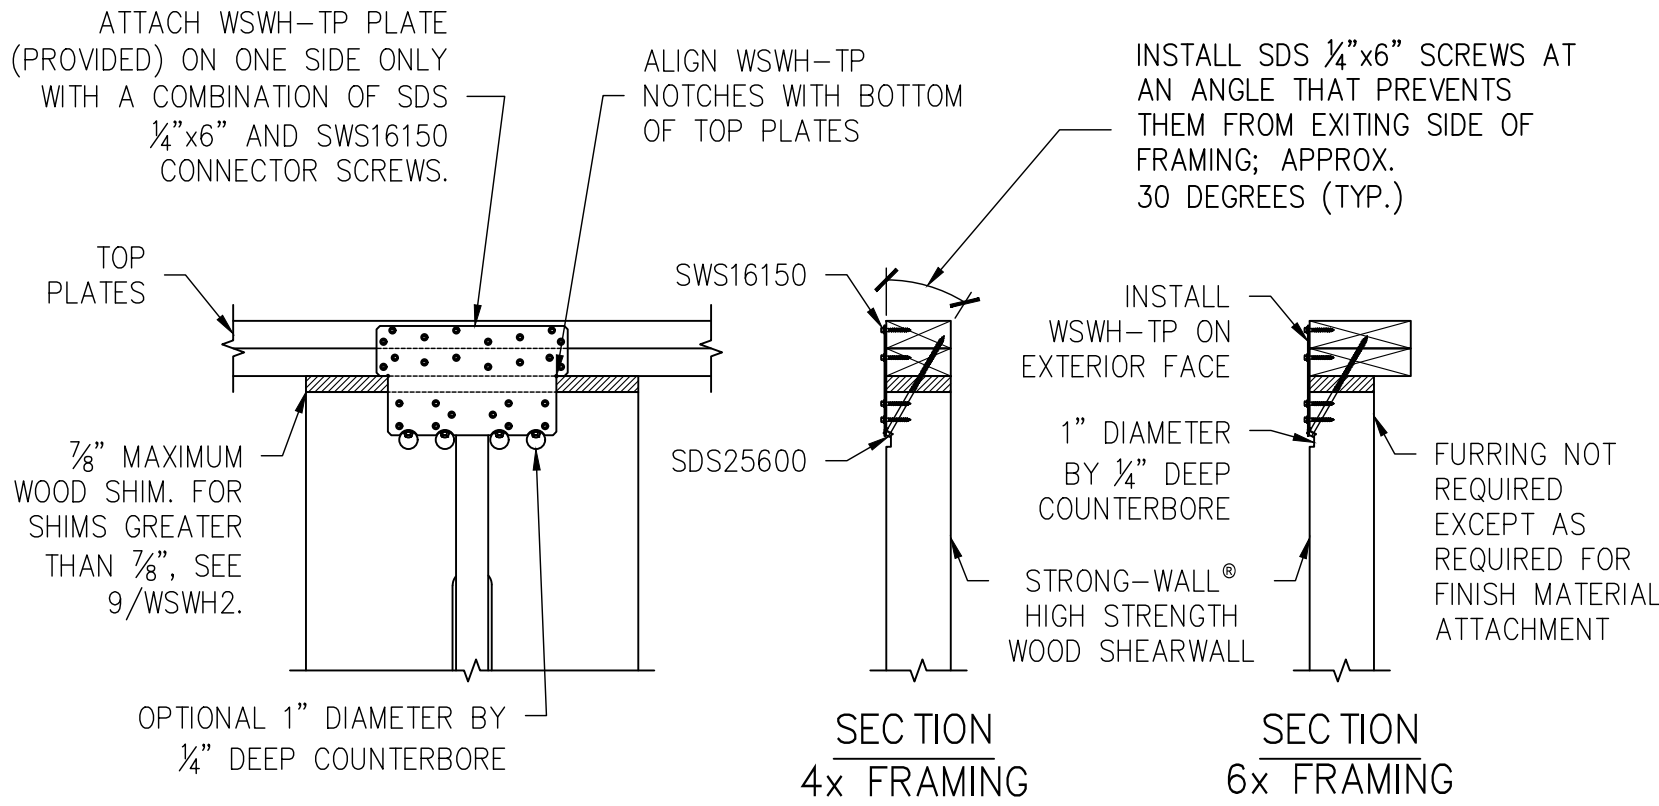

STRONG-WALL® WSWH MODELS

1


STANDARD INSTALLATION BASE CONNECTION

4


TOP CONNECTION

TOP OF WALL HEIGHT ADJUSTMENTS

9

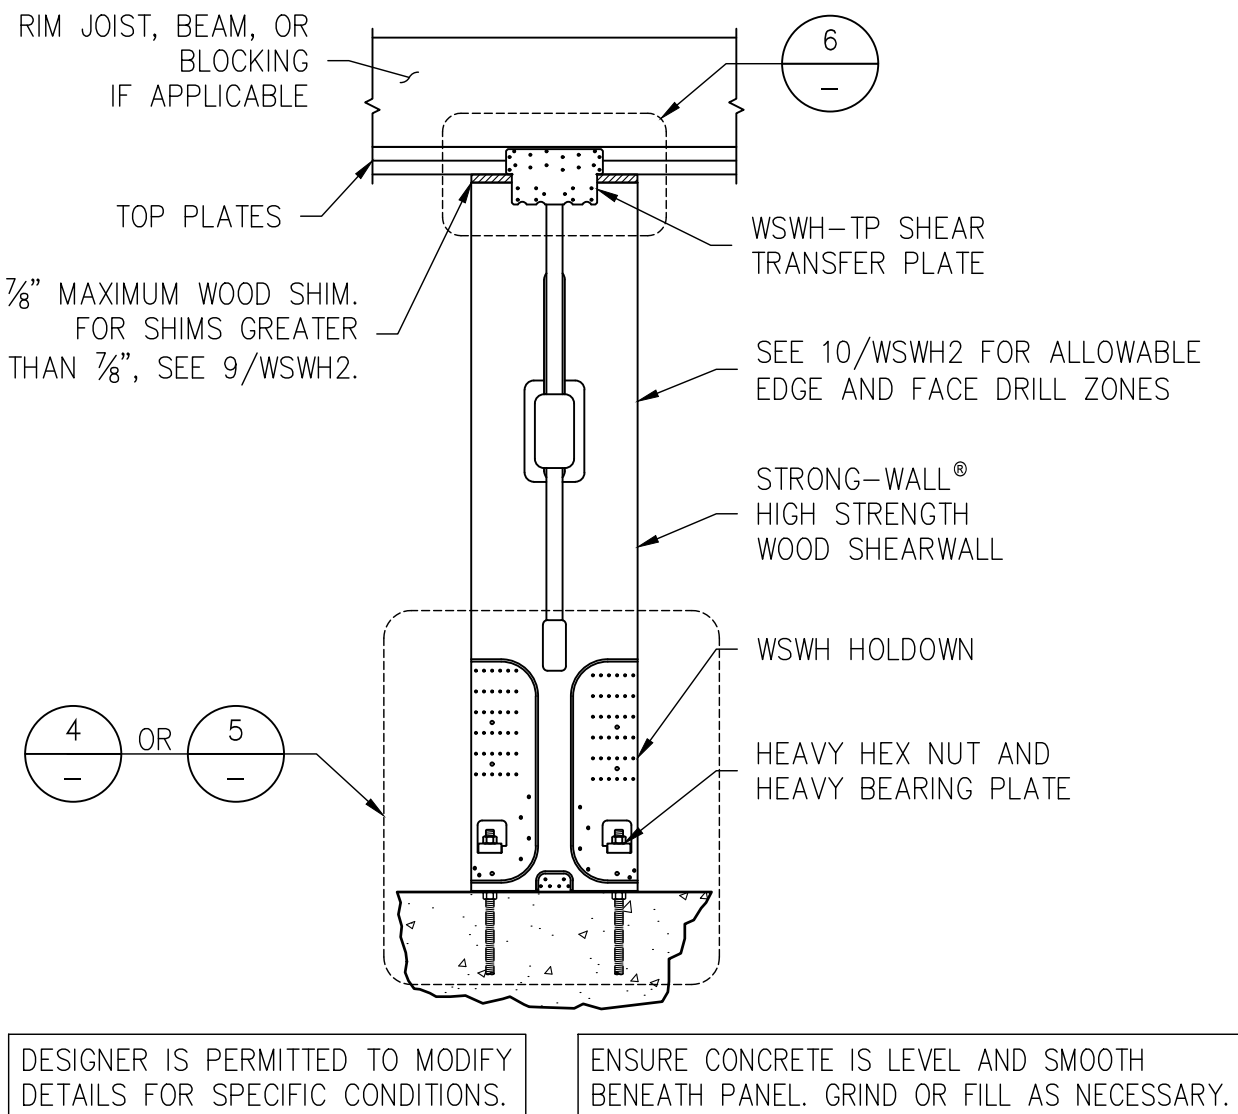



PLACE STRONG-WALL® HIGH STRENGTH WOOD SHEARWALL OVER THE ANCHOR BOLTS AND SECURE WITH HEAVY BEARING PLATES AND HEAVY HEX NUTS (PROVIDED). DO NOT USE AN IMPACT WRENCH. USE 1½" WRENCH FOR 1" NUT. TIGHTEN ANCHOR NUTS FINGER TIGHT + ½" TURN.

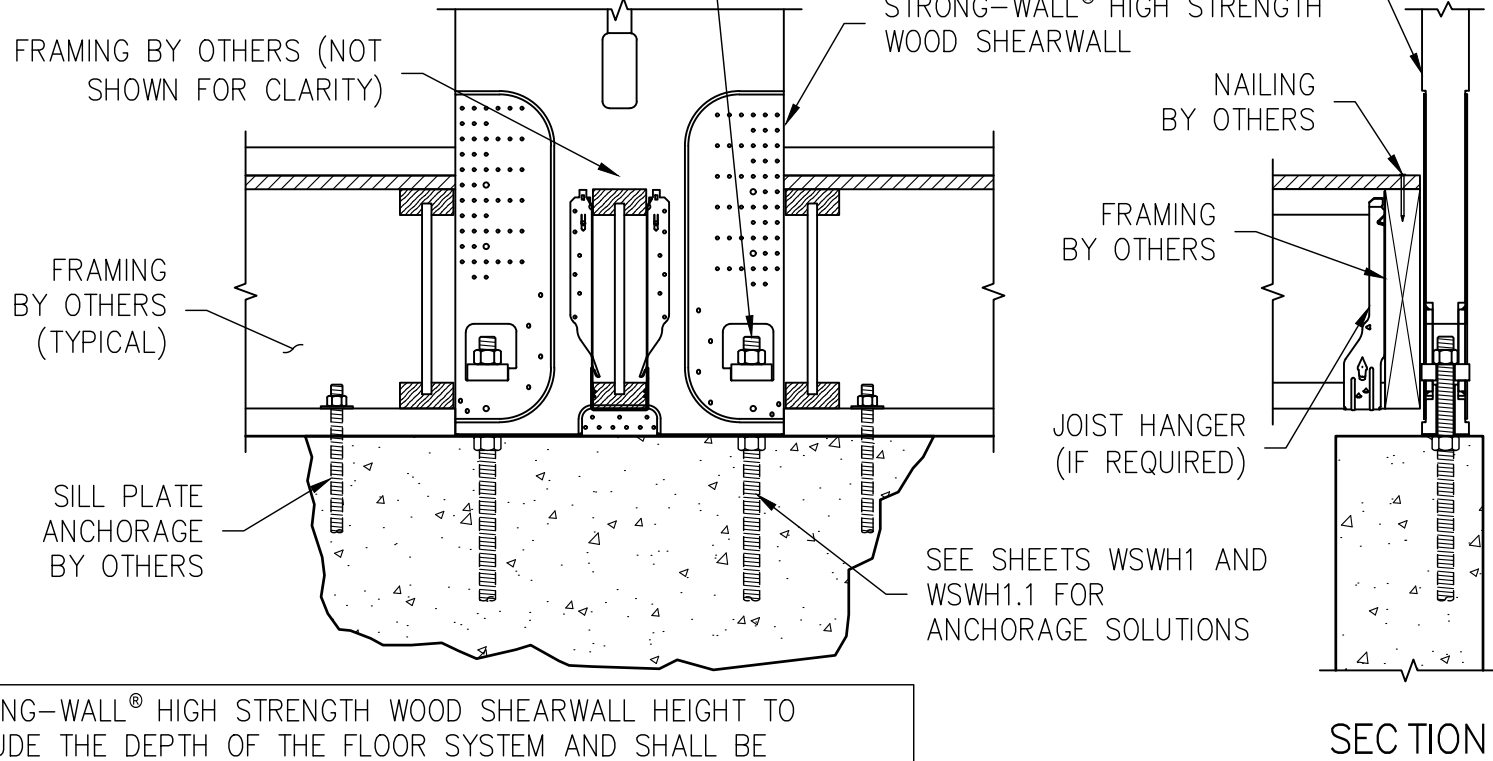

DESIGNER IS PERMITTED TO MODIFY DETAILS FOR SPECIFIC CONDITIONS.

MODEL NO.	FASTENER QUANTITY	
	SWS16150	SDS25600
WSWH-TP12	28	4
WSWH-TP18	52	8
WSWH-TP24	92	16

DESIGNER IS PERMITTED TO MODIFY DETAILS FOR SPECIFIC CONDITIONS.

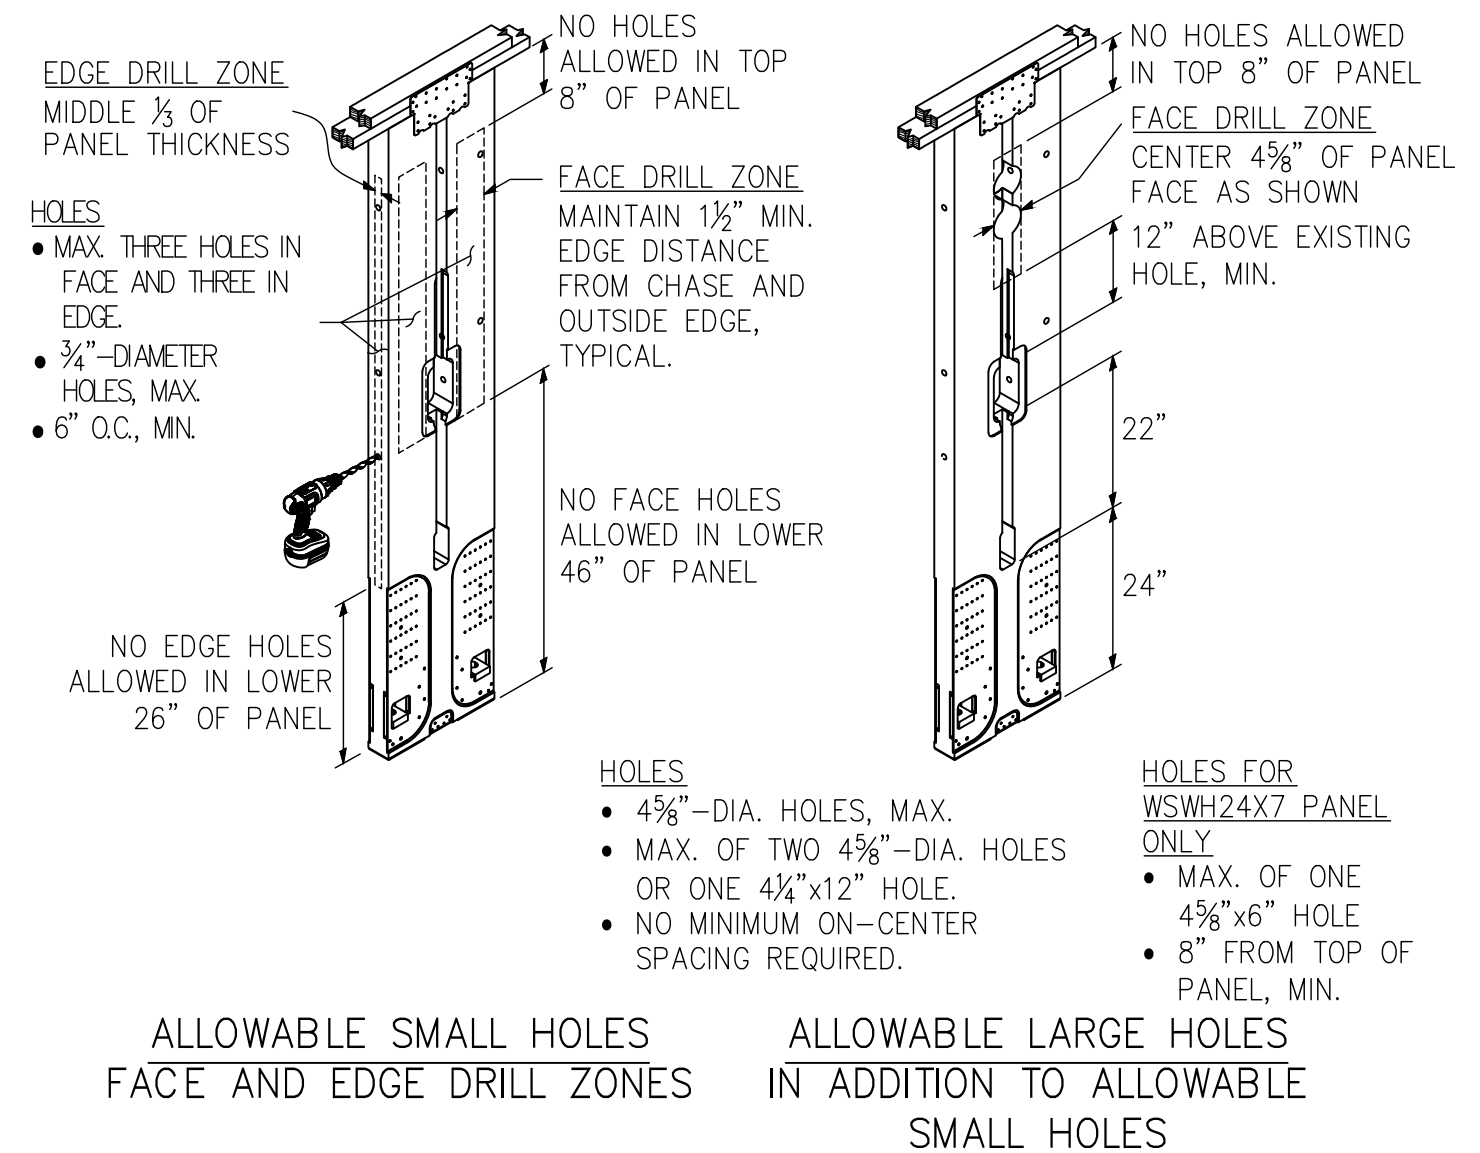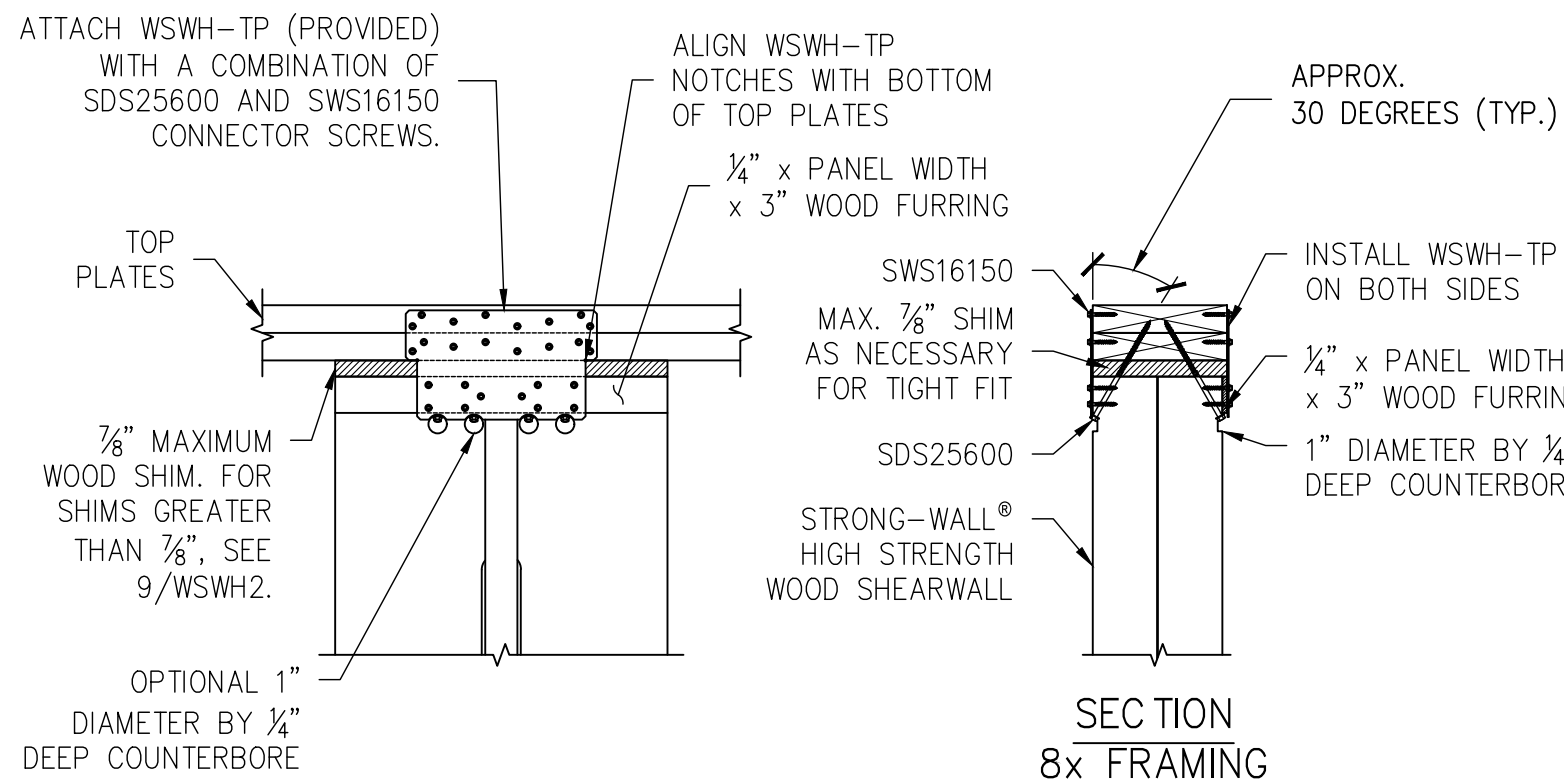

SINGLE STORY WSWH ON CONCRETE

2


WOOD FLOOR SYSTEM BASE CONNECTION

5

BACK-TO-BACK TOP CONNECTION

TRIM ZONE AND ALLOWABLE HOLES

10

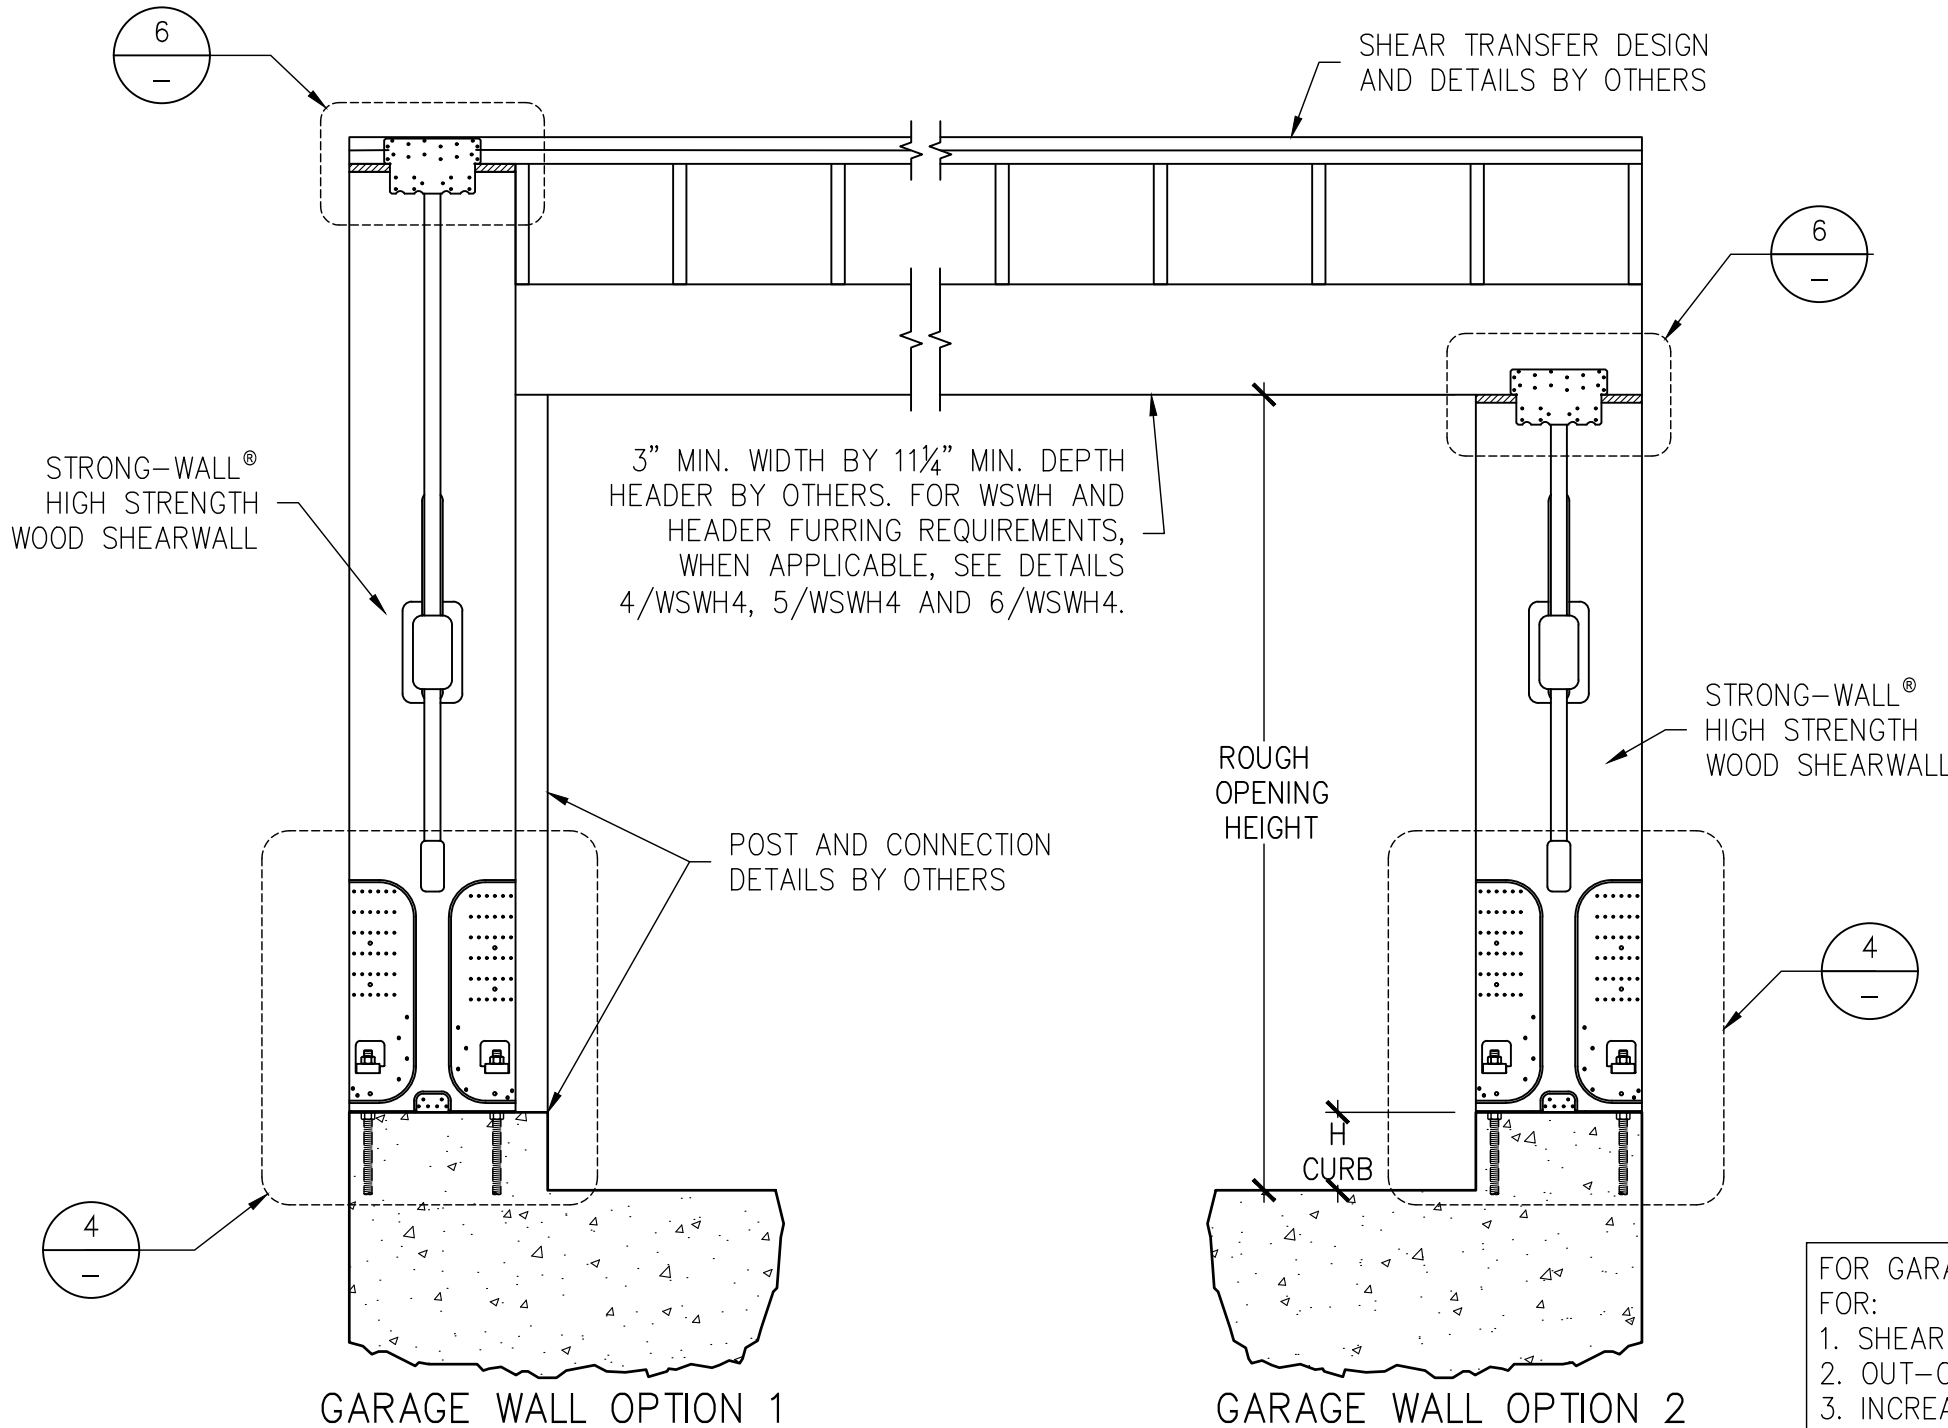

GARAGE HEADER ROUGH OPENING HEIGHT			
MODEL NO.	TRIMMED PANEL HEIGHT	H CURB	ROUGH OPENING HEIGHT
WSWH12x7	78"	5½"	6'-11½"
WSWH18x7		6"	7'-0"
WSWH24x7			
WSWH12x8	85½"	0"	7'-1½"
WSWH18x8		5½"	8'-2¾"
WSWH24x8	93¾"	6"	8'-3¾"

- NOTES :
- IF REQUIRED ROUGH OPENING HEIGHT EXCEEDS TABLE VALUE, SPECIFY NEXT TALLER PANEL AND TRIM AS NECESSARY. THE STRONG-WALL® HIGH STRENGTH WOOD SHEARWALL MAY BE TRIMMED TO A MINIMUM HEIGHT OF 74½".
 - FURRING DOWN GARAGE HEADER MAY BE REQUIRED FOR CORRECT ROUGH OPENING HEIGHT.

FOR GARAGE WALL OPTION 2, DESIGNER SHALL DESIGN AND DETAIL FOR:

- SHEAR TRANSFER
- OUT-OF-PLANE LOADING EFFECT
- INCREASED OVERTURNING AND DRIFT DUE TO ADDITIONAL HEIGHT

ALTERNATE WSWH GARAGE FRONT OPTIONS

3

RAKE WALL

NOTES

11


SIMPSON Strong-Tie Co. Inc.

SIMPSON Strong-Tie

STRONG-WALL® WSWH
FRAMING DETAILS
ENGINEERED DESIGNS

SIMPSON Strong-Tie

NAME
DATE 03-16-2021
SCALE N.T.S.
CHECKED
SHEET
WSWH2
OF SHEETS
JOB NO.

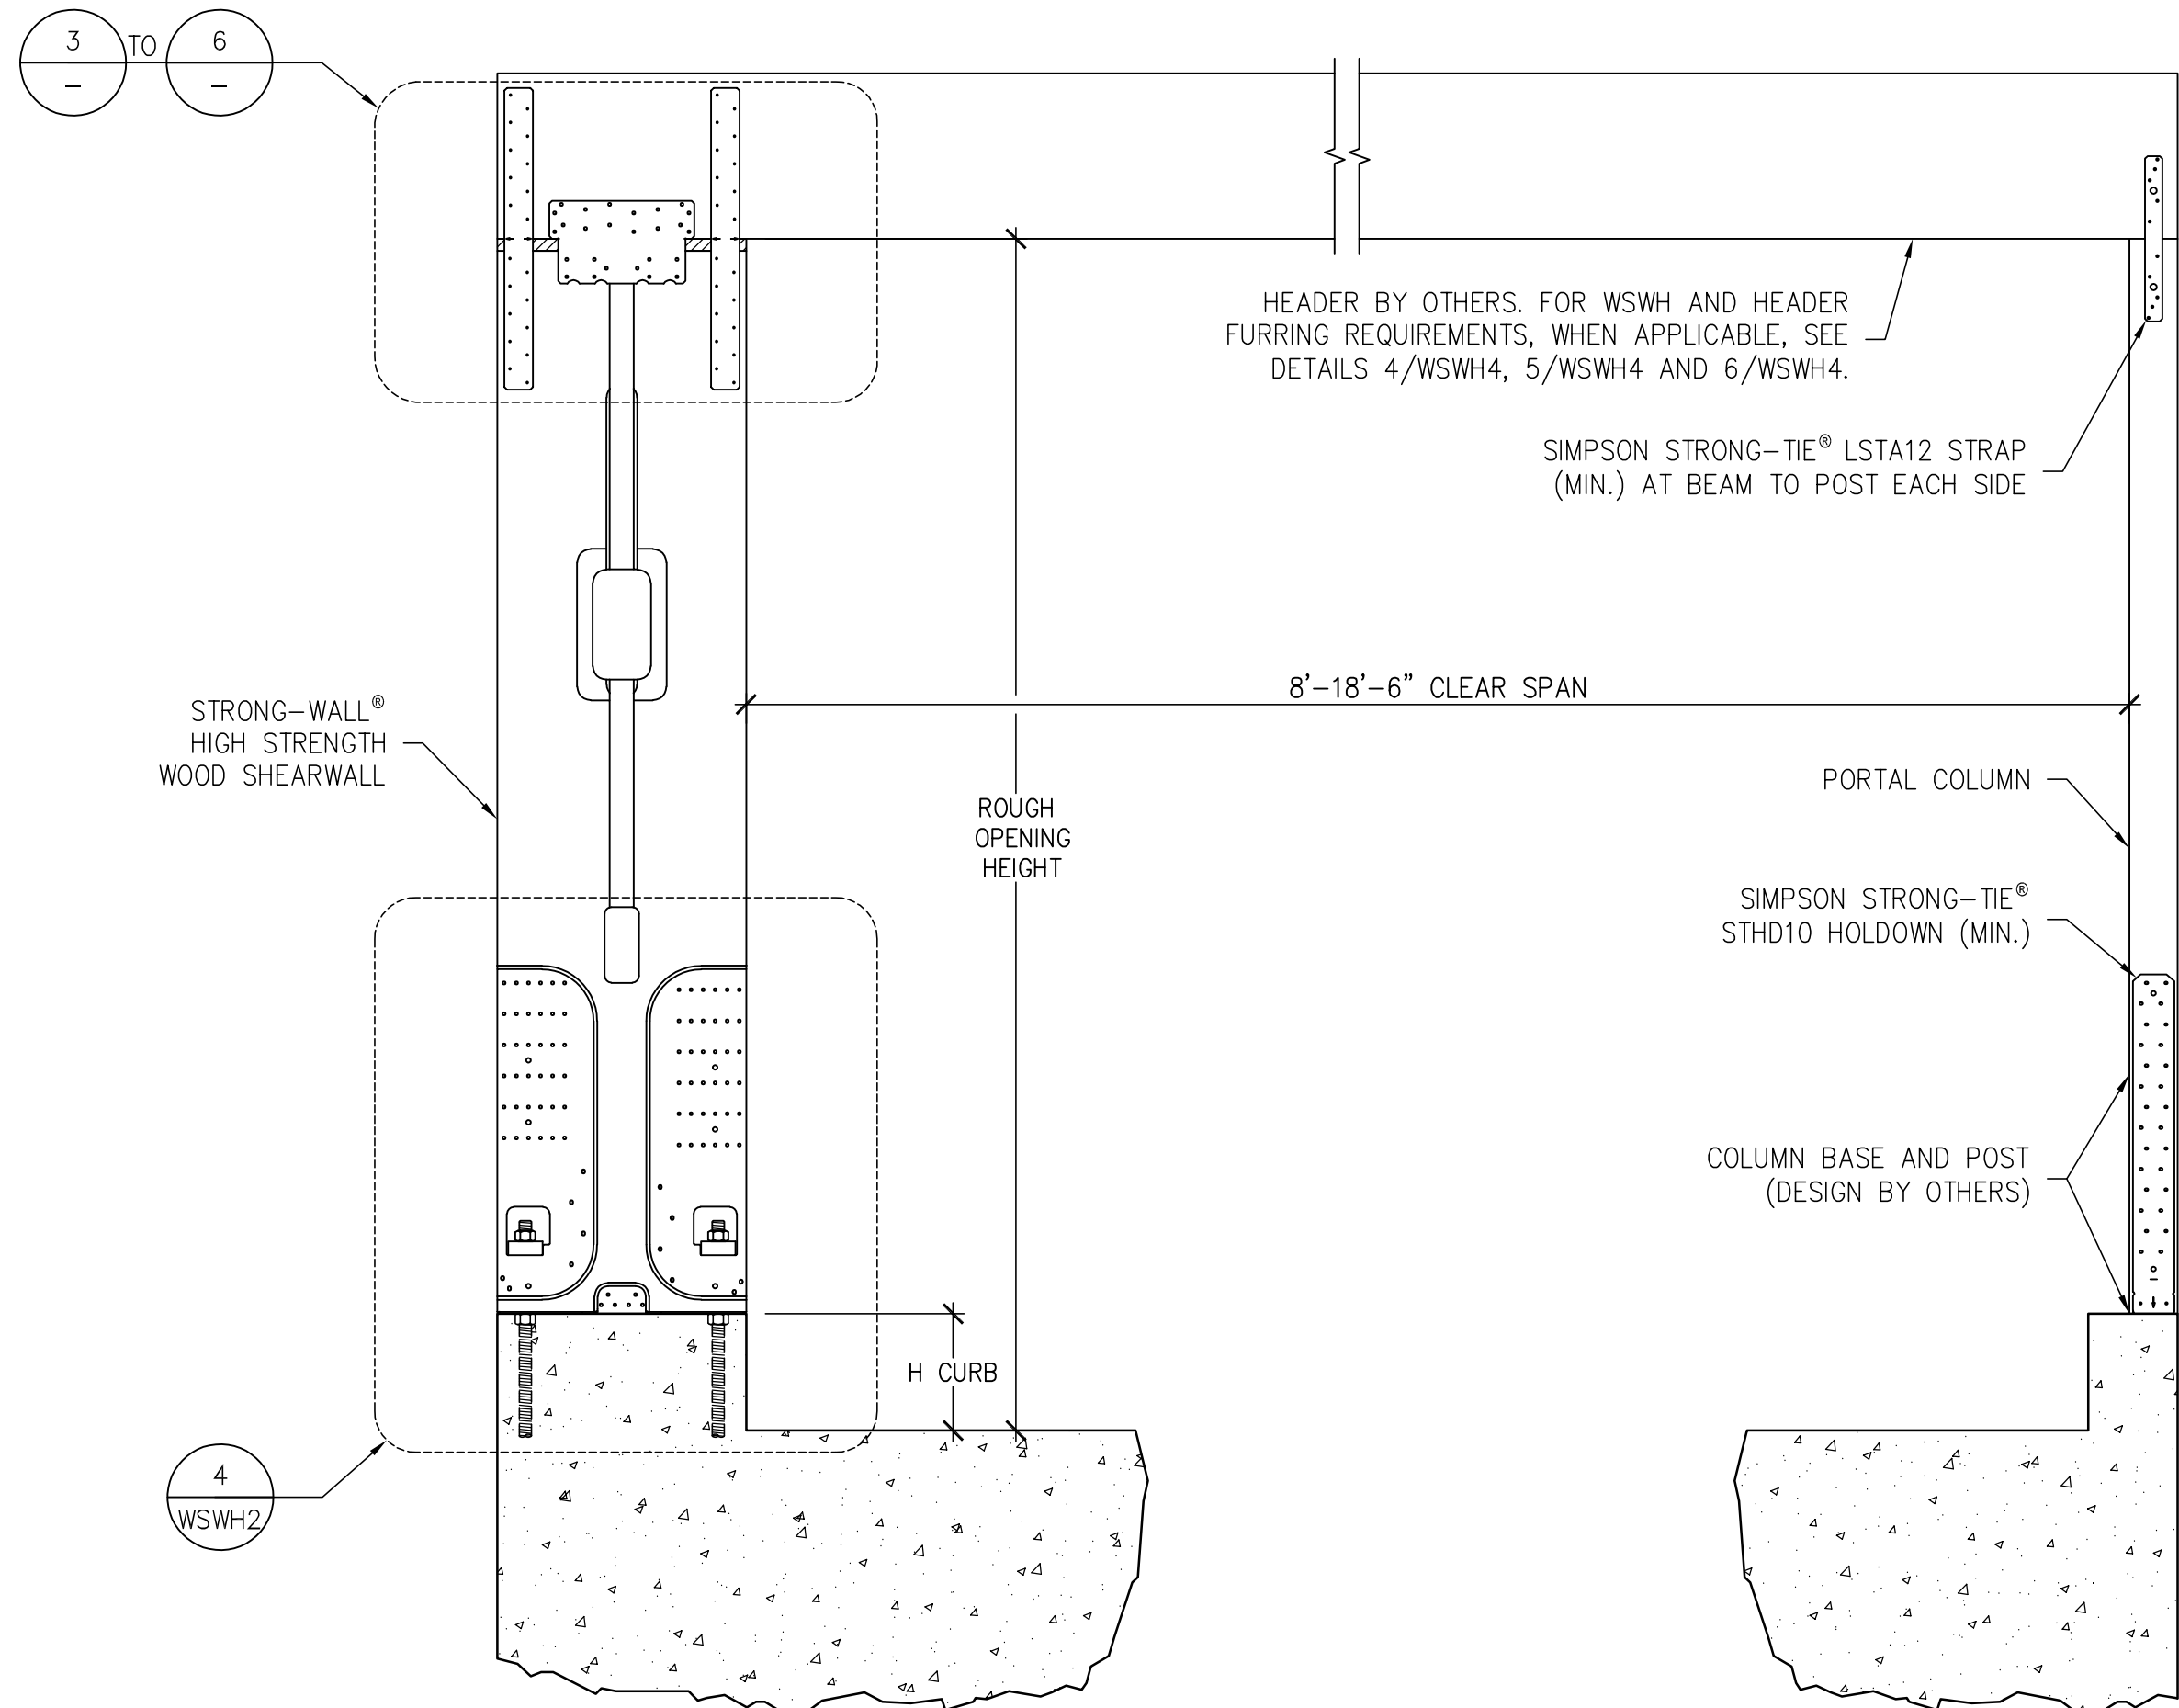


GARAGE HEADER ROUGH OPENING HEIGHT			
MODEL NO.	TRIMMED PANEL HEIGHT	H CURB	ROUGH OPENING HEIGHT
WSWH12x7 WSWH18x7 WSWH24x7	78"	5½"	6'-11½"
		6"	7'-0"
WSWH12x8 WSWH18x8 WSWH24x8	85½"	0"	7'-1½"
		5½"	8'-2¾"
	93¾"	6"	8'-3¼"


- NOTES :
- IF REQUIRED ROUGH OPENING HEIGHT EXCEEDS TABLE VALUE, SPECIFY NEXT TALLER PANEL AND TRIM AS NECESSARY. THE STRONG-WALL® HIGH STRENGTH WOOD SHEARWALL MAY BE TRIMMED TO A MINIMUM HEIGHT OF 74½".
 - FURRING DOWN GARAGE HEADER MAY BE REQUIRED FOR CORRECT ROUGH OPENING HEIGHT.

DESIGNER IS PERMITTED TO MODIFY DETAILS FOR SPECIFIC CONDITIONS.

ENSURE CONCRETE IS LEVEL AND SMOOTH BENEATH PANEL. GRIND OR FILL AS NECESSARY.

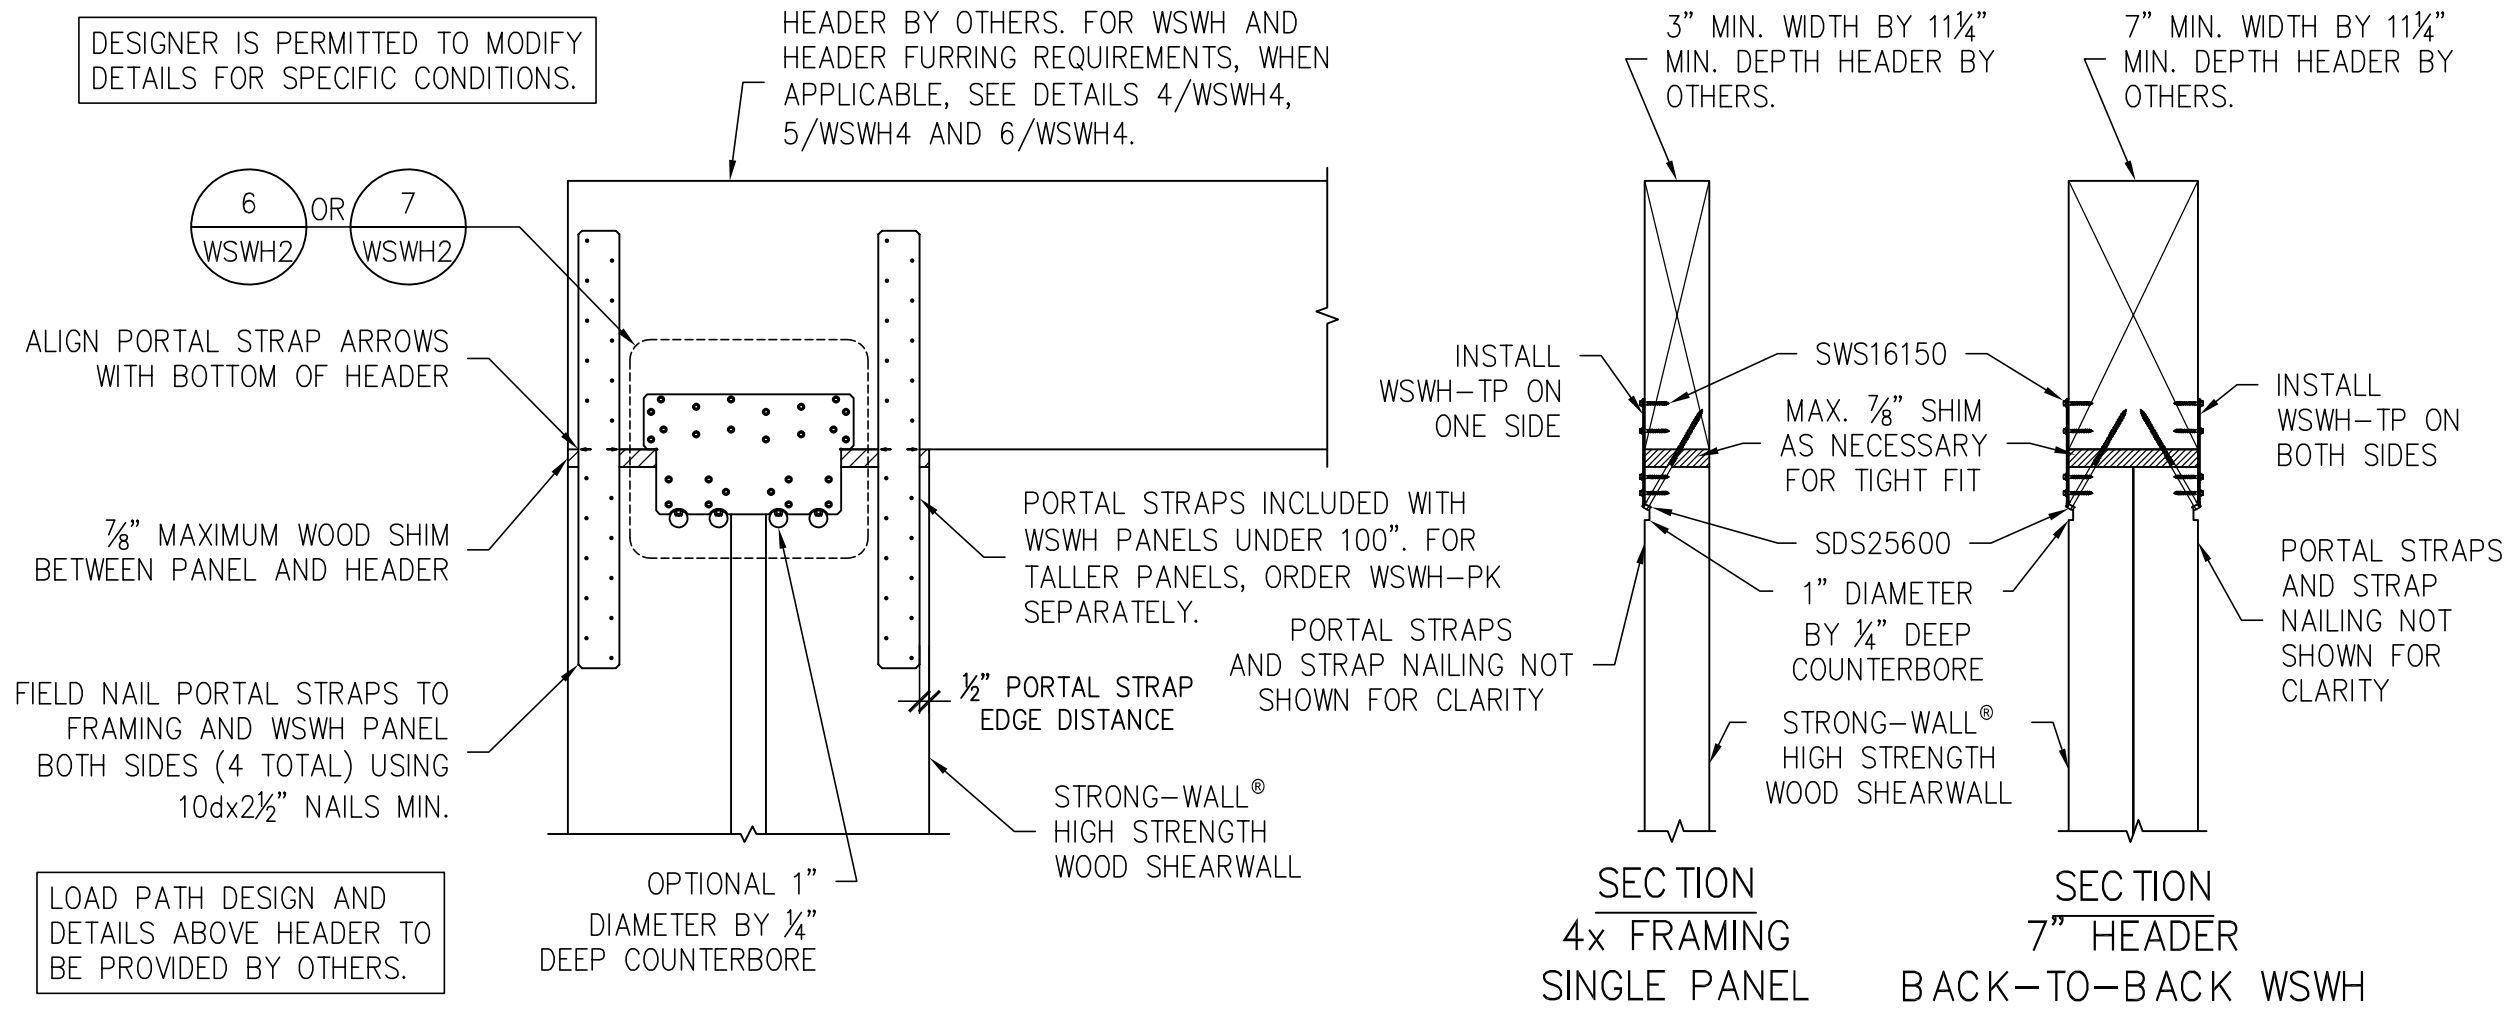


PORTAL TOP CONNECTION

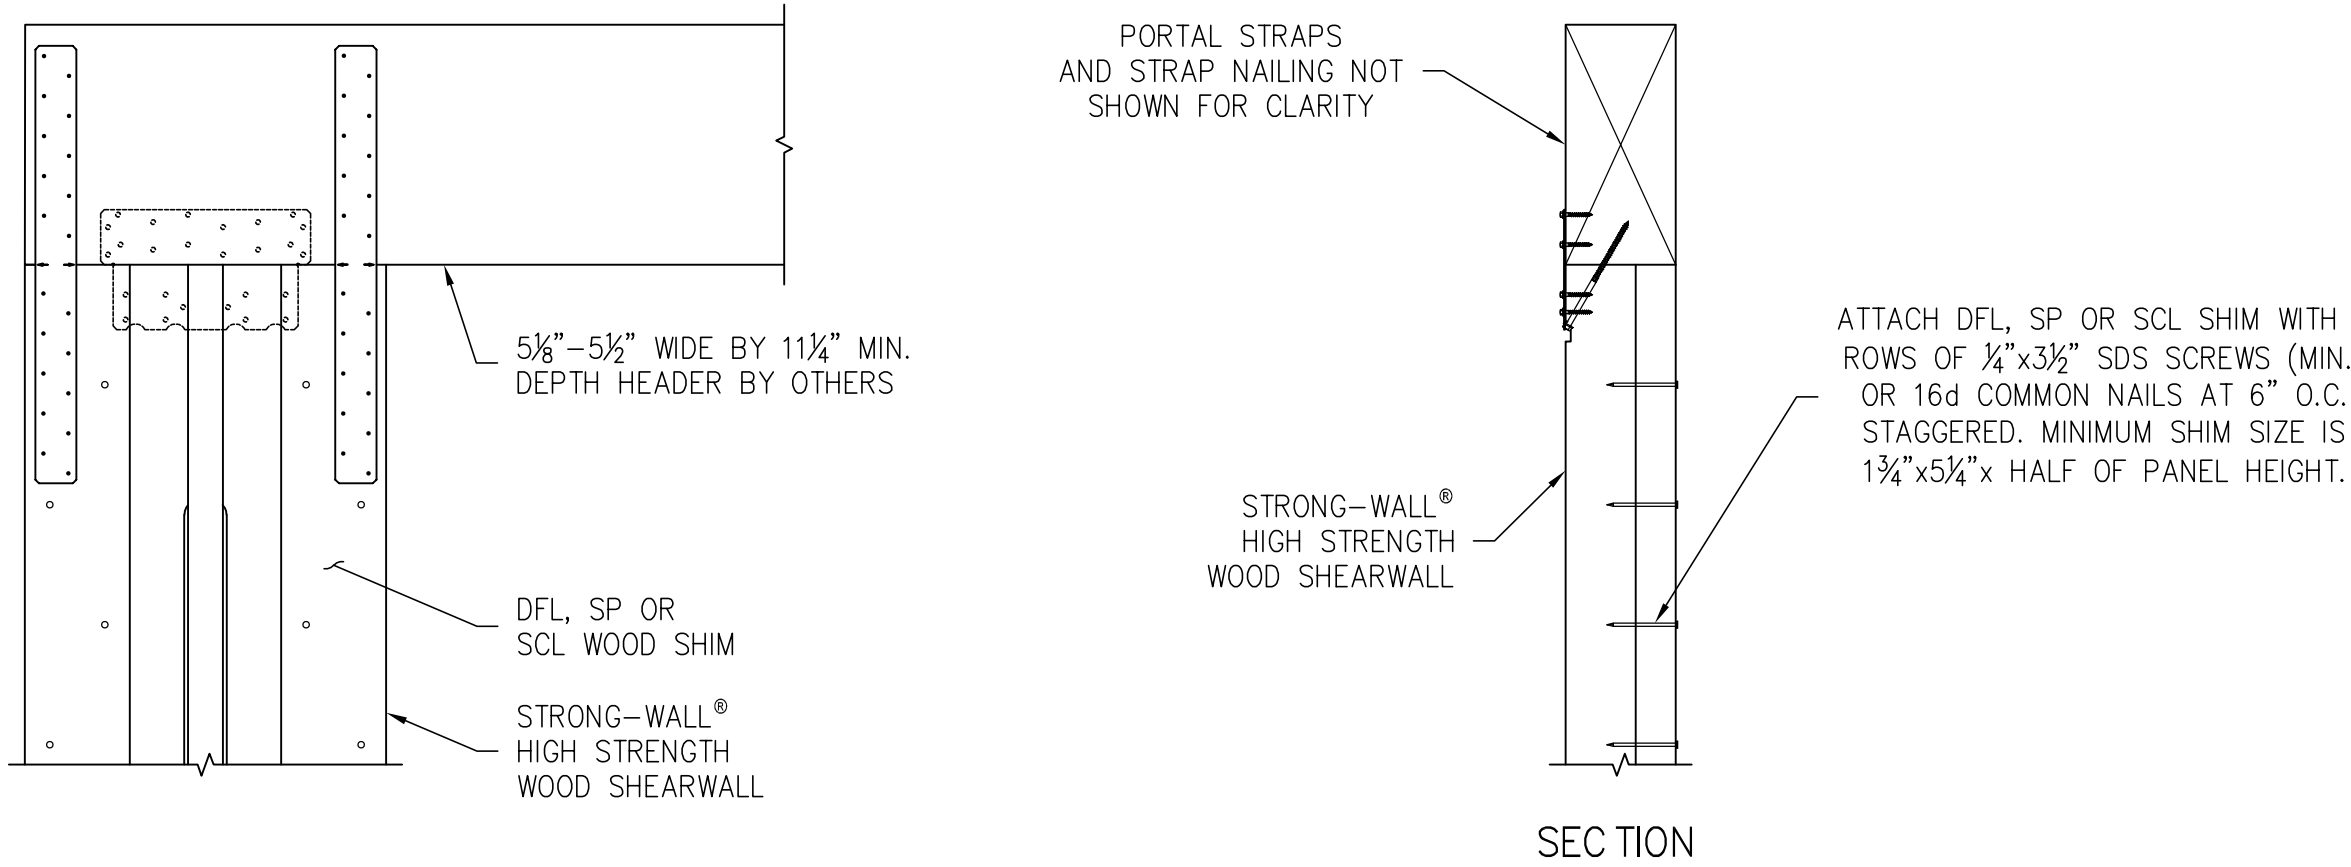

STRONG-WALL® HIGH STRENGTH WOOD SHEARWALL SINGLE PORTAL ASSEMBLY

1

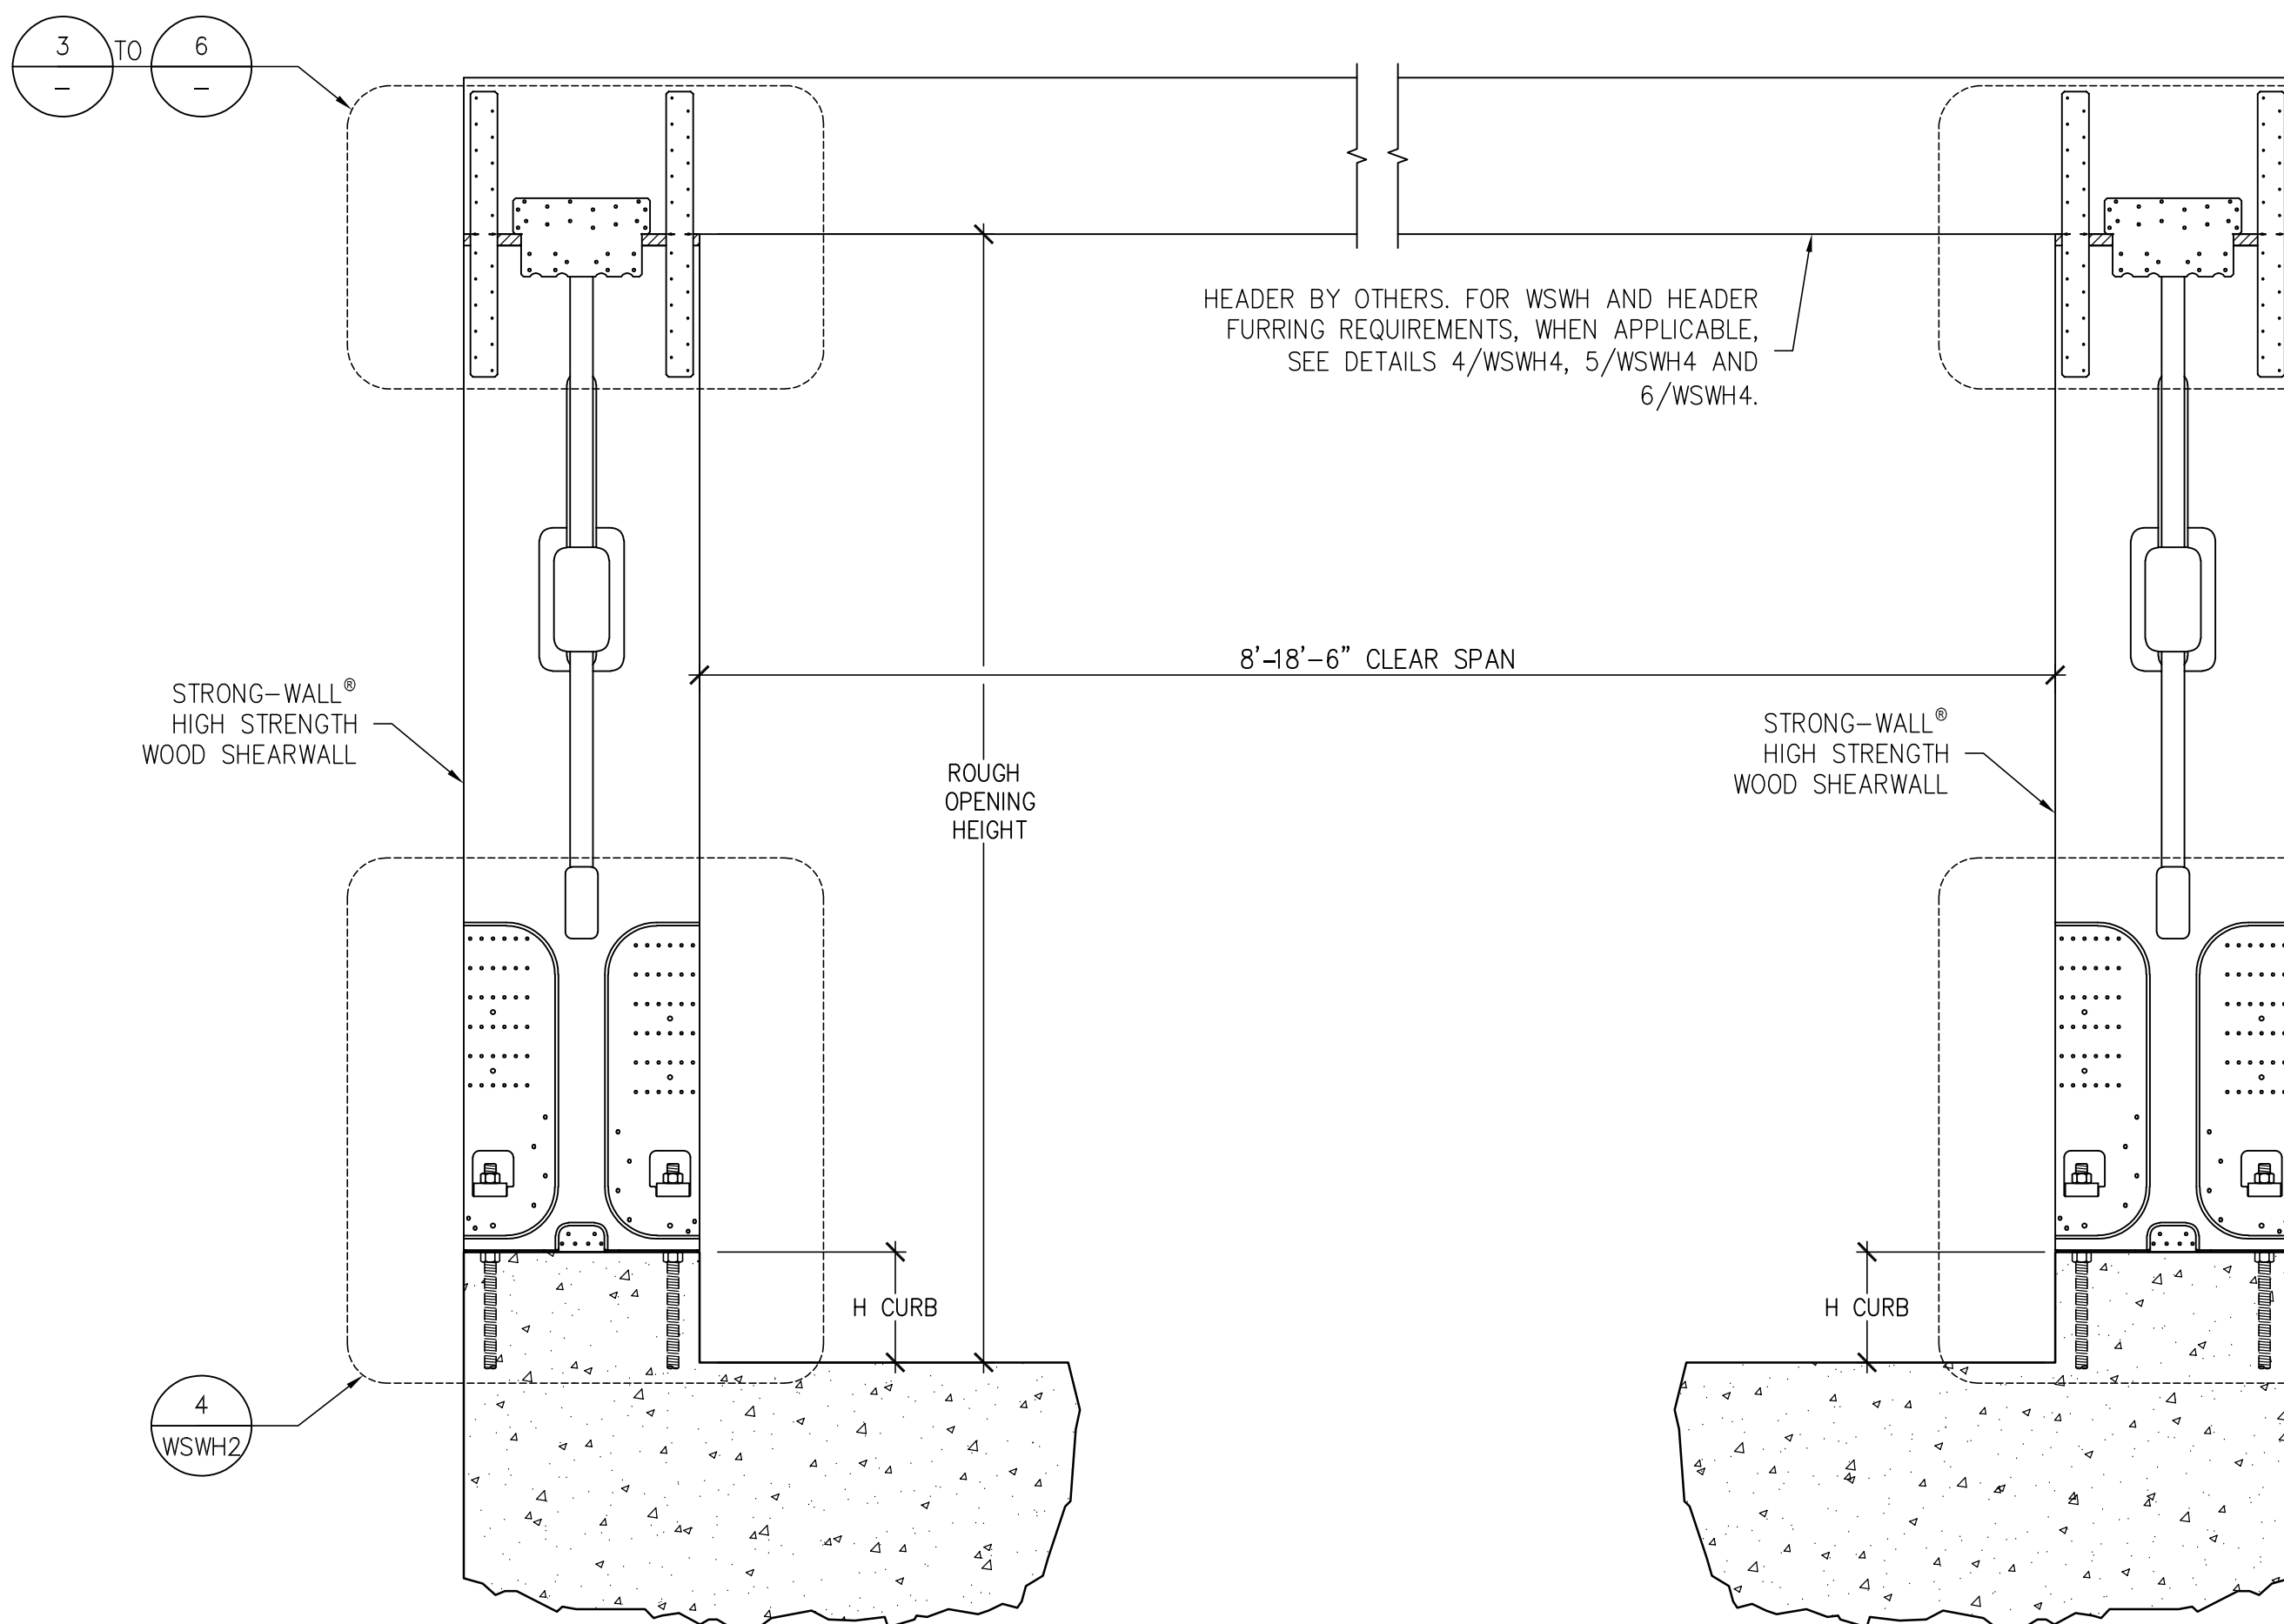

GARAGE HEADER ROUGH OPENING HEIGHT			
MODEL NO.	TRIMMED PANEL HEIGHT	H CURB	ROUGH OPENING HEIGHT
WSWH12x7 WSWH18x7 WSWH24x7	78"	5½"	6'-11½"
		6"	7'-0"
WSWH12x8 WSWH18x8 WSWH24x8	85½"	0"	7'-1½"
		5½"	8'-2¾"
	93¾"	6"	8'-3¼"

- NOTES :
- IF REQUIRED ROUGH OPENING HEIGHT EXCEEDS TABLE VALUE, SPECIFY NEXT TALLER PANEL AND TRIM AS NECESSARY. THE STRONG-WALL® HIGH STRENGTH WOOD SHEARWALL MAY BE TRIMMED TO A MINIMUM HEIGHT OF 74½".
 - FURRING DOWN GARAGE HEADER MAY BE REQUIRED FOR CORRECT ROUGH OPENING HEIGHT.


ENSURE CONCRETE IS LEVEL AND SMOOTH BENEATH PANEL. GRIND OR FILL AS NECESSARY.

STRONG-WALL® HIGH STRENGTH WOOD SHEARWALL DOUBLE PORTAL ASSEMBLY

2


FURRING FOR 5⅛" TO 5½" HEADER

4

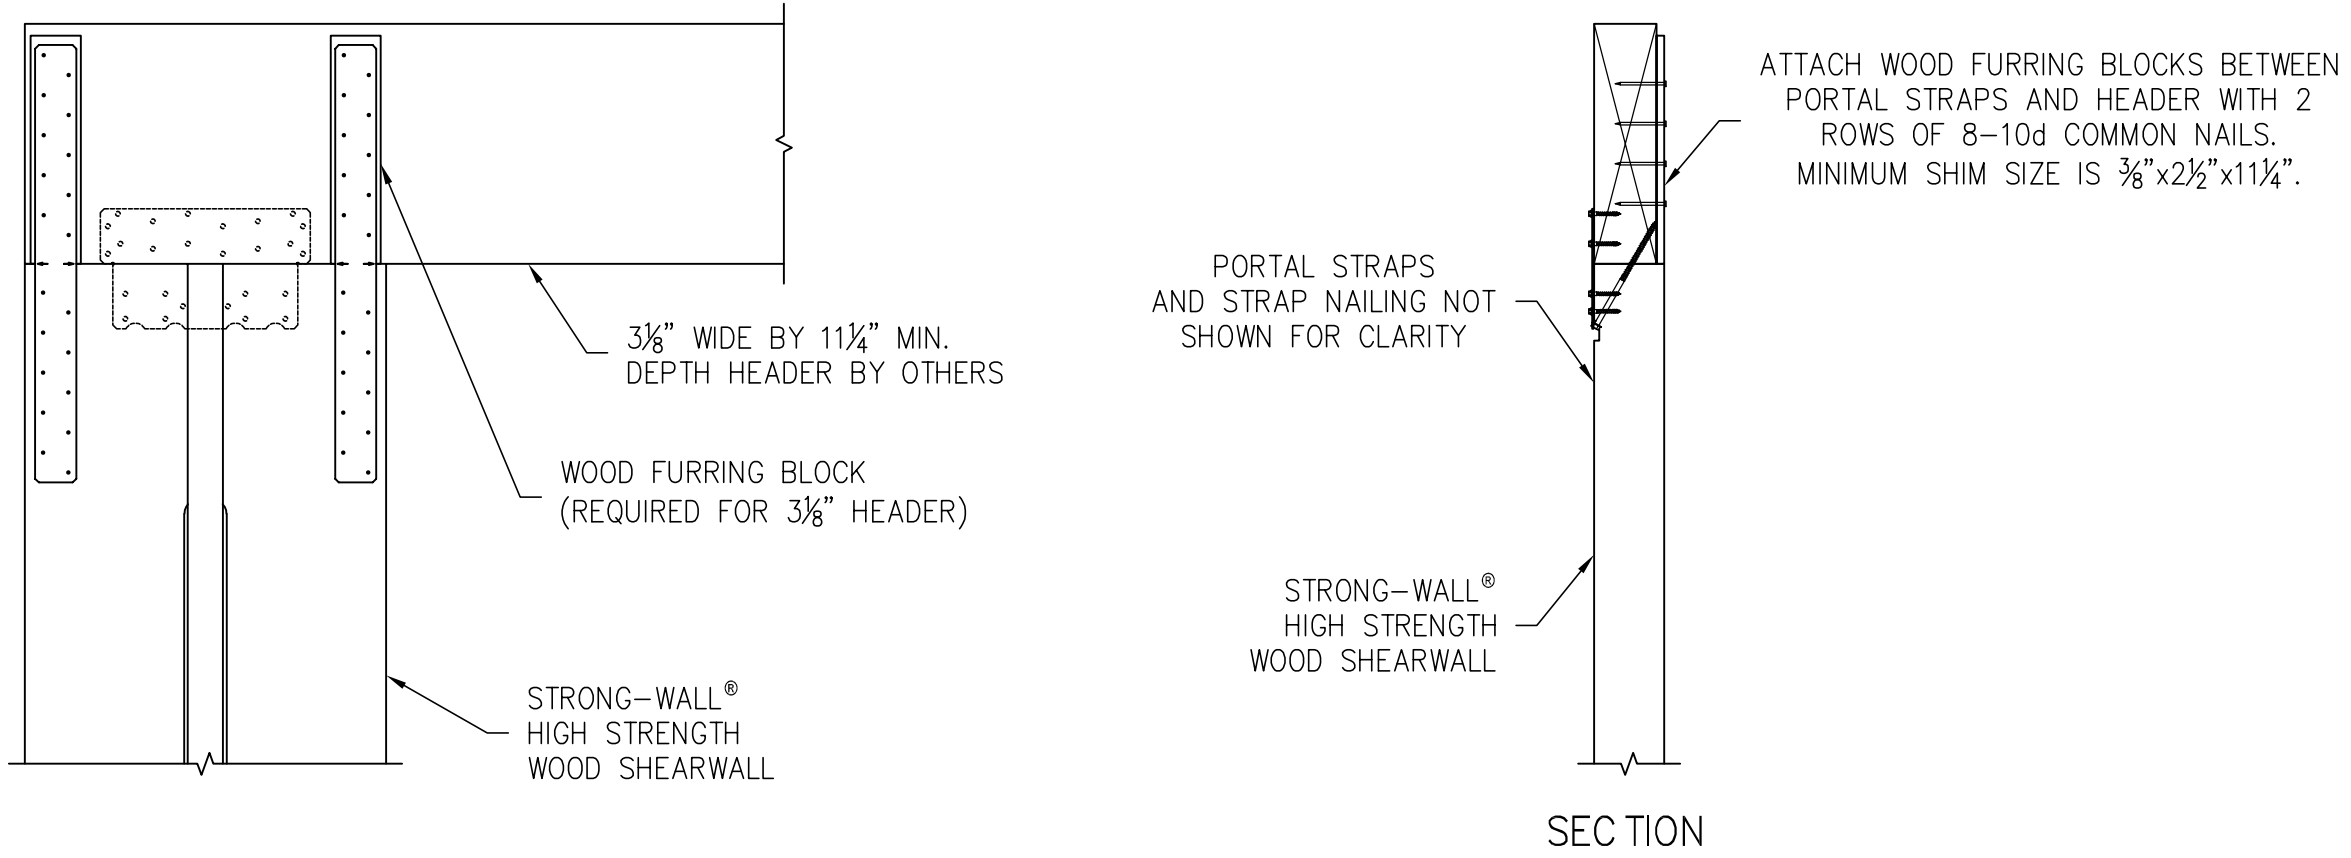

FURRING FOR 3⅛" HEADER

5

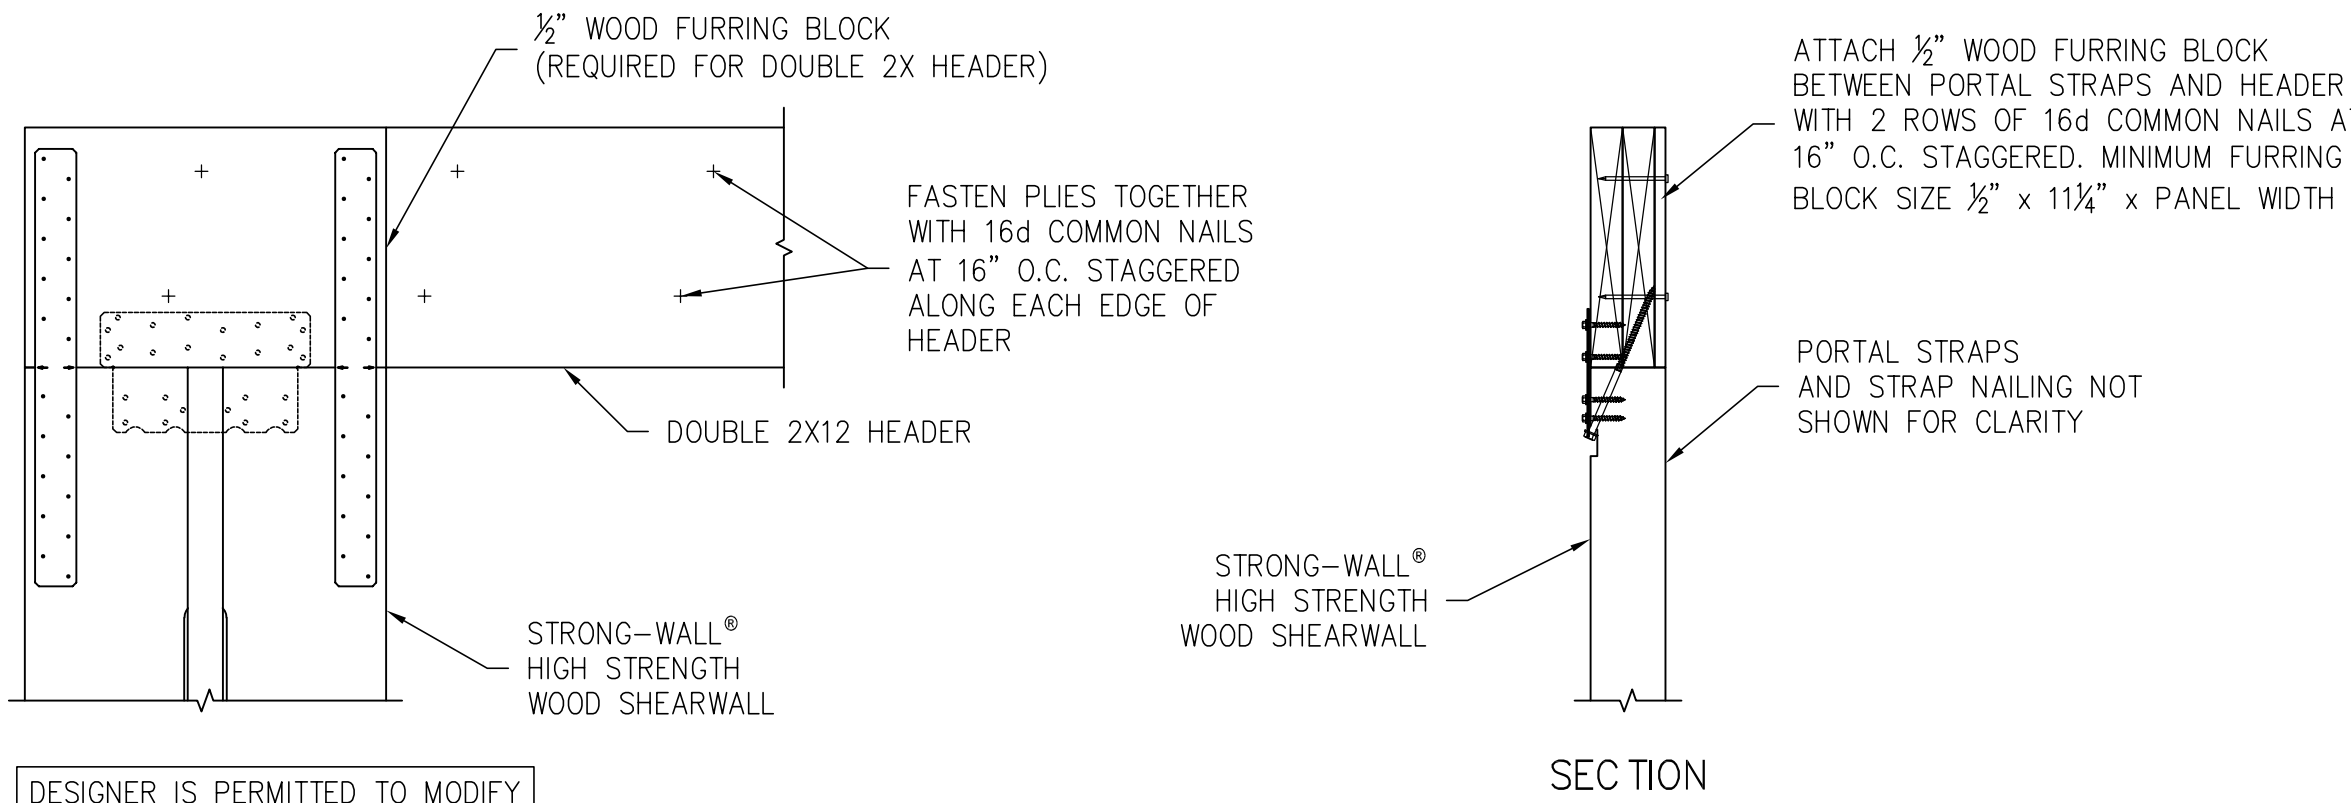

FURRING FOR DOUBLE 2X12 HEADERS

6

REVIEWS		FIRST RELEASE - 2018 IBC	
NO.	DATE	11-23-2020	03-16-2021
0			
1			

SIMPSON Strong-Tie, Co. Inc.
• 5956 W. Las Positas Blvd.
Pleasanton, CA 94588
• Tel: (800) 999-5099
• Website: www.strongtie.com



SIMPSON Strong-Tie
THERE IS NO EQUAL

STRONG-WALL® WSWH
PORTAL SYSTEM
FRAMING DETAILS
ENGINEERED DESIGNS


SIMPSON Strong-Tie
THERE IS NO EQUAL

NAME	
DATE	03-16-2021
SCALE	N.T.S.
CHECKED	
SHEET	
WSWH4	
OF	SHEETS
JOB NO.	


*NOTE:
GUARDRAIL SHALL WITHSTAND 200 LBS
PER LINEAL FT. AT RIGHT ANGLE
TO THE TOP OF THE RAIL

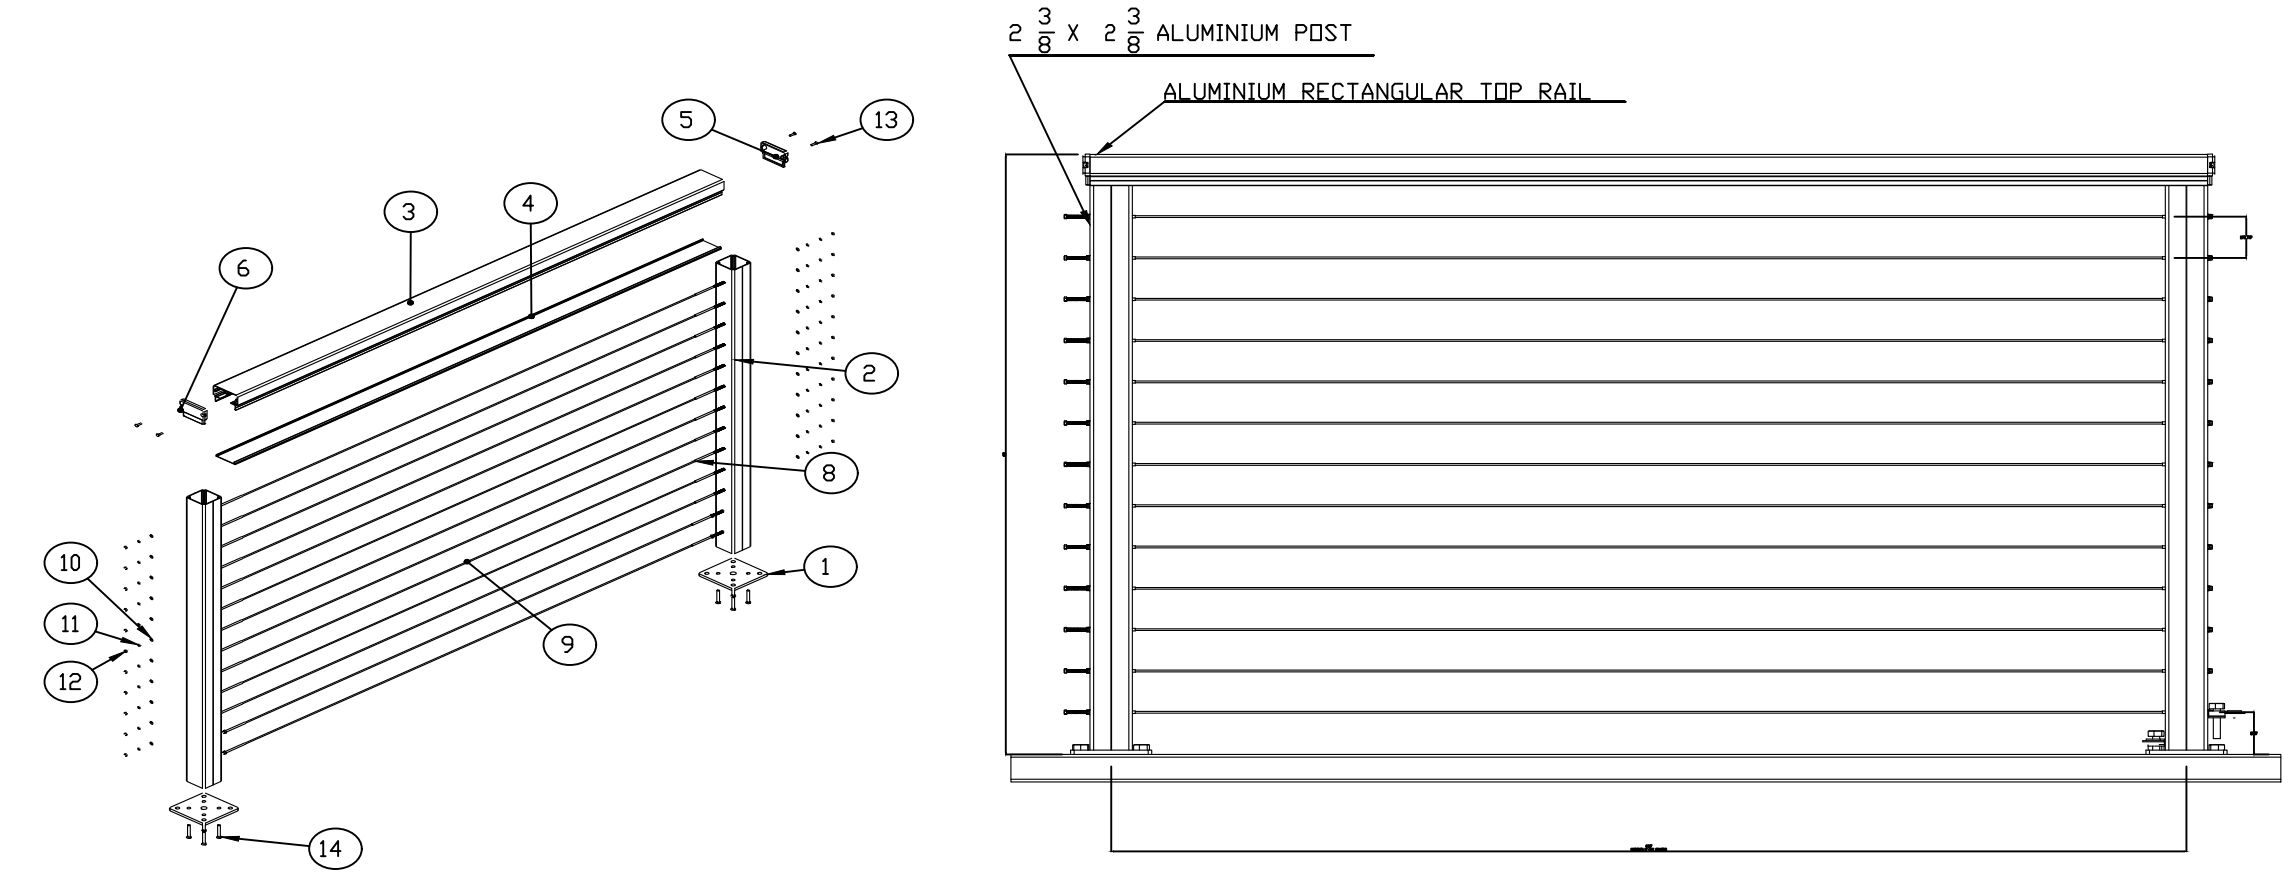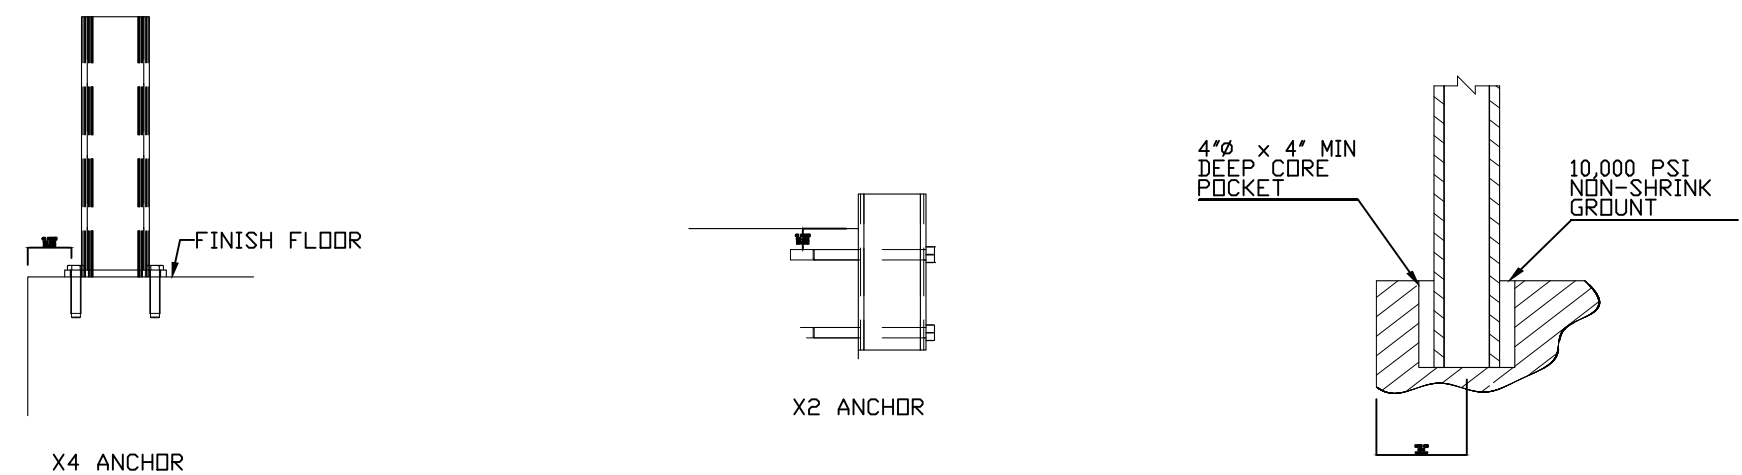


LEVEL 42" STANDARD GUARD RAILING

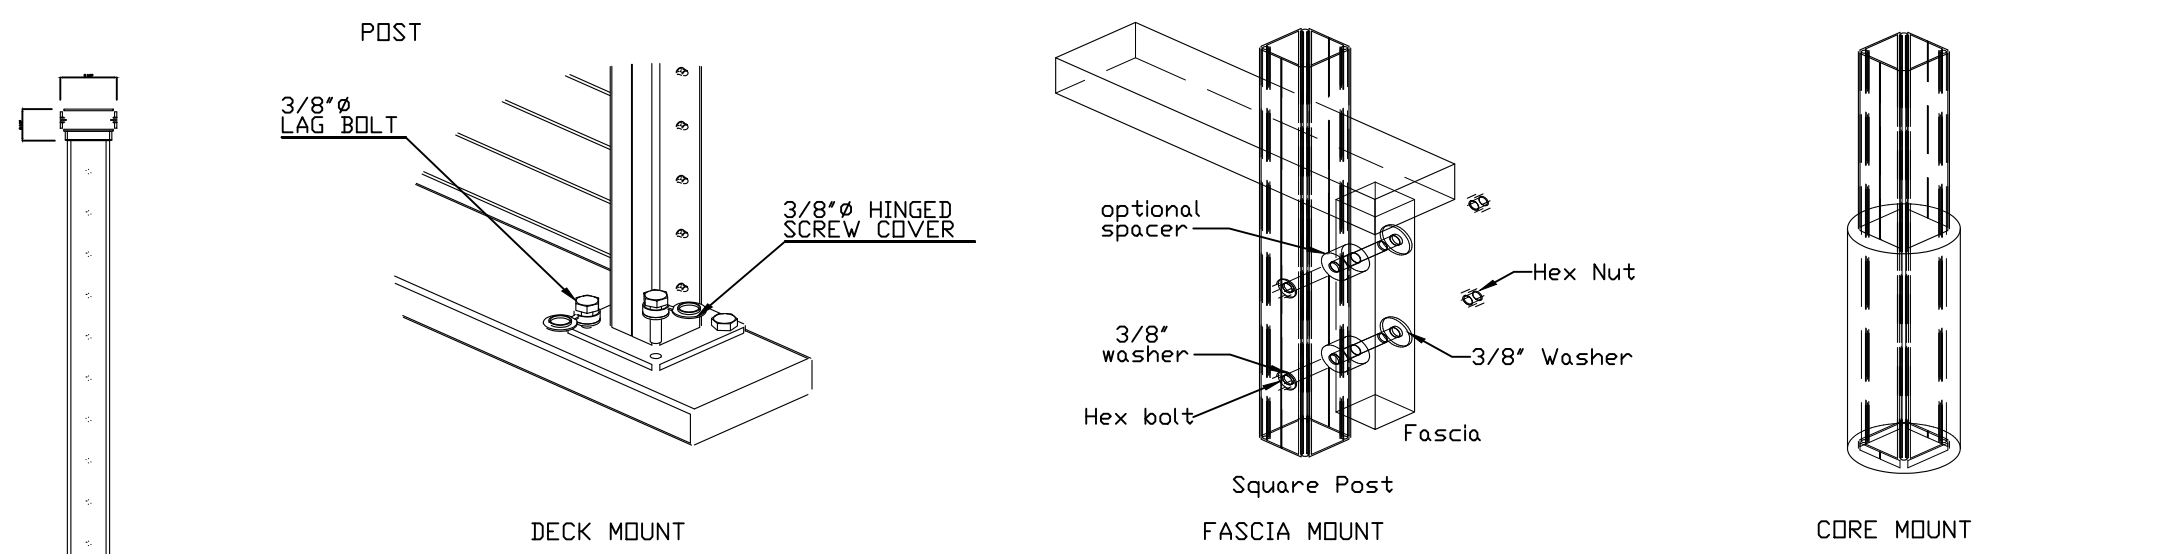

TYPICAL MOUNTING OPTIONS

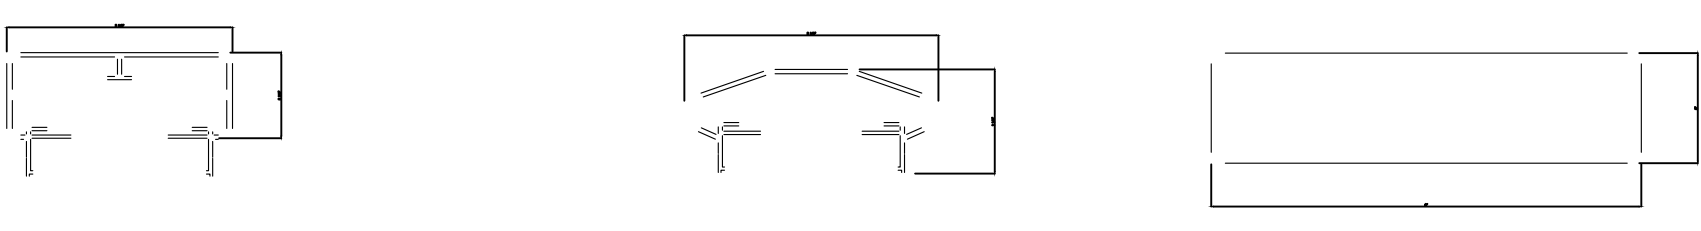


TOP RAIL OPTIONS

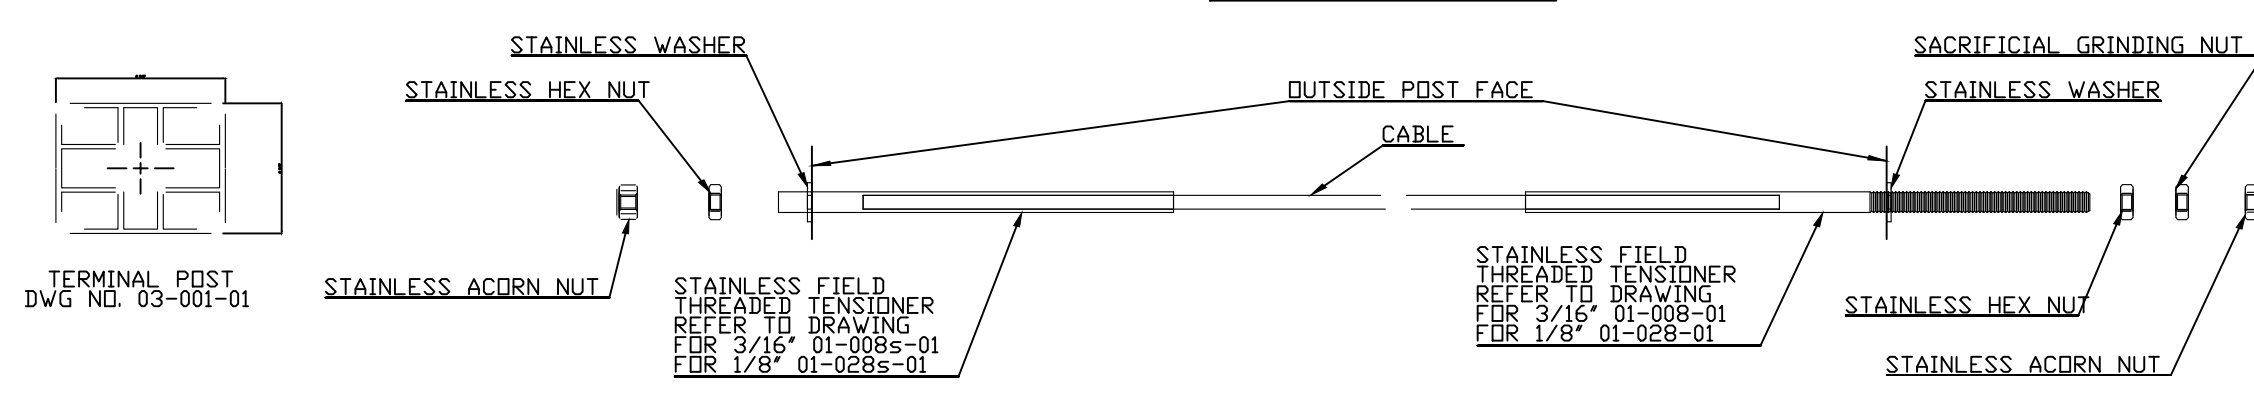


CABLE ATTACHMENT DETAIL

POWDER COAT OPTION :												
BLACK ☐		BRONZE ☐		WHITE ☐		CLAX ☐		NATURAL ☐				
REV ☐		DATE ☐		DESCRIPTION OF CHANGE			ECN ☐		BY ☐		APPR ☐	
REVISIONS												
 Steinless Cable Railing		TOLERANCES			THIS DRAWING IS THE PROPERTY OF SRI. IT IS NOT TO BE REPRODUCED OR COPIED IN ANY MANNER WITHOUT THE WRITTEN PERMISSION OF SRI. EXPRESS WRITTEN PERMISSION FROM SRI.			TITLE : CABLEVIEW ©ALUMINUM 42" RAILING DRG NO. CV-A42 SHEET 1 OF 1				
		UNLESS OTHERWISE SPECIFIED XX ± .01 .005 FRACTIONAL ±1/32										
DRAWN BY: PA		DATE		PROJECT								


3 CABLE HANDRAIL DETAILS

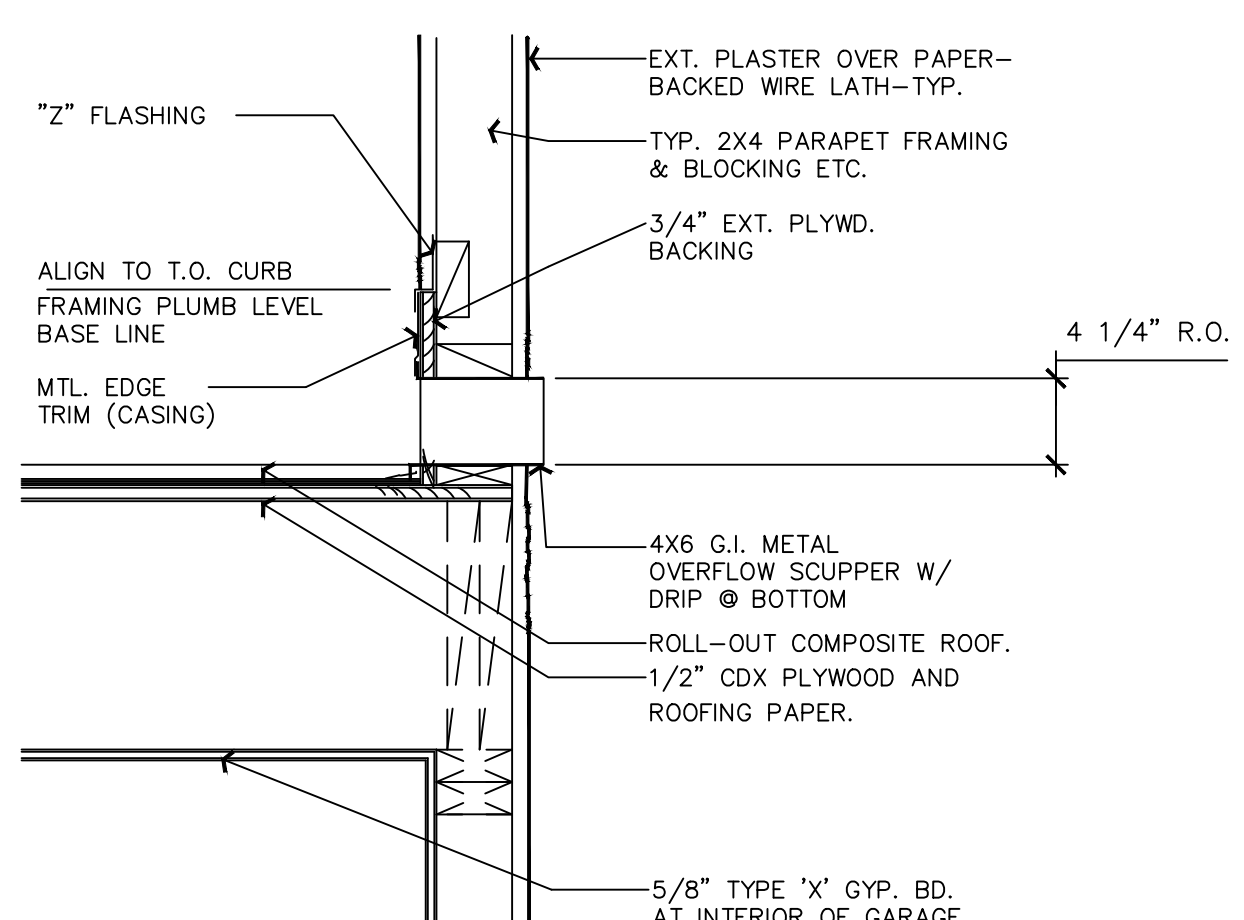


DRAINAGE/PARAPET NOT TO SCALE

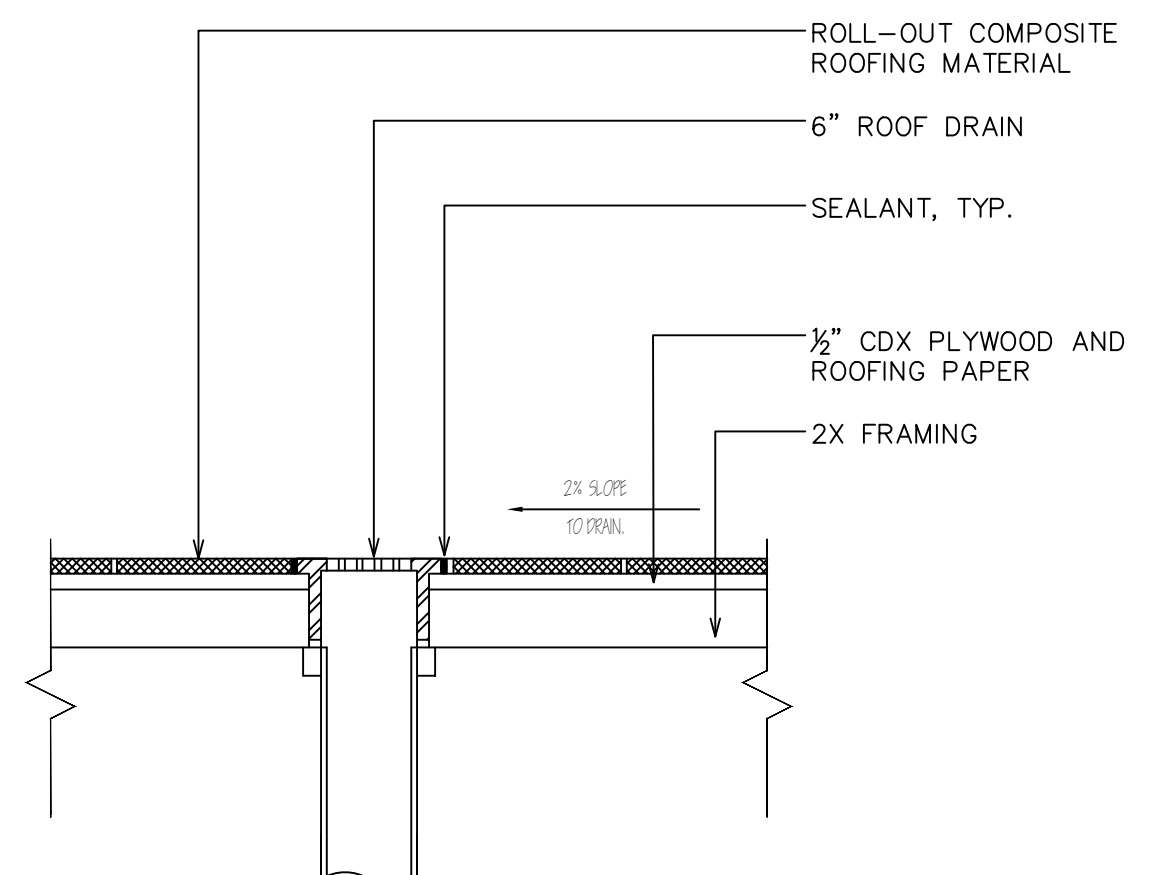

ROOF DRAIN NOT TO SCALE

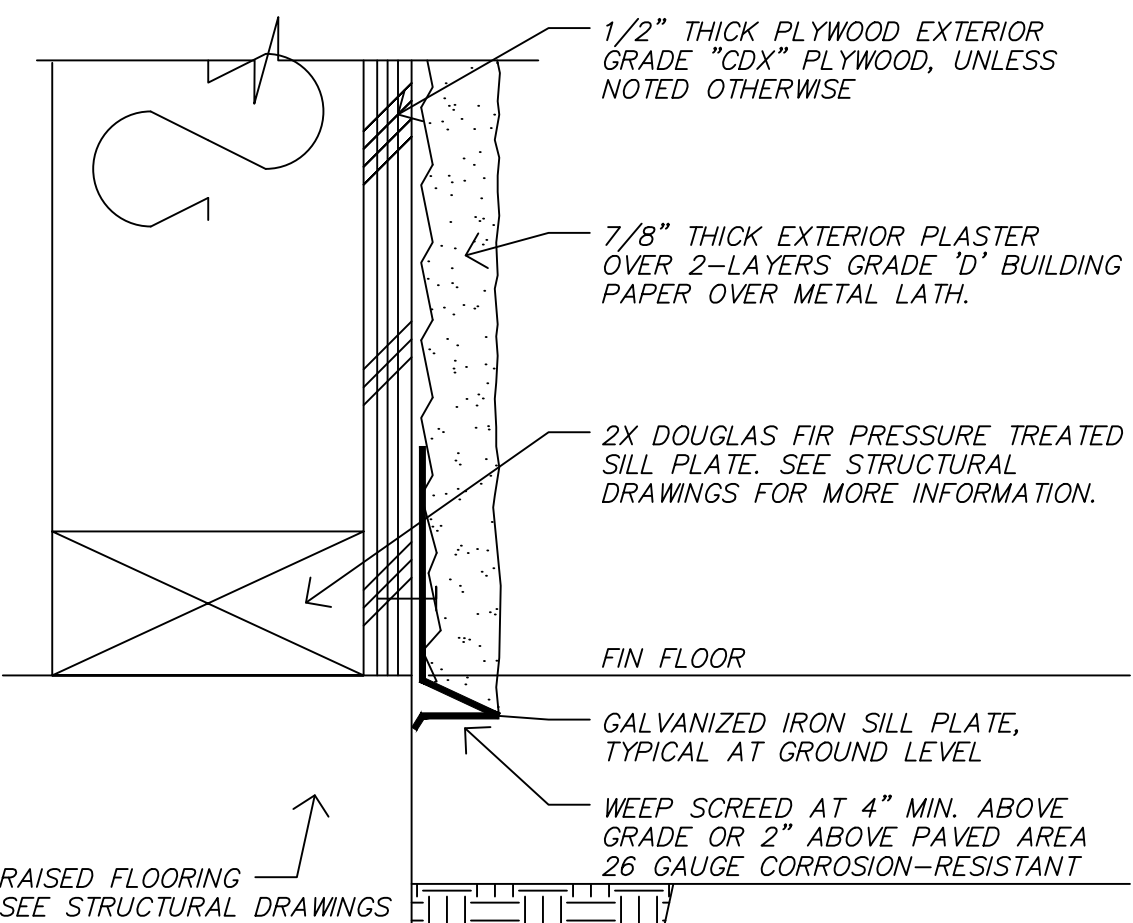

FTG. WATERPROOFING

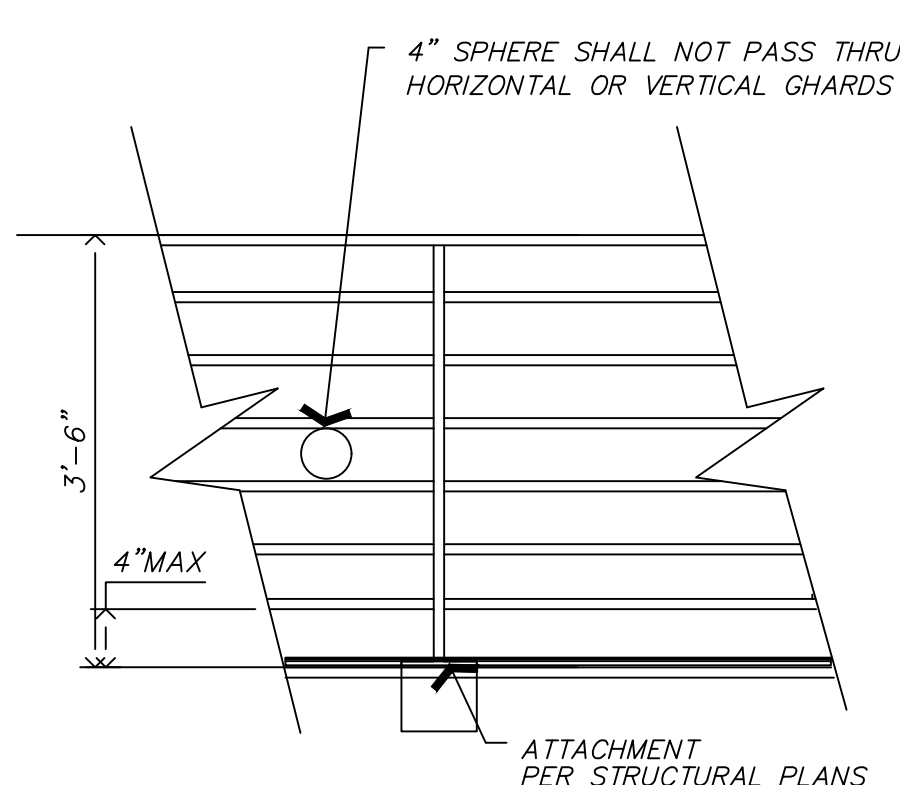

GUARDRAIL

Mark M. Wheeler
April 1, 2024