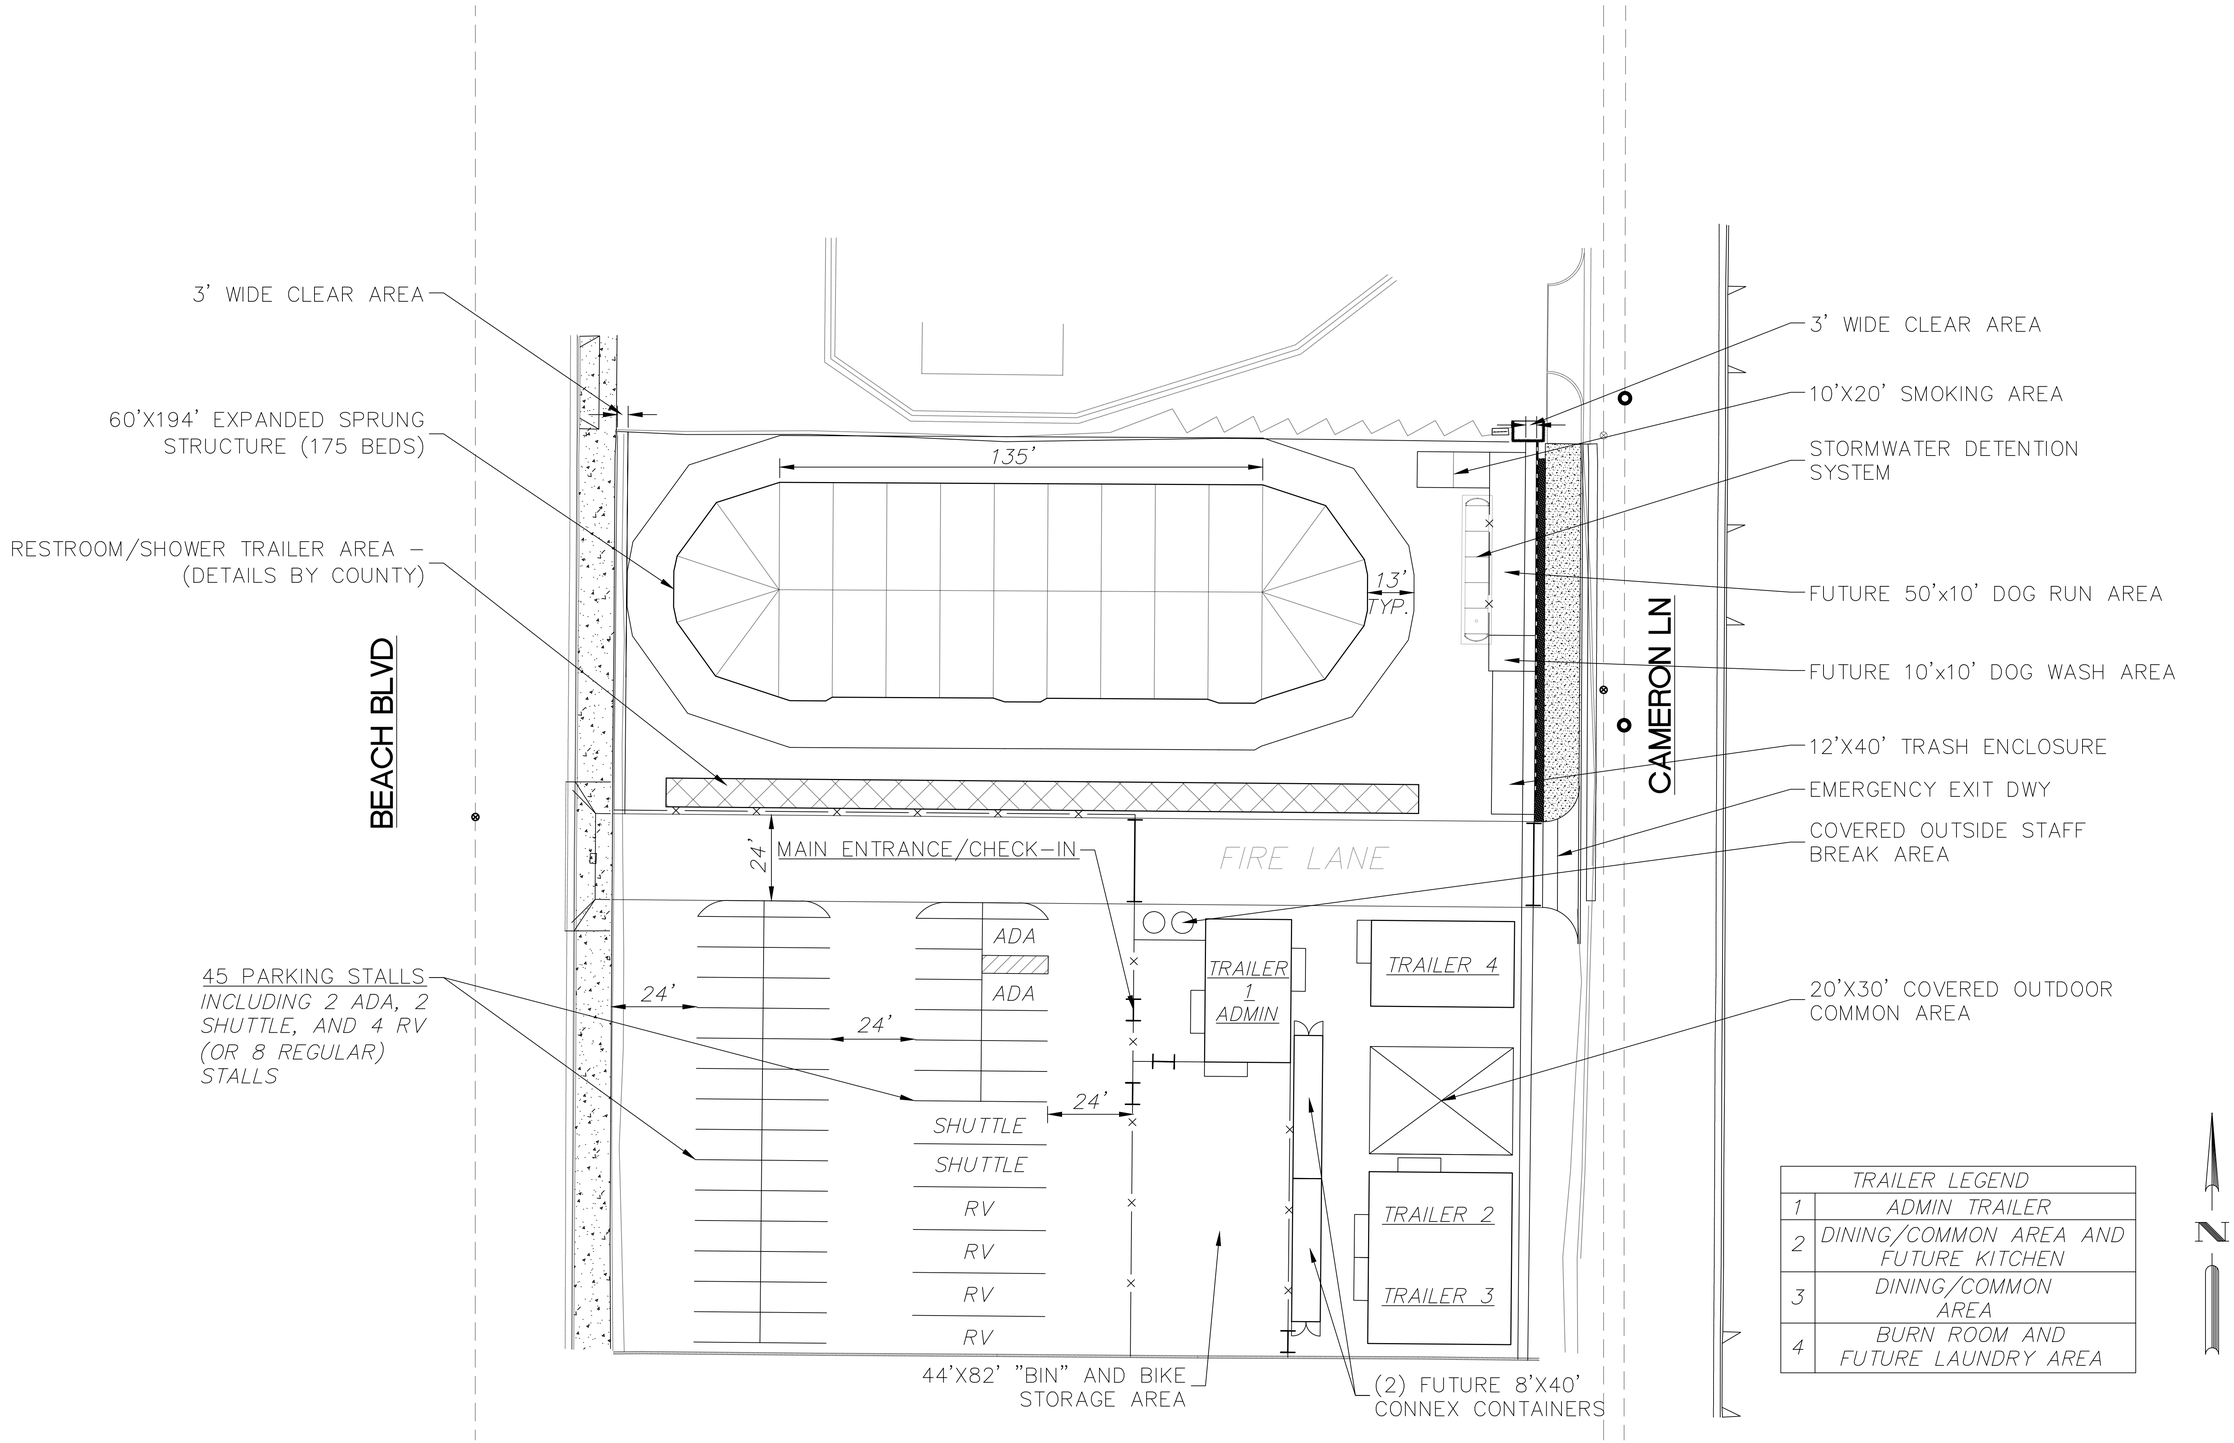

TRAILER LEGEND	
1	ADMIN TRAILER
2	DINING/COMMON AREA AND FUTURE KITCHEN
3	DINING/COMMON AREA
4	BURN ROOM AND FUTURE LAUNDRY AREA

Underground Service Alert

Call: TOLL FREE
1-800-422-4133

TWO WORKING DAYS BEFORE YOU DIG

CITY OF HUNTINGTON BEACH
DEPARTMENT OF PUBLIC WORKS

FINAL ULTIMATE SITE PLAN
HUNTINGTON BEACH NAVIGATION CENTER
CAMERON LANE
7/29/2020
(MBI BASE MAP)

SHEET NO. 1 OF 1